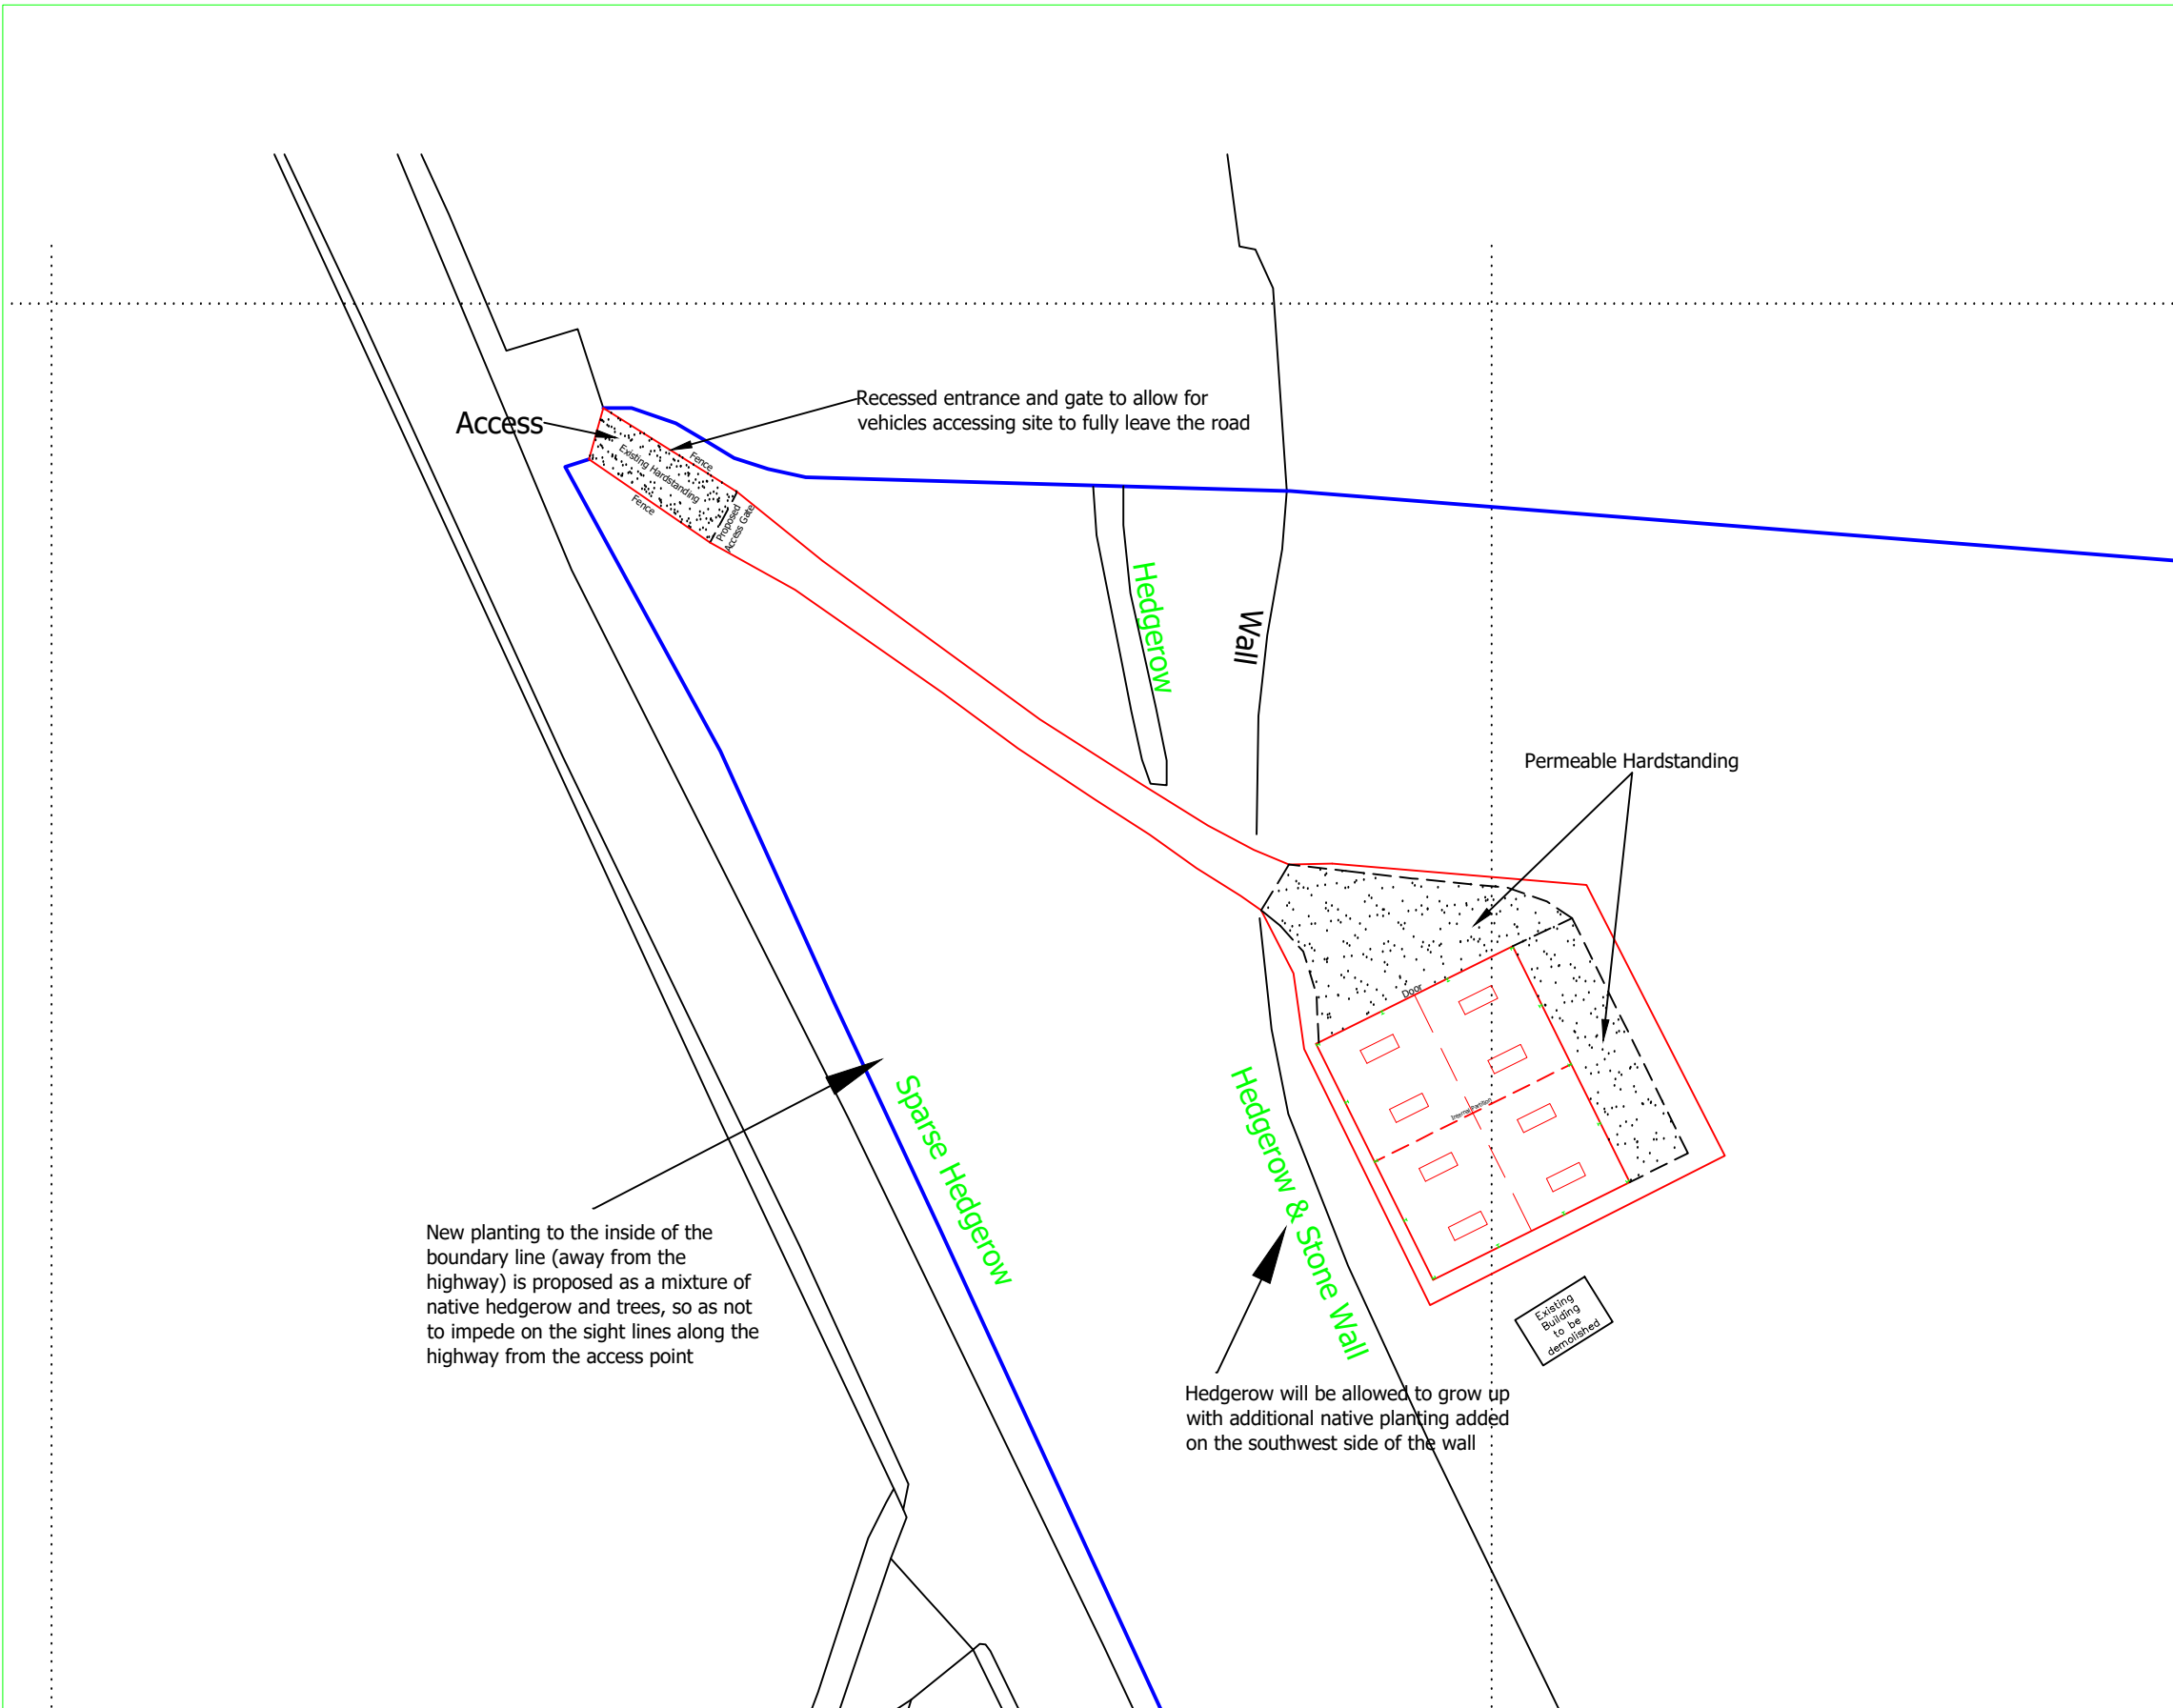


Reproduced from Ordnance Survey digital map data, 1:2500 scale, by permission of Ordnance Survey on behalf of The Controller of His Majesty's Stationery Office. © Crown copyright. All rights reserved.

New planting to the inside of the boundary line (away from the highway) is proposed as a mixture of native hedgerow and trees, so as not to impede on the sight lines along the highway from the access point

Hedgerow will be allowed to grow up with additional native planting added on the southwest side of the wall

© Copyright J C Harrison Planning jo@jcharrison.co.uk 07792 144155		
Client: Mr J Stonier		
Project: Proposed Agricultural Building on Land to the East of Leek Road, Wetley Rocks, ST9 0AX		
Title: Block Plan		
Drawn by: Joanne Harrison	Designed by:	Checked:
Date: 12.03.2025	Index No.:	Approved:
Scales: 1:500 @ A3		
Drawing No: 1215-002		Revision A