


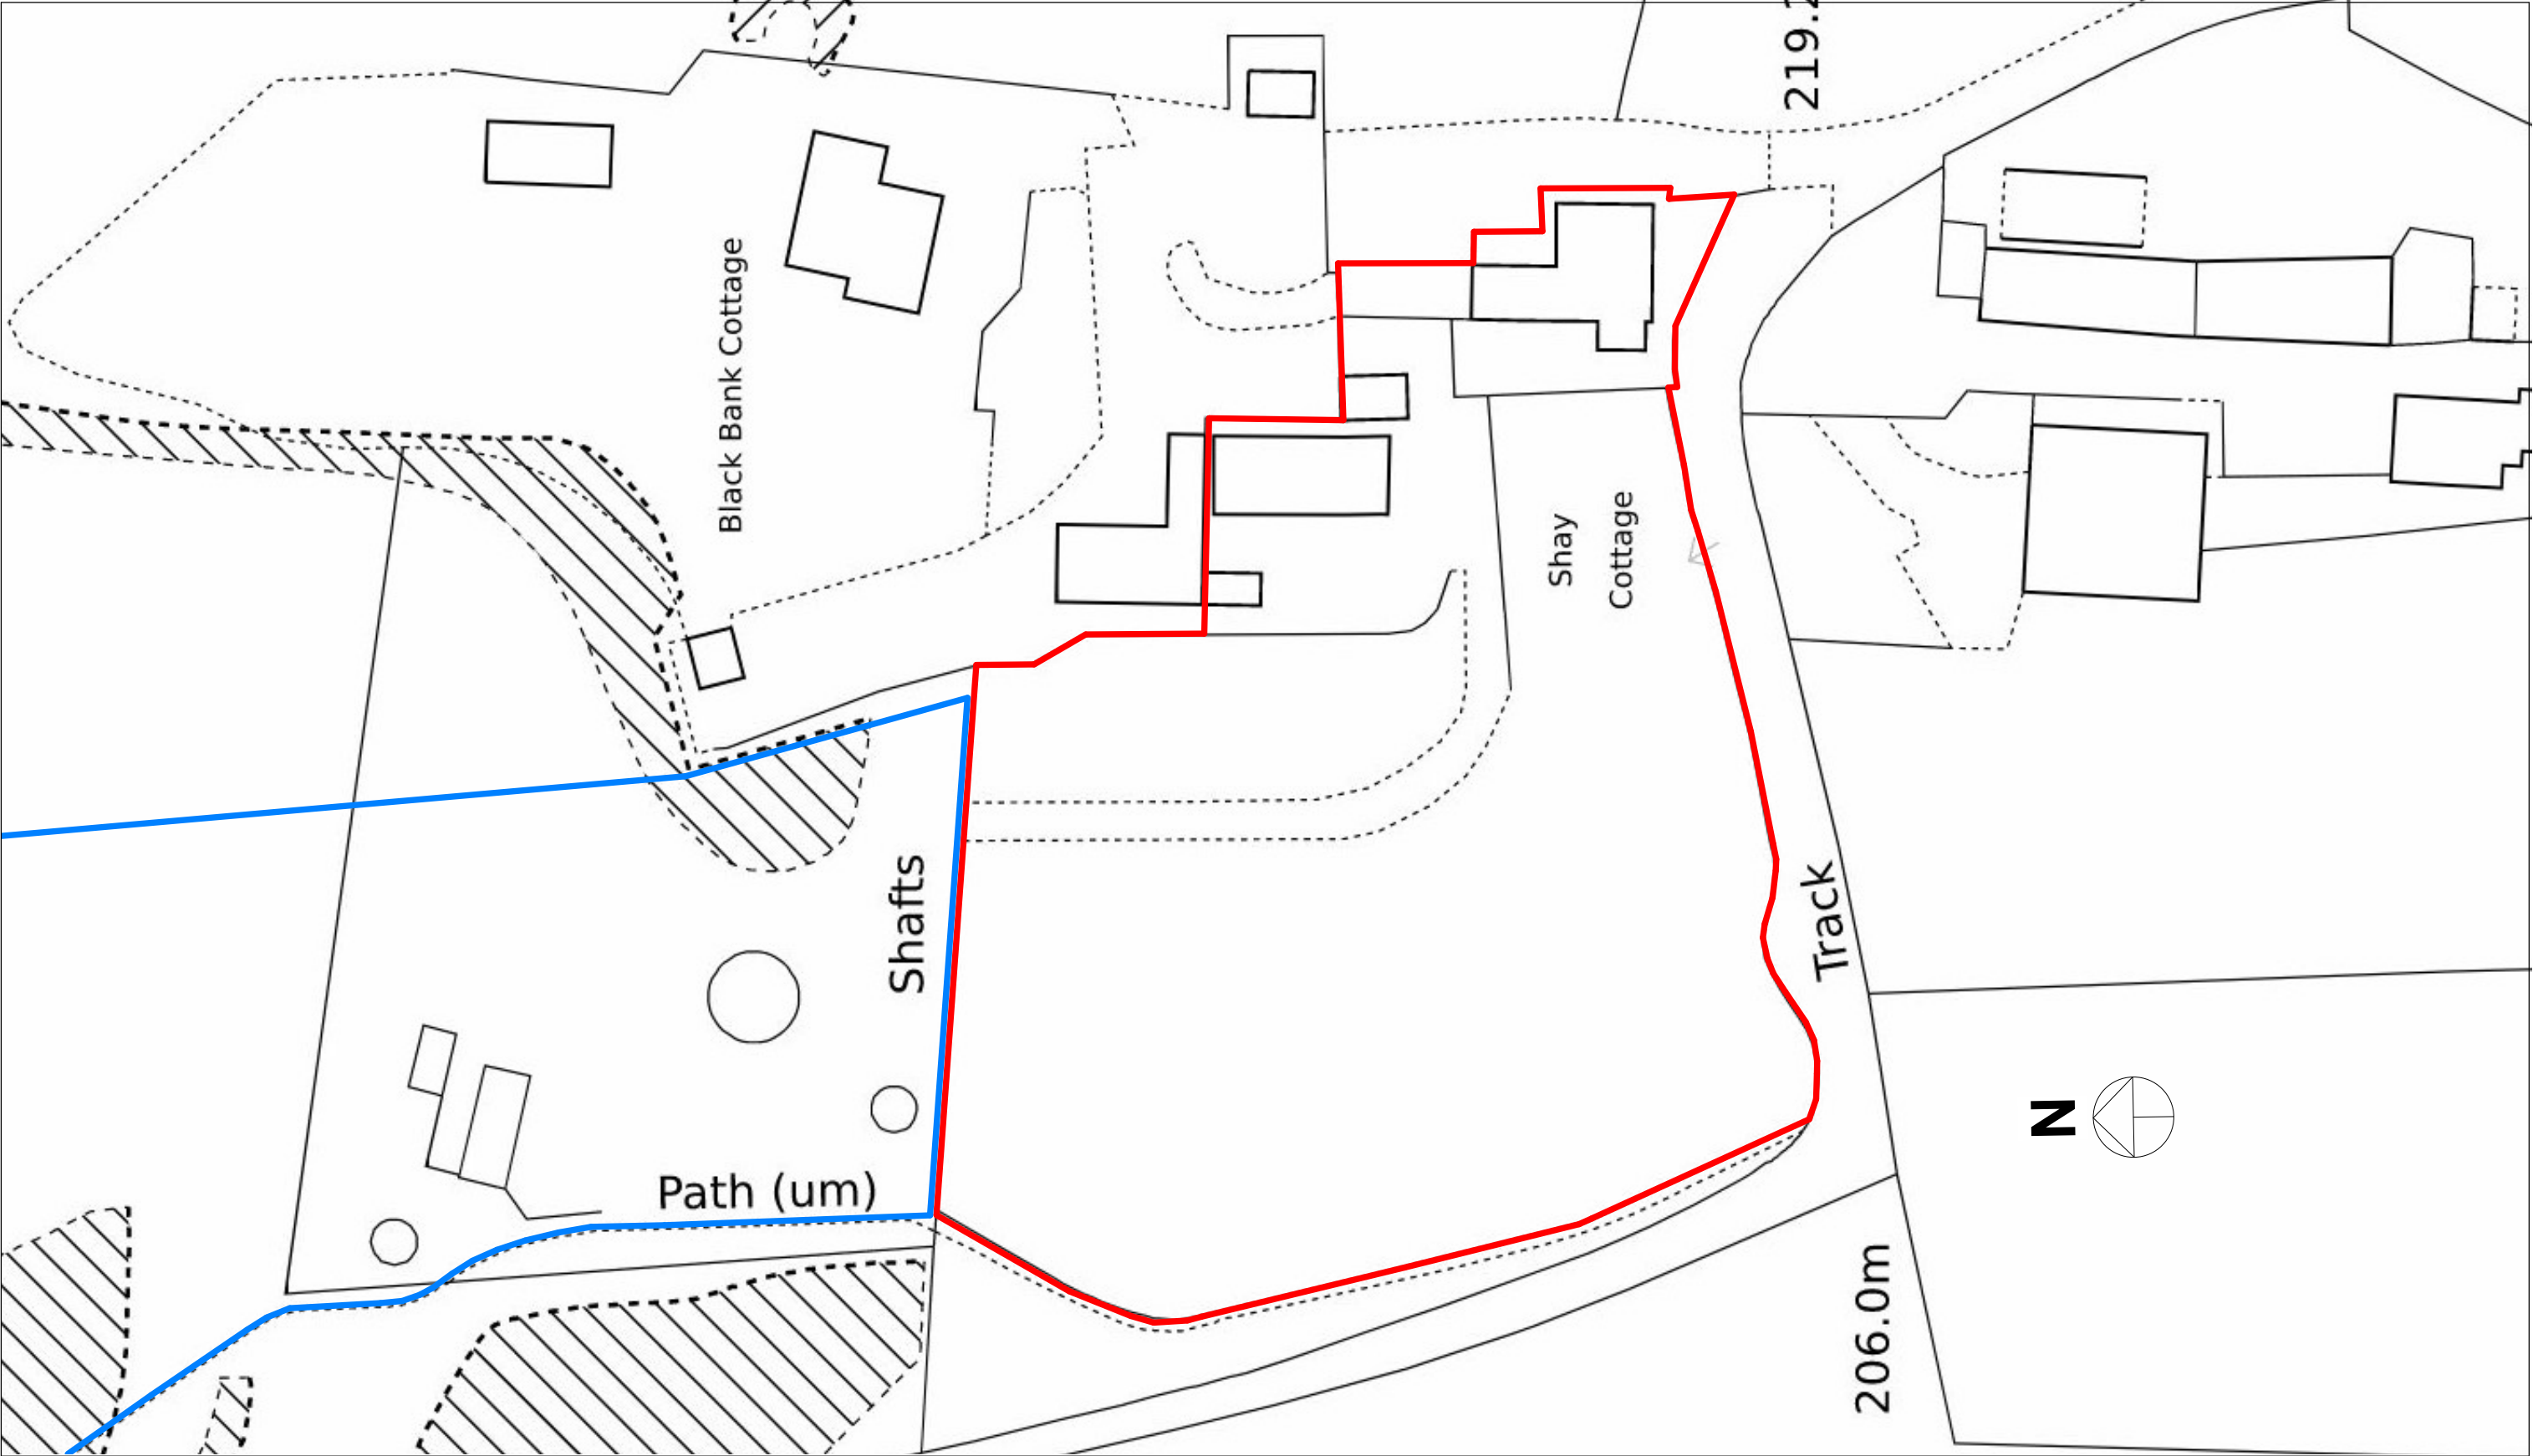

PLANNING BY DESIGN

FROM CONCEPT TO COMPLETION

ALL DIMENSIONS TO BE VERIFIED ON SITE

THIS DRAWING IS NOT FOR CONSTRUCTION

Rev	
A 18.07.2025	BOUNDARIES

Shay Cottage
 Foxt
 Stoke on Trent
 ST10 2HN

EXISTING AND PROPOSED BLOCK PLAN			
Date	04.06.2025	Scale @ A3 1:500	No. 01A
By	JL		
Drwg ref:		ShayCottageExistingAndProposedBlockPlan V4	