




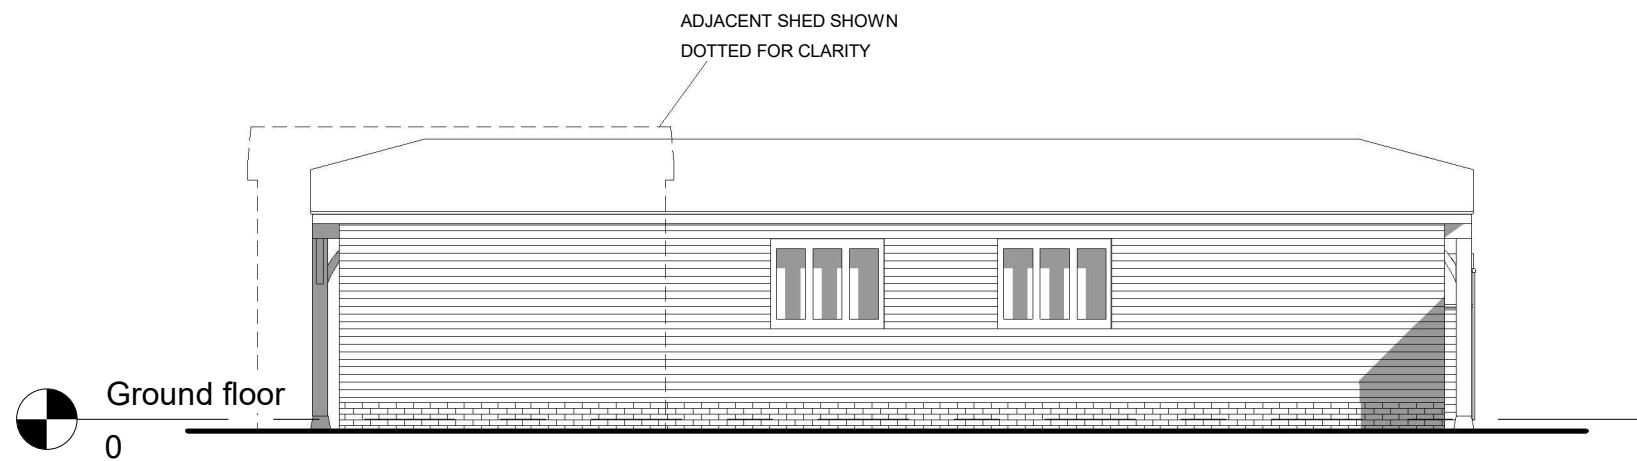

EAST (REAR) ELEVATION

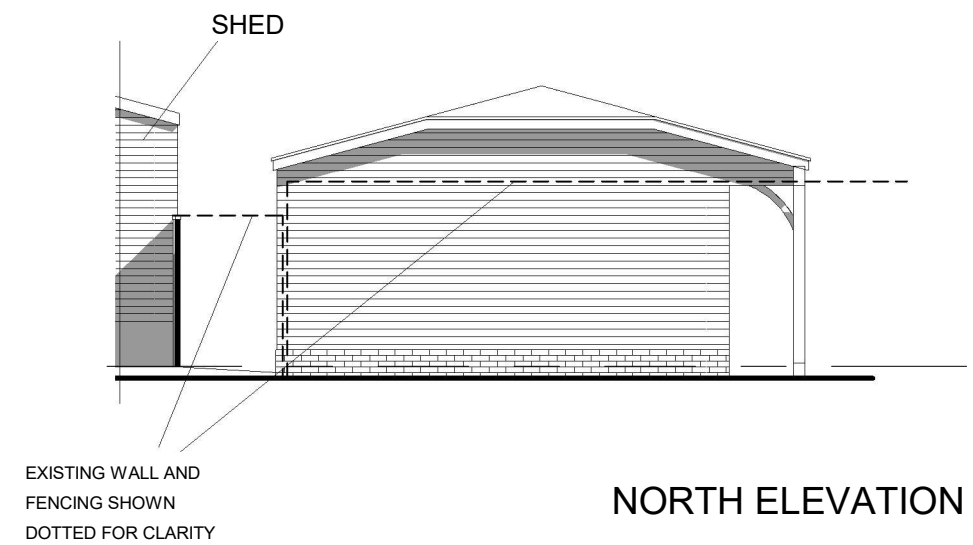

NORTH ELEVATION

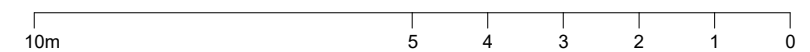

|   |                    |                                                    |                                    |                                  |            |
|---|--------------------|----------------------------------------------------|------------------------------------|----------------------------------|------------|
| <div><div><div>PLANNING BY DESIGN</div><div>FROM CONCEPT TO COMPLETION</div></div></div> <div>ALL DIMENSIONS TO BE VERIFIED ON SITE<br/>THIS DRAWING IS NOT FOR CONSTRUCTION</div> | Rev                | Shay Cottage<br>Foxt<br>Stoke on Trent<br>ST10 2HN | EXISTING EAST AND NORTH ELEVATIONS |                                  |            |
|   | A 19.07.2025 SCALE |                                                    | Date                               | 04.06.2025                       | Scale @ A3 |
|   |                    |                                                    | By                                 | JL                               | 1:100      |
|   |                    |                                                    | Drwg ref:                          | ShayCottageProposedElevations V4 |            |
|   |                    |                                                    | No.                                | 06A                              |            |