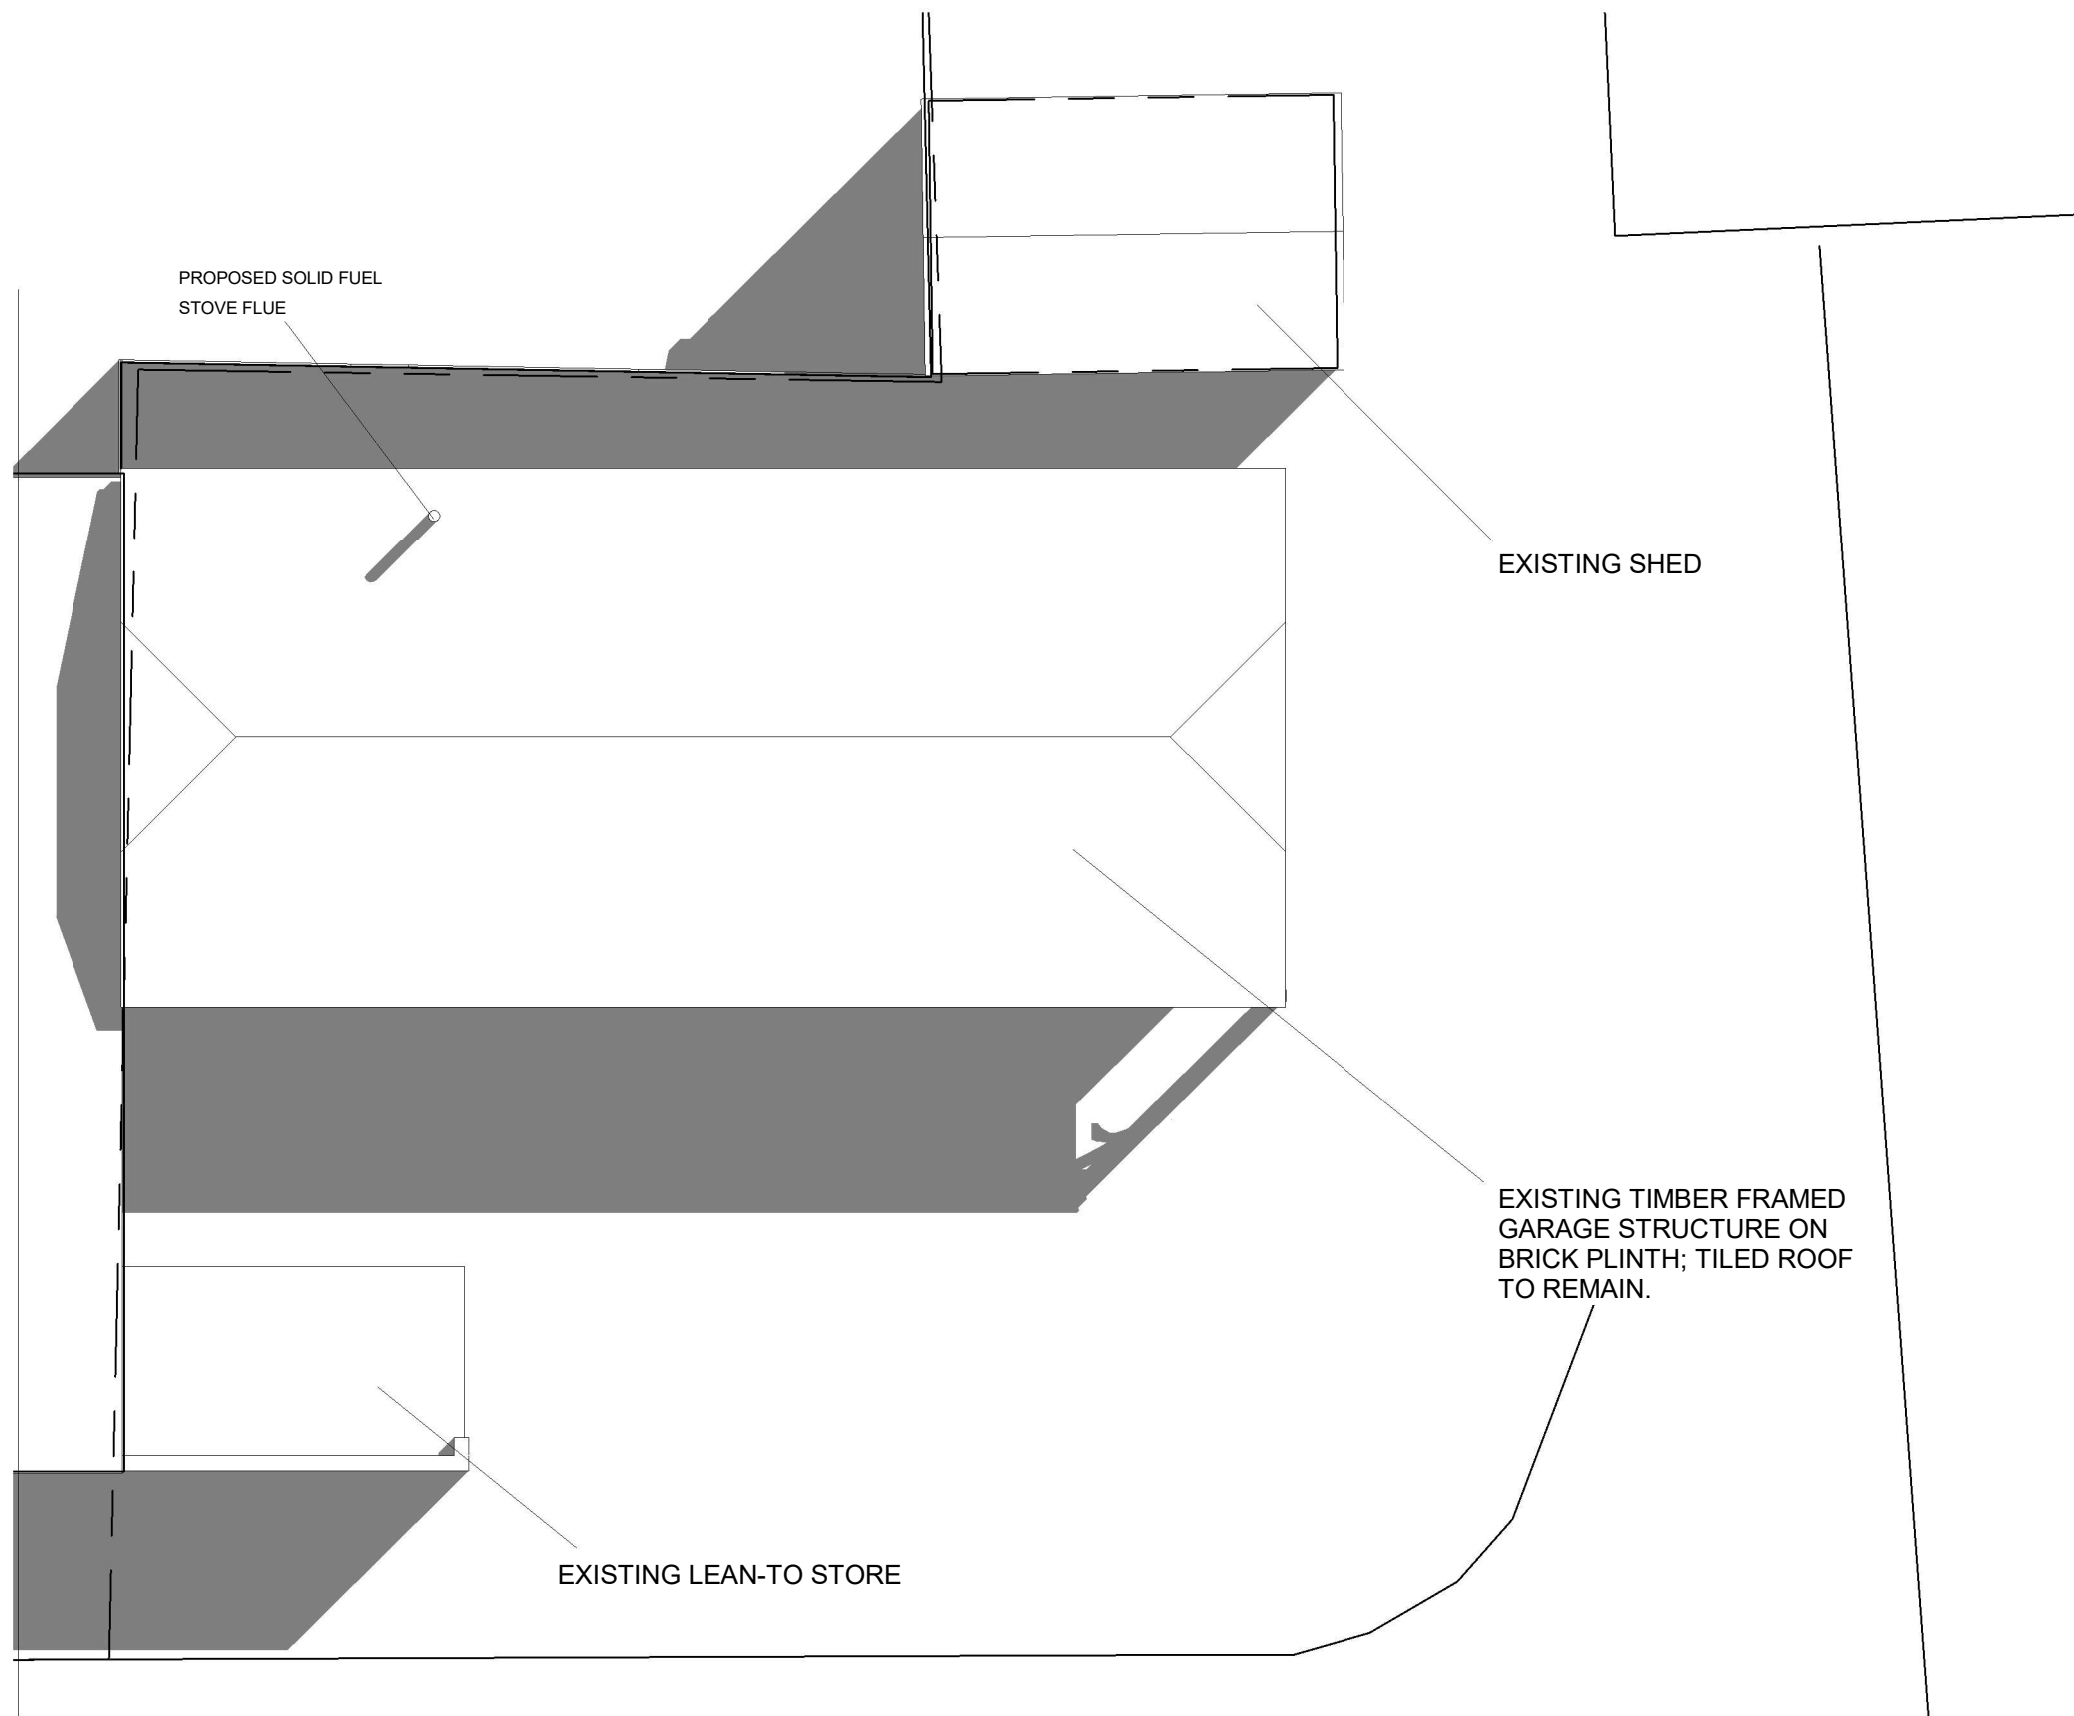


 PLANNING BY DESIGN FROM CONCEPT TO COMPLETION ALL DIMENSIONS TO BE VERIFIED ON SITE THIS DRAWING IS NOT FOR CONSTRUCTION	Rev	Shay Cottage Foxt Stoke on Trent ST10 2HN	PROPOSED ROOF PLAN			
			Date	04.06.2025	Scale @ A3	No. 08
			By	JL	1:100	
			Drwg ref: ShayCottageExistingRoofPlan V4			