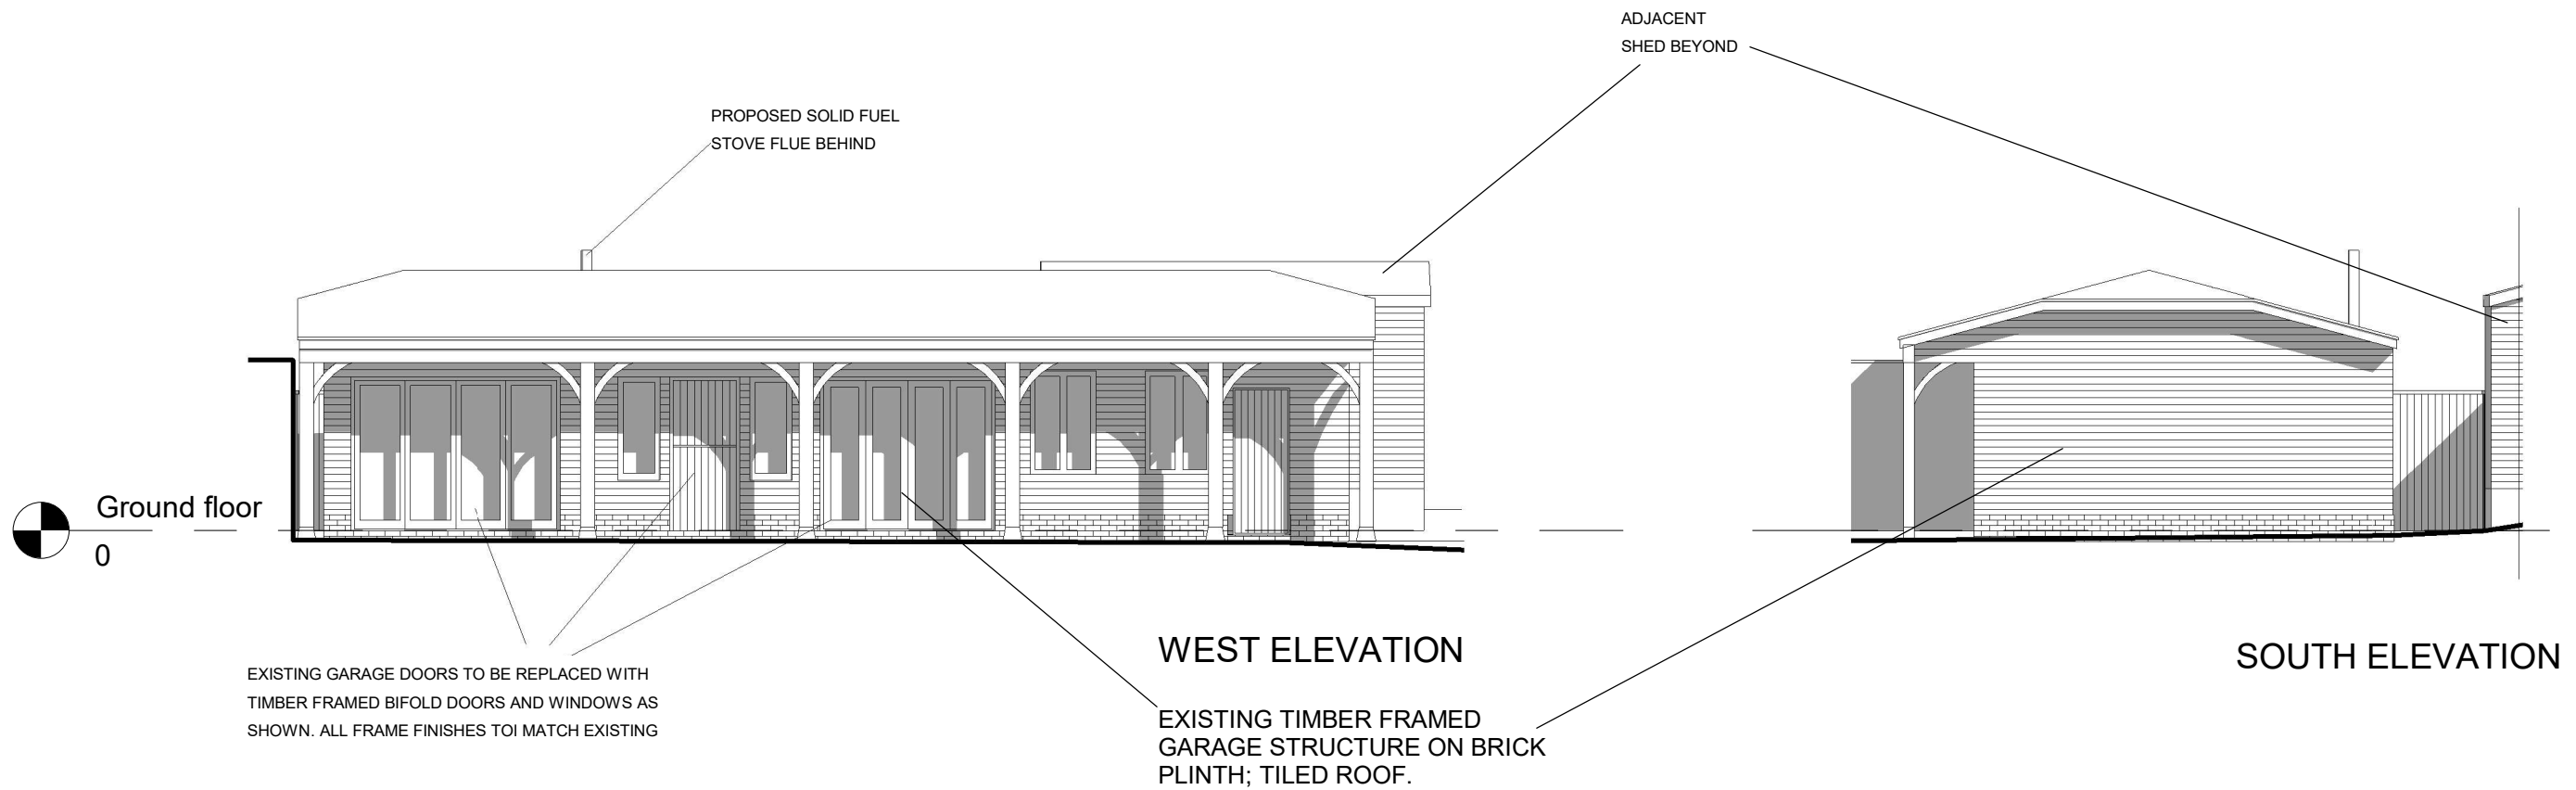


 PLANNING BY DESIGN FROM CONCEPT TO COMPLETION ALL DIMENSIONS TO BE VERIFIED ON SITE THIS DRAWING IS NOT FOR CONSTRUCTION	Rev	Shay Cottage Foxt Stoke on Trent ST10 2HN	PROPOSED WEST AND SOUTH ELEVATIONS			
	A 19.07.2025 SCALE		Date	04.06.2025	Scale @ A3	No. 09A
			1:100			
			By	JL		
	Drwg ref:	ShayCottageExistingWestAndSouthElevations V4				