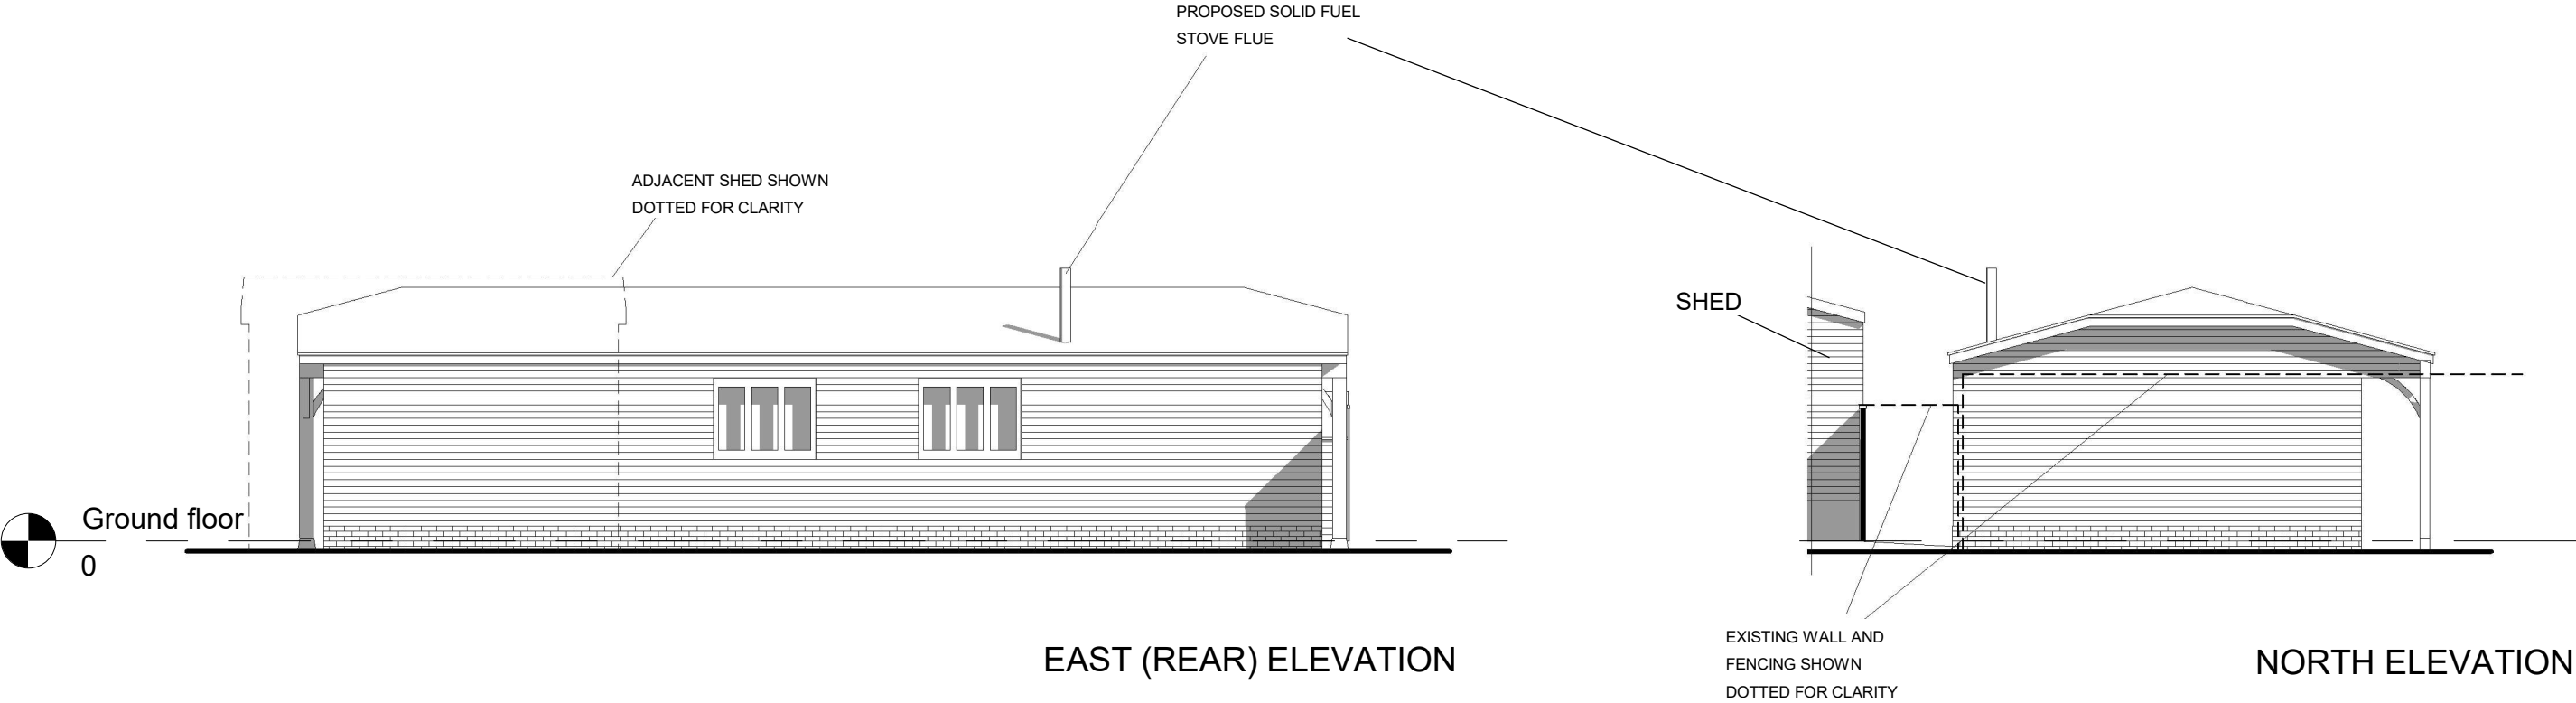


 PLANNING BY DESIGN FROM CONCEPT TO COMPLETION	Rev	Shay Cottage Foxt Stoke on Trent ST10 2HN	PROPOSED EAST AND NORTH ELEVATIONS		
	A 19.07.2025 SCALE		Date	04.06.2025	Scale @ A3
			1:100		No.
			By	JL	10A
			Drwg ref:	ShayCottageProposedElevations V4	

ALL DIMENSIONS TO BE VERIFIED ON SITE
THIS DRAWING IS NOT FOR CONSTRUCTION