




South East Elevation 1:100 @ A1

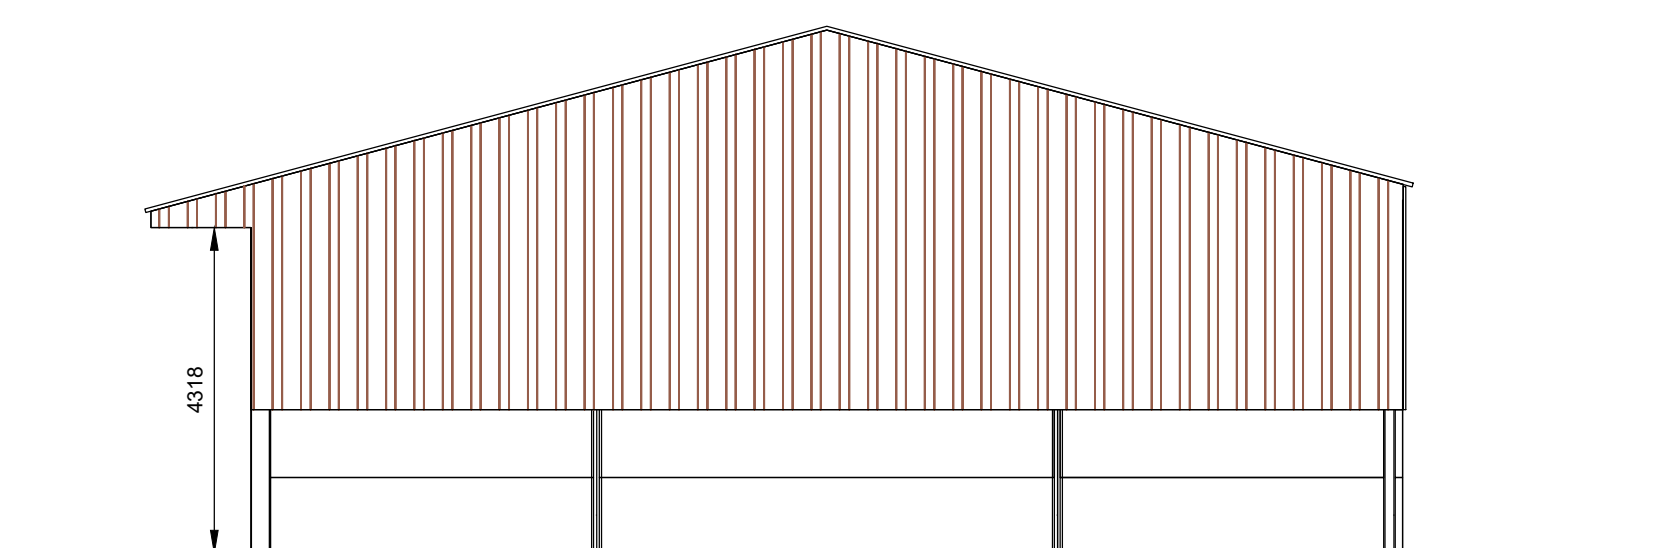


North East Elevation 1:100 @ A1

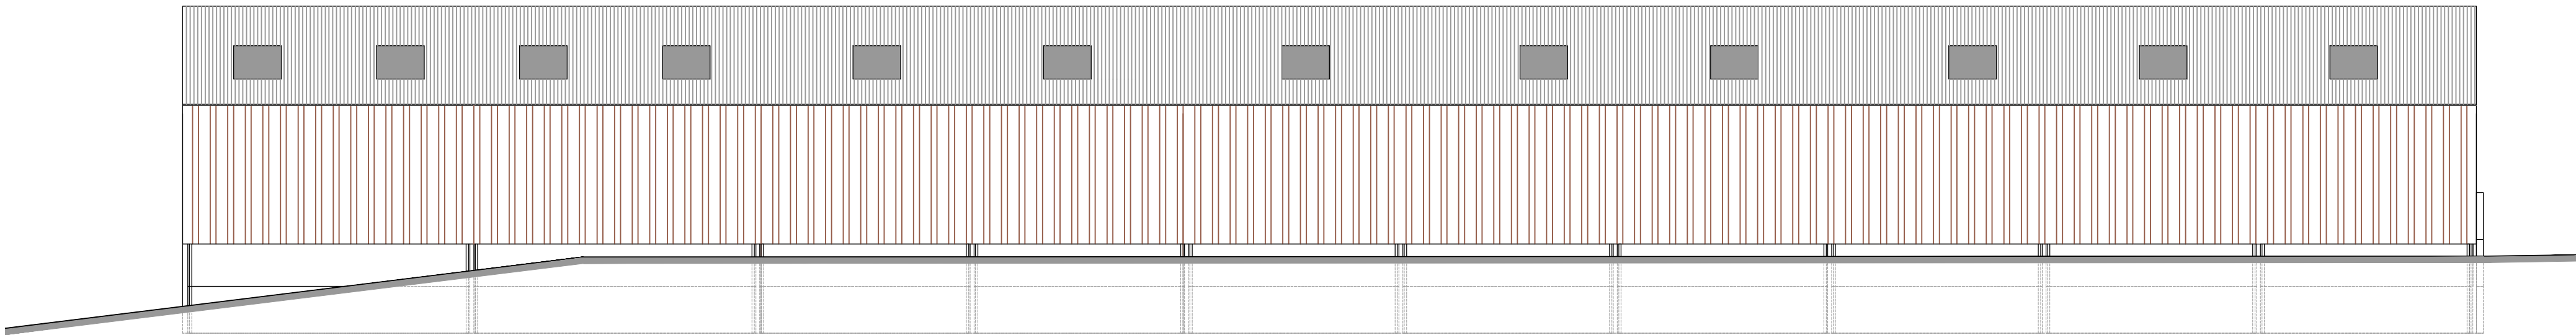

North West Elevation 1:100 @ A1

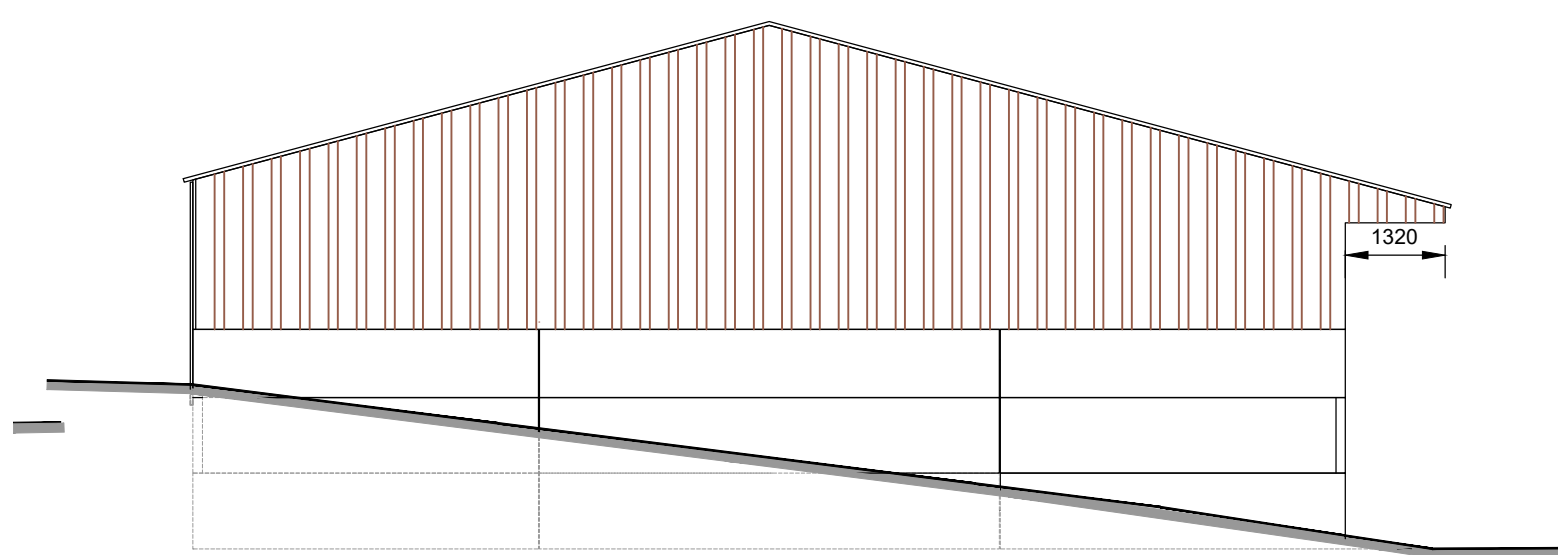

South West Elevation 1:100 @ A1

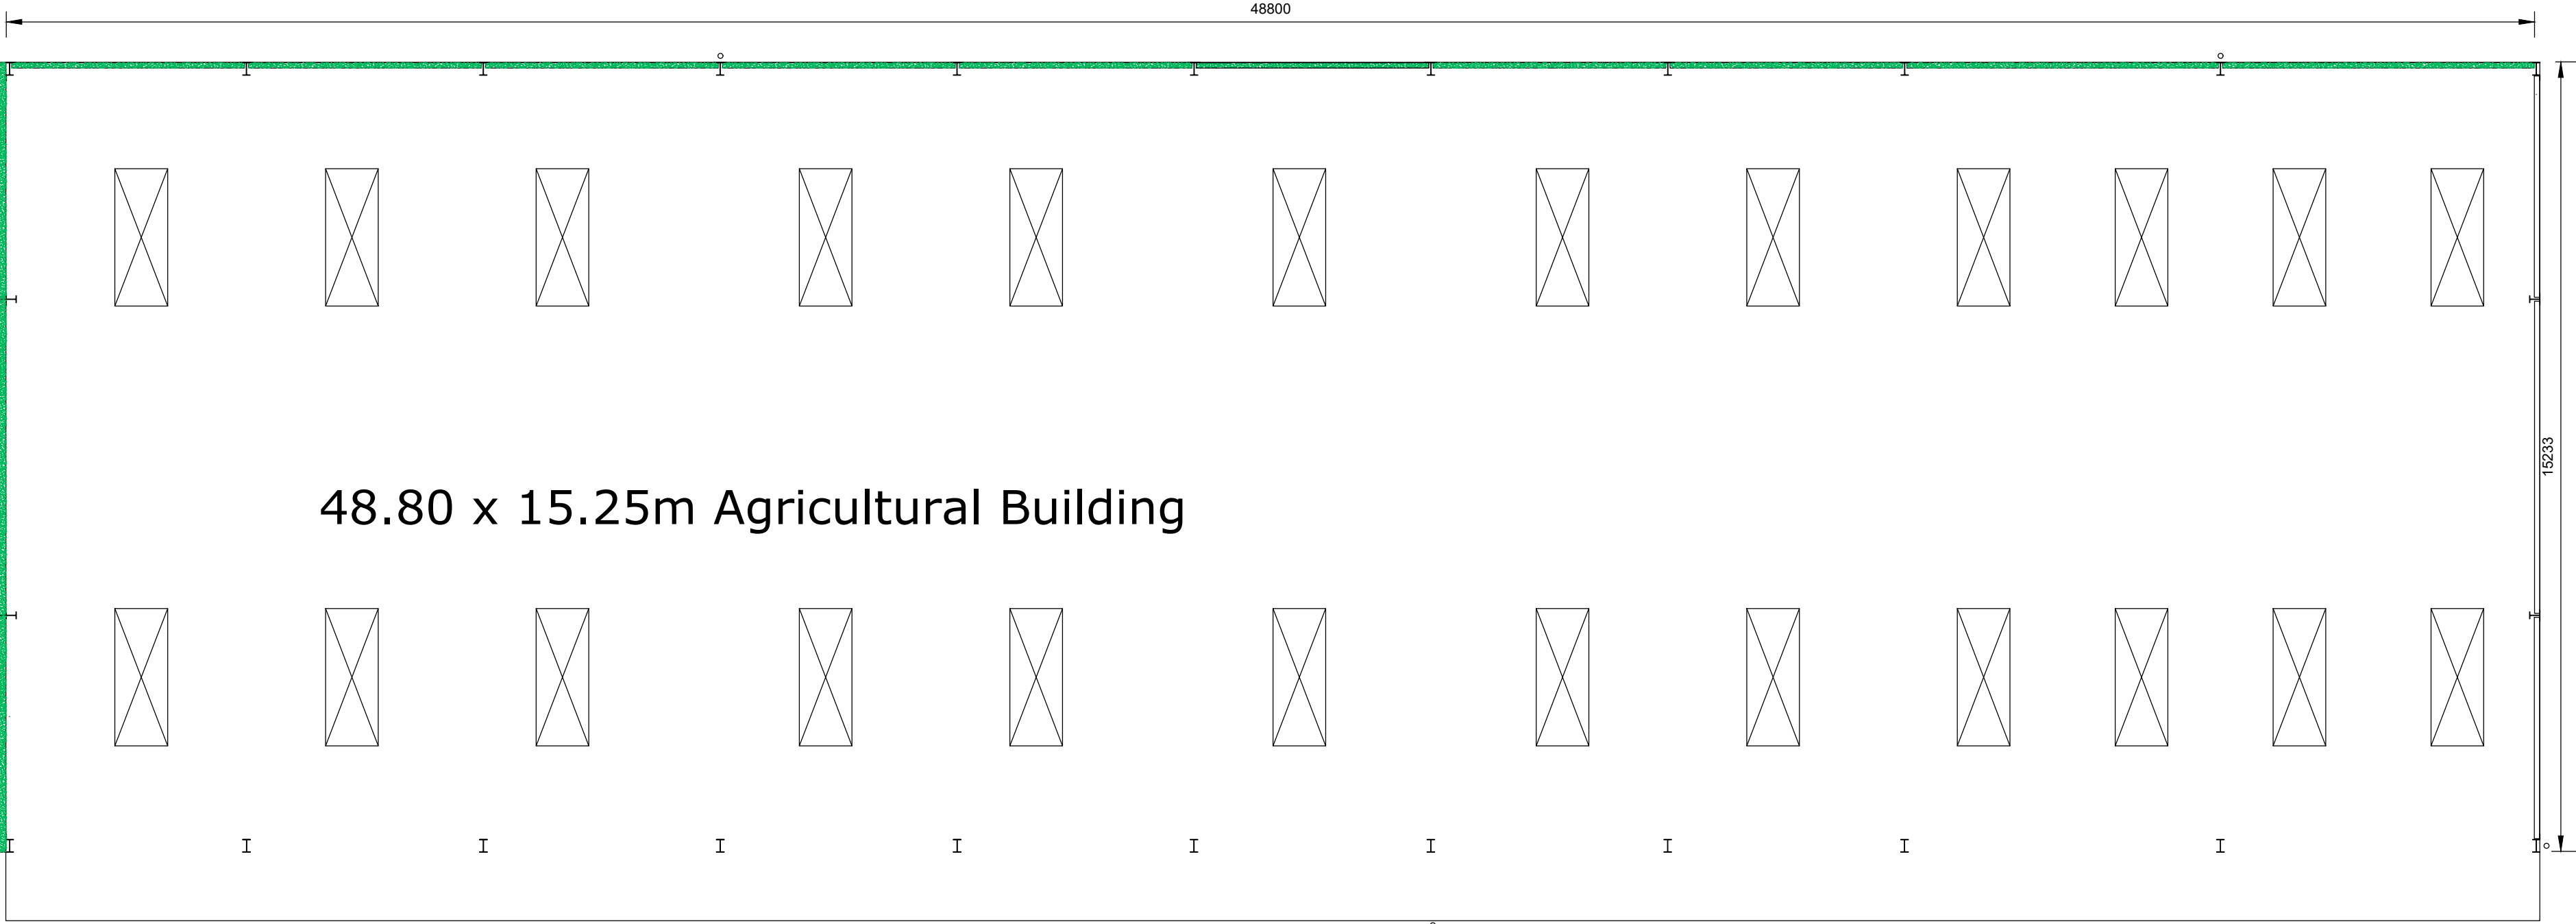

Plan 1:100 @ A1


EXTERNAL FINISHES

Roof
Big 6 profiled fibre cement sheeting with grp profiled translucent sheet rooflights.

Rainwater Goods
Black plastic coated steel gutters and downpipes.

Walls
Plastisol coated box profile sheets above concrete panel walls.

Ventilation
Form ridge ventilation sized to allow the heat and moisture from the livestock to escape by natural convection.

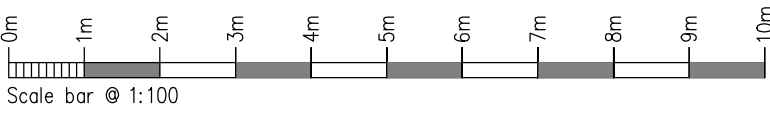

Rev.	Drawn	Comments	Date

MAC
ARCHITECTURAL DESIGN LTD

Moorland House, 123 Moorland Road, Burslem, ST6 1JD.
T:01782 503302 E:admin@mac-arch.co.uk

Client:
Mr D Clement

Project:
Retrospective Planning Application
for Agricultural Building
at Ball Green Farm, Gorsey Bank,
Ball Green, Stoke-on-Trent, ST6 8AR

Title:
Plans & Elevations

Status:
Planning.