




ROBERT L FORD

private architectural practitioner and rural development consultant

PARKSIDE PARK ROAD LEEK STAFFORDSHIRE ST13 8JT

roblford@phonecoop.coop 01538 389290 / 07969 68 68 86

5 METRES X 10 X 10 METRES AT 1:1250 SCALE

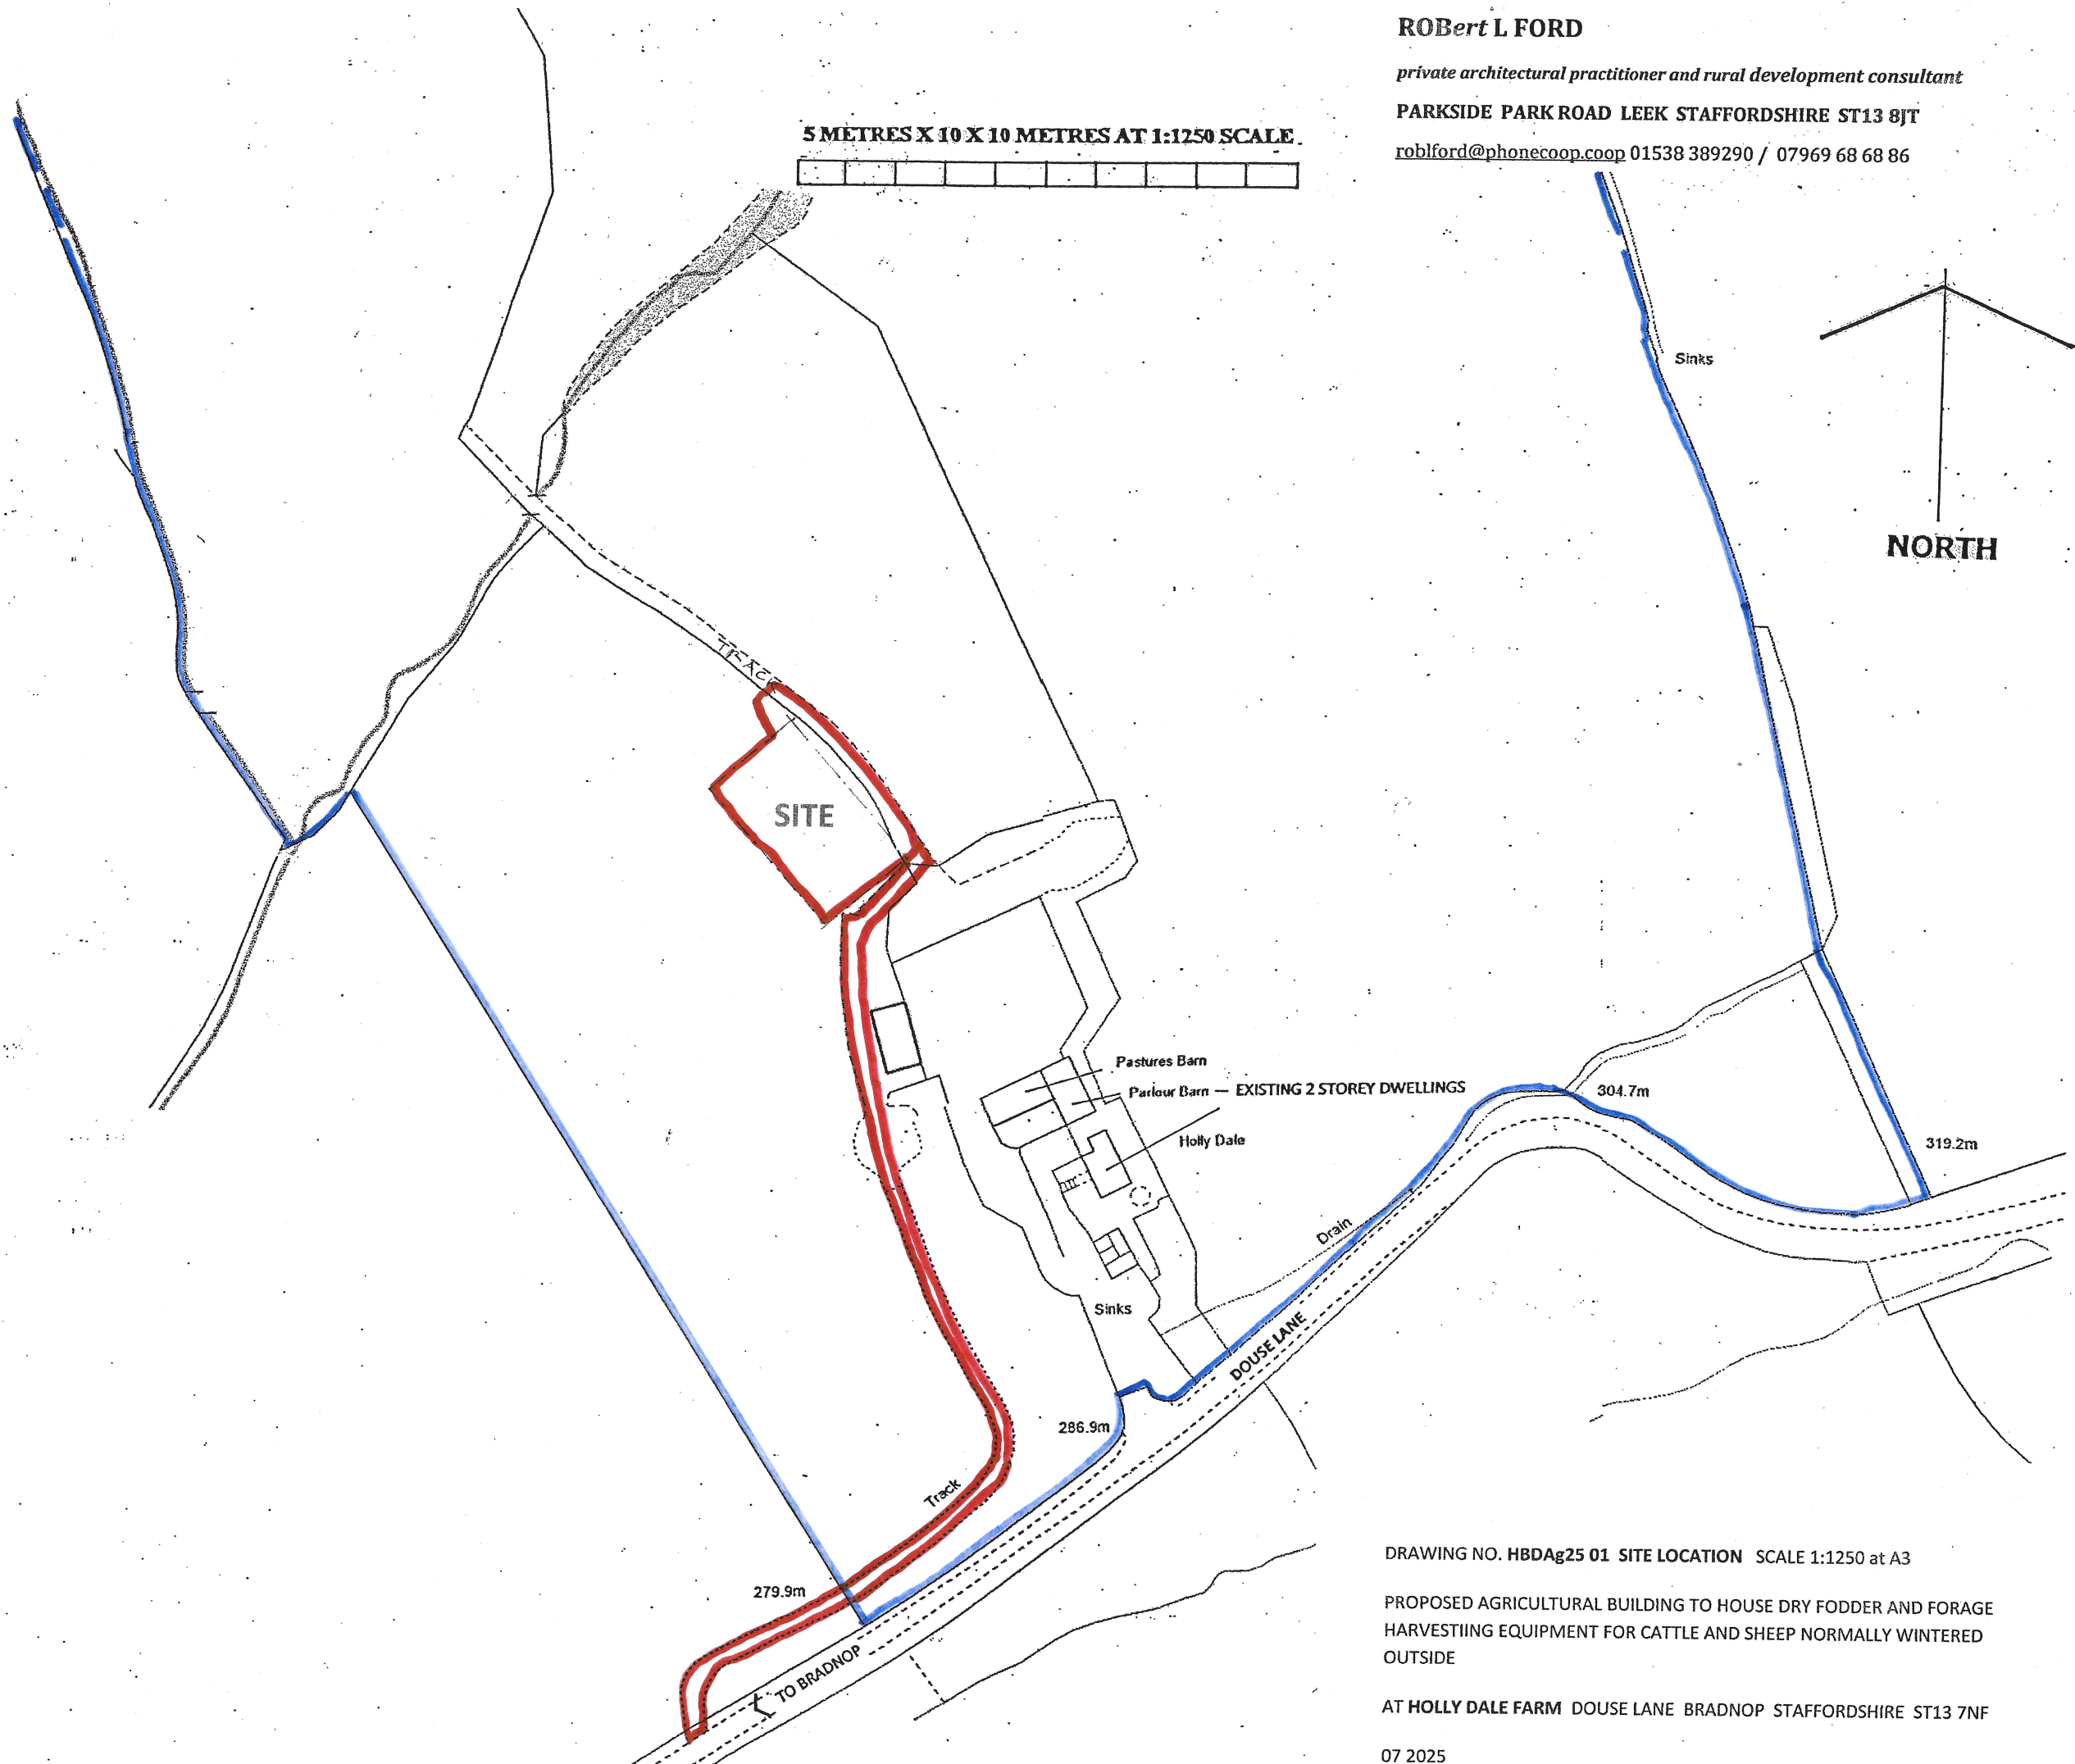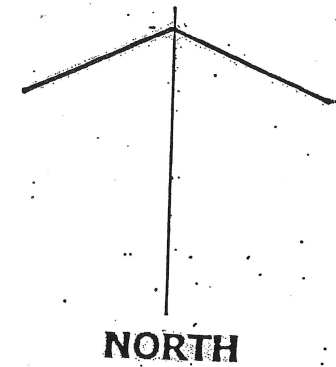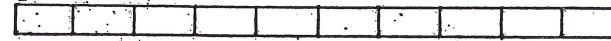

DRAWING NO. HBDag25 01 SITE LOCATION SCALE 1:1250 at A3

PROPOSED AGRICULTURAL BUILDING TO HOUSE DRY FODDER AND FORAGE
HARVESTING EQUIPMENT FOR CATTLE AND SHEEP NORMALLY WINTERED
OUTSIDE

AT HOLLY DALE FARM DOUSE LANE BRADNOP STAFFORDSHIRE ST13 7NF

07 2025