
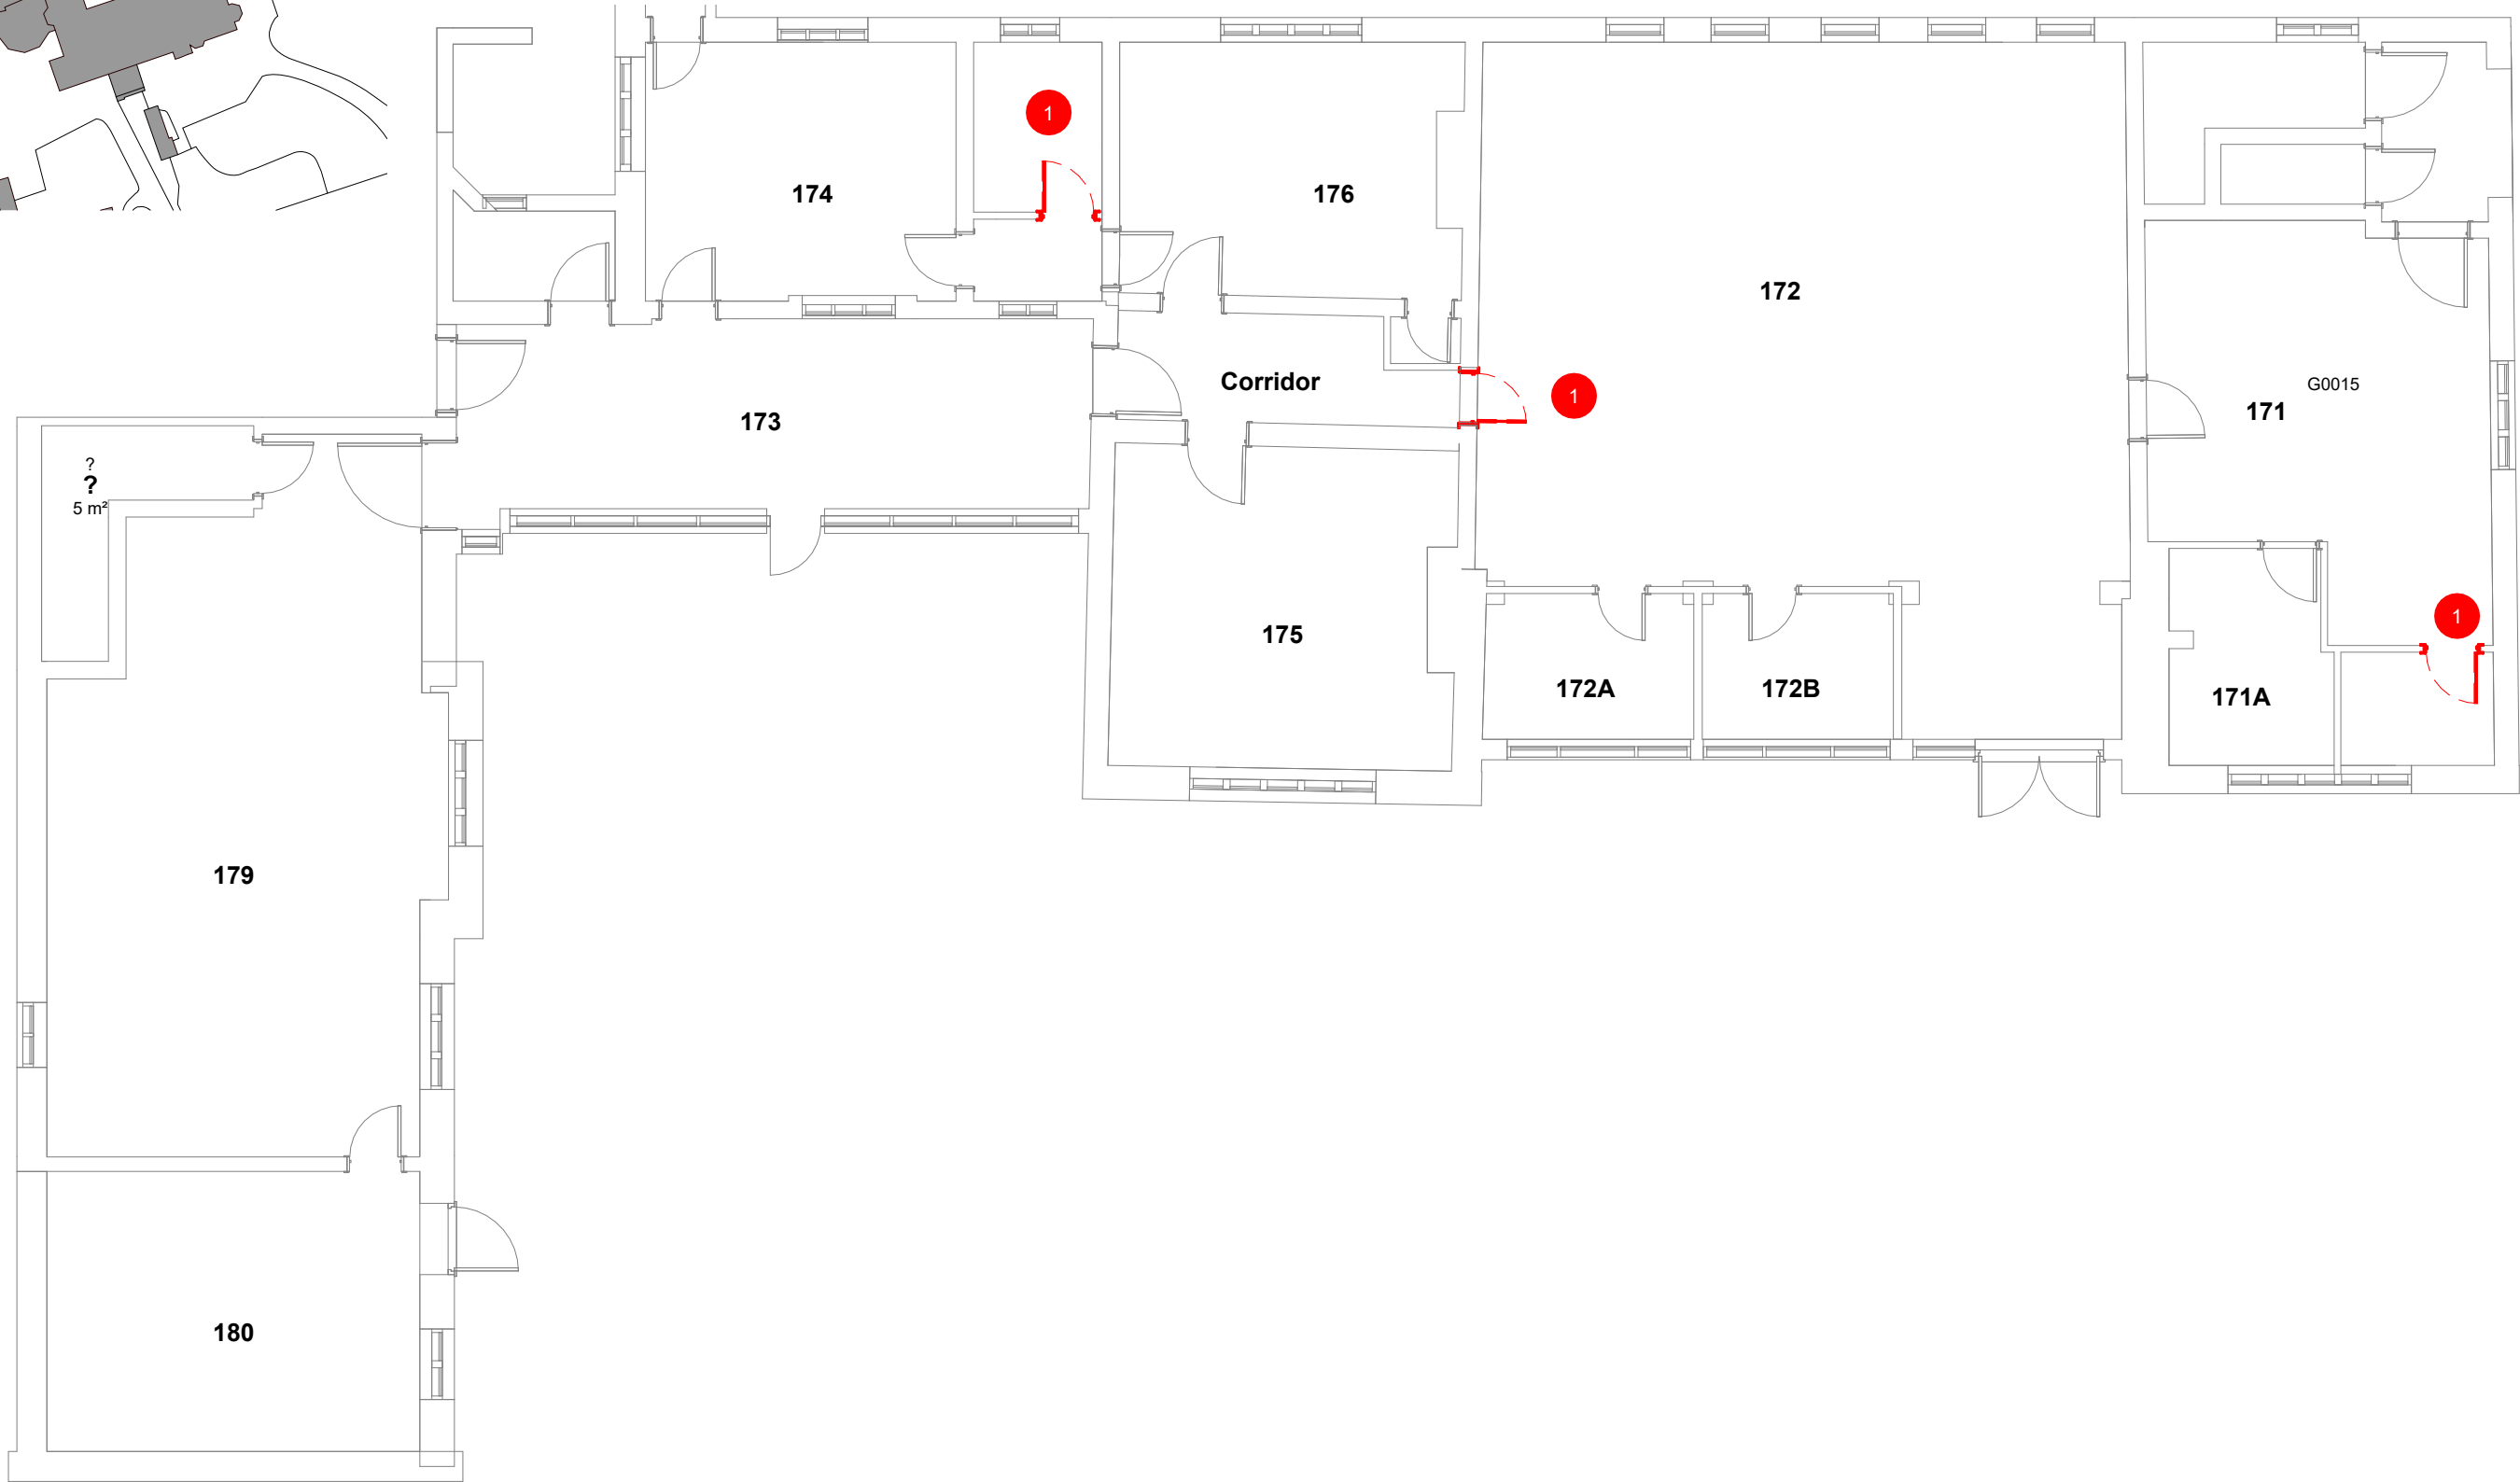


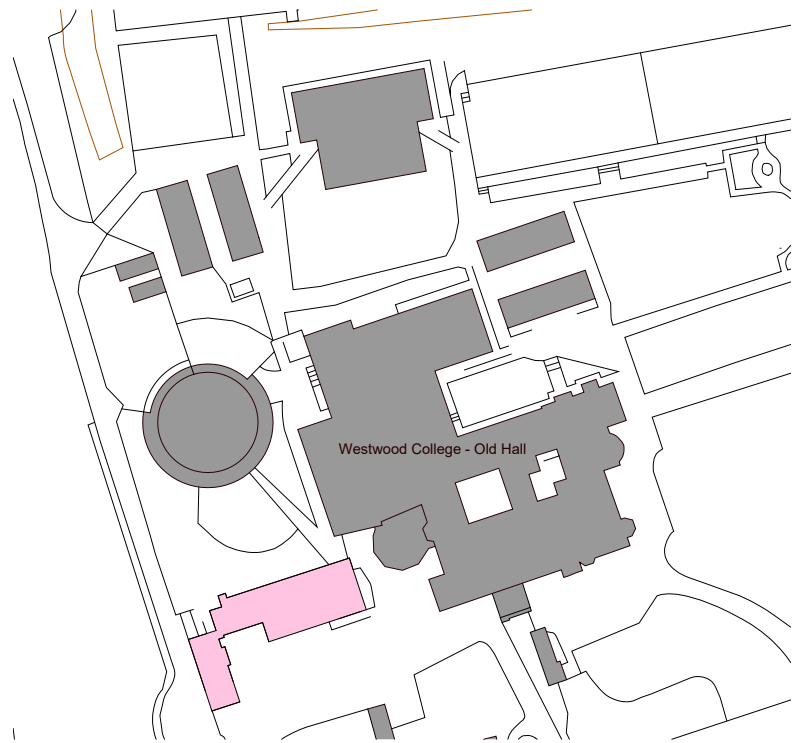

1 Existing/Demolition Ground Floor
Scale 1 : 100

Notes

- 1. This drawing is subject to Copyright all rights reserved.
- 2. All existing dimensions should be checked on site before commencement of the work, any discrepancies to be reported to E3 Cube Ltd.
- 3. Figured dimensions are to be used in all case.

Demolition Works Key Note

Ref.	Description
1	Doors to be replaced, remove and dispose existing door and frame - Refer to schedule for details Allow to make good surrounding ceiling, walls and flooring as necessary.

P03	Amended as per planning validation requirements.	25/06/2025
C01	Tender Issue.	12/06/2025
P02	Planning Issue.	10/06/2025
P01	Issued to Client for Review.	07/05/2025
Rev.	Revision Description	Date



E3 CUBE
“Delivering Aspirations”
Unit 23, Meridian Business Village, Hanaby Drive, Liverpool, L24 9LG
Tel +44 (0) 3333 058 291
www.e3cube.co.uk

Client
Talentum Learning Trust
Westwood College, Westwood Park Dr, Leek
ST13 8NP

Project
Westwood College Fire Safety Works
Westwood College, Westwood Park Dr, Leek
ST13 8NP

Title
Block B - Ground Floor Demolition Plan

Status Code - Purpose of Issue	Rev.
A3- Planning Issue.	P03

E3C Job No.	Scale	Size	Drawn	Checked	Approved
1748	As indicated	@A2	SH	MB	E3C

Drawing No.
WST02B-E3C-13-00L-DR-B-001
Project-Originator-FunctionalBreakdown-SpatialBreakdown-Form-Discipline-Number

