



Dervied from Survey data by Foster Surveys (2017)

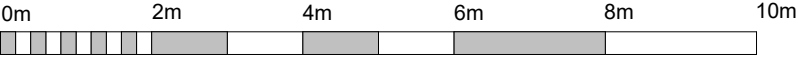


Scale 1:100 @ A2

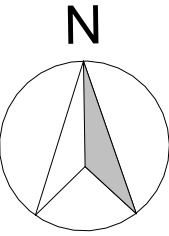

3000
2

3001
1

3001
2

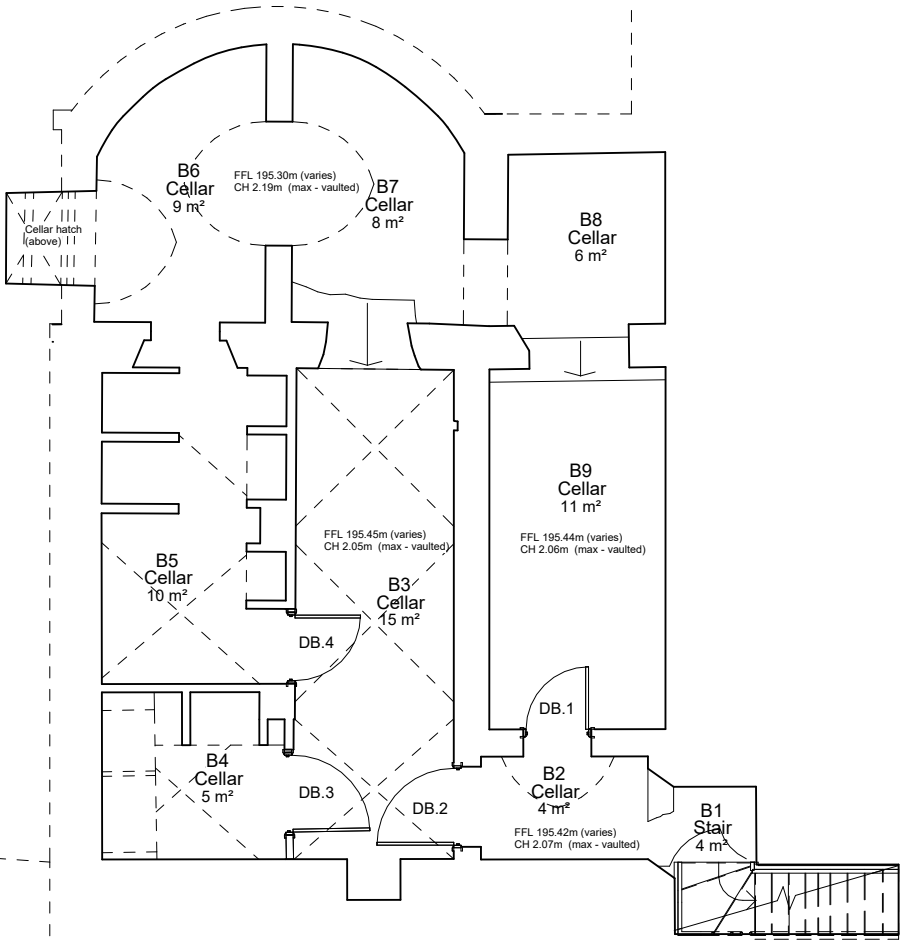

1
3000

-1 - Basement Plan as Existing

1 : 100

© This drawing and the building works depicted are the copyright of the Architect and may not be reproduced except with written consent. Figured dimensions only are to be taken from this drawing. All contractors must visit the site and be responsible for taking and checking all dimensions relative to their work. Lathams are to be advised of any variation between drawings and site conditions.



P02	CV	Draft Planning	27.02.24
P01	CV	Draft for comment	02.11.23

Rev	Drawn	Revision Description	Date
-----	-------	----------------------	------

Status S3 - Suitable for Review & Comment

Nottingham 50 St Mary's Gate Nottingham NG1 1QA +44 (0)115 648 5012	Derby 1 College Place Derby DE1 3DY +44 (0)1332 365 777
---	---

London 70 Cowcross Street London EC1M 6EJ	enquiries@lathams.uk.com lathams.uk.com
--	--

Lathams

ARCHITECTURE + URBANISM

Project
Foxlowe Arts Centre, Leek

Client
Foxlowe Arts Centre Ltd

Drawing Title
Basement Plan as Existing

Drawing Number	Status	Revision
2004	S3	P02

File Name
Project - Originator - Zone - Level - Type - Role - Drawing Number - Status - Revision

7608-LAT-XX-BF-DP-A-2004-S3-P02

Scale	Date	Drawn	Checked
1 : 100	27.02.24	CV	MW

Lathams Job Number	Original Size
7608	A2

© Derek Latham + Co. Ltd