© This drawing and the building works depicted are the copyright of the Architect and may not be reproduced except with written consent. Figured dimensions only are to be taken from this drawing. All contractors must visit the site and be responsible for taking and checking all dimensions relative to their work. Lathams are to be advised of any variation between drawings and site conditions.

KEY

- Existing/retained
- New Construction
- Demolition/removal

Note - Like-for-like repairs to be instigated as required

Note - all redundant building services installations to be removed

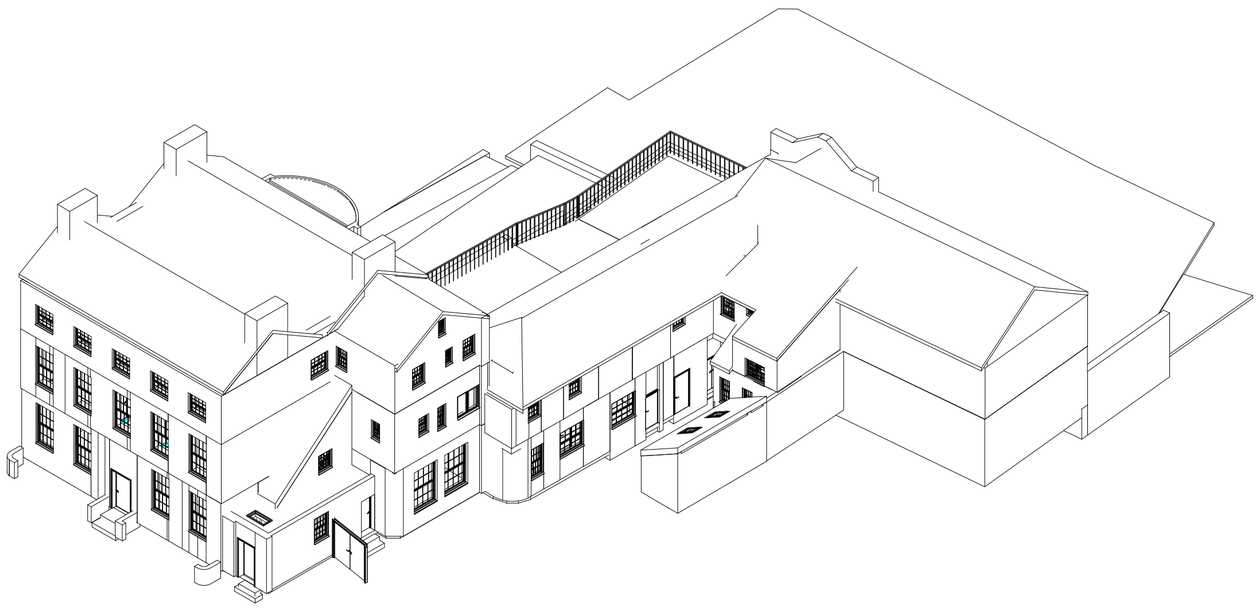

3D Existing Front

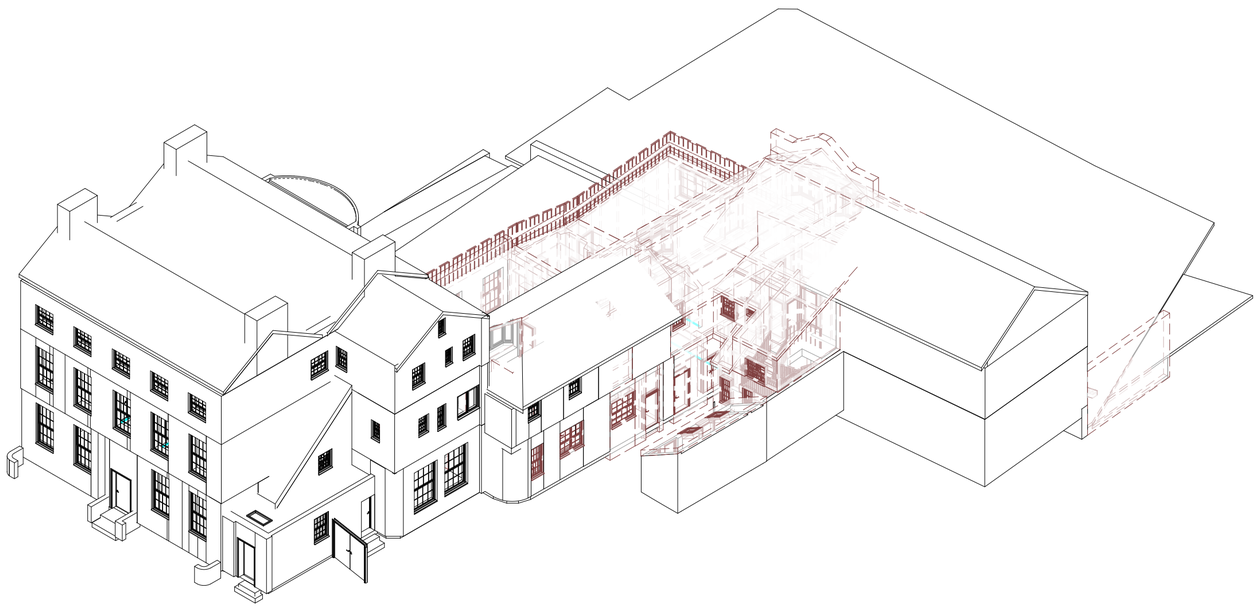

3D Demolition Front

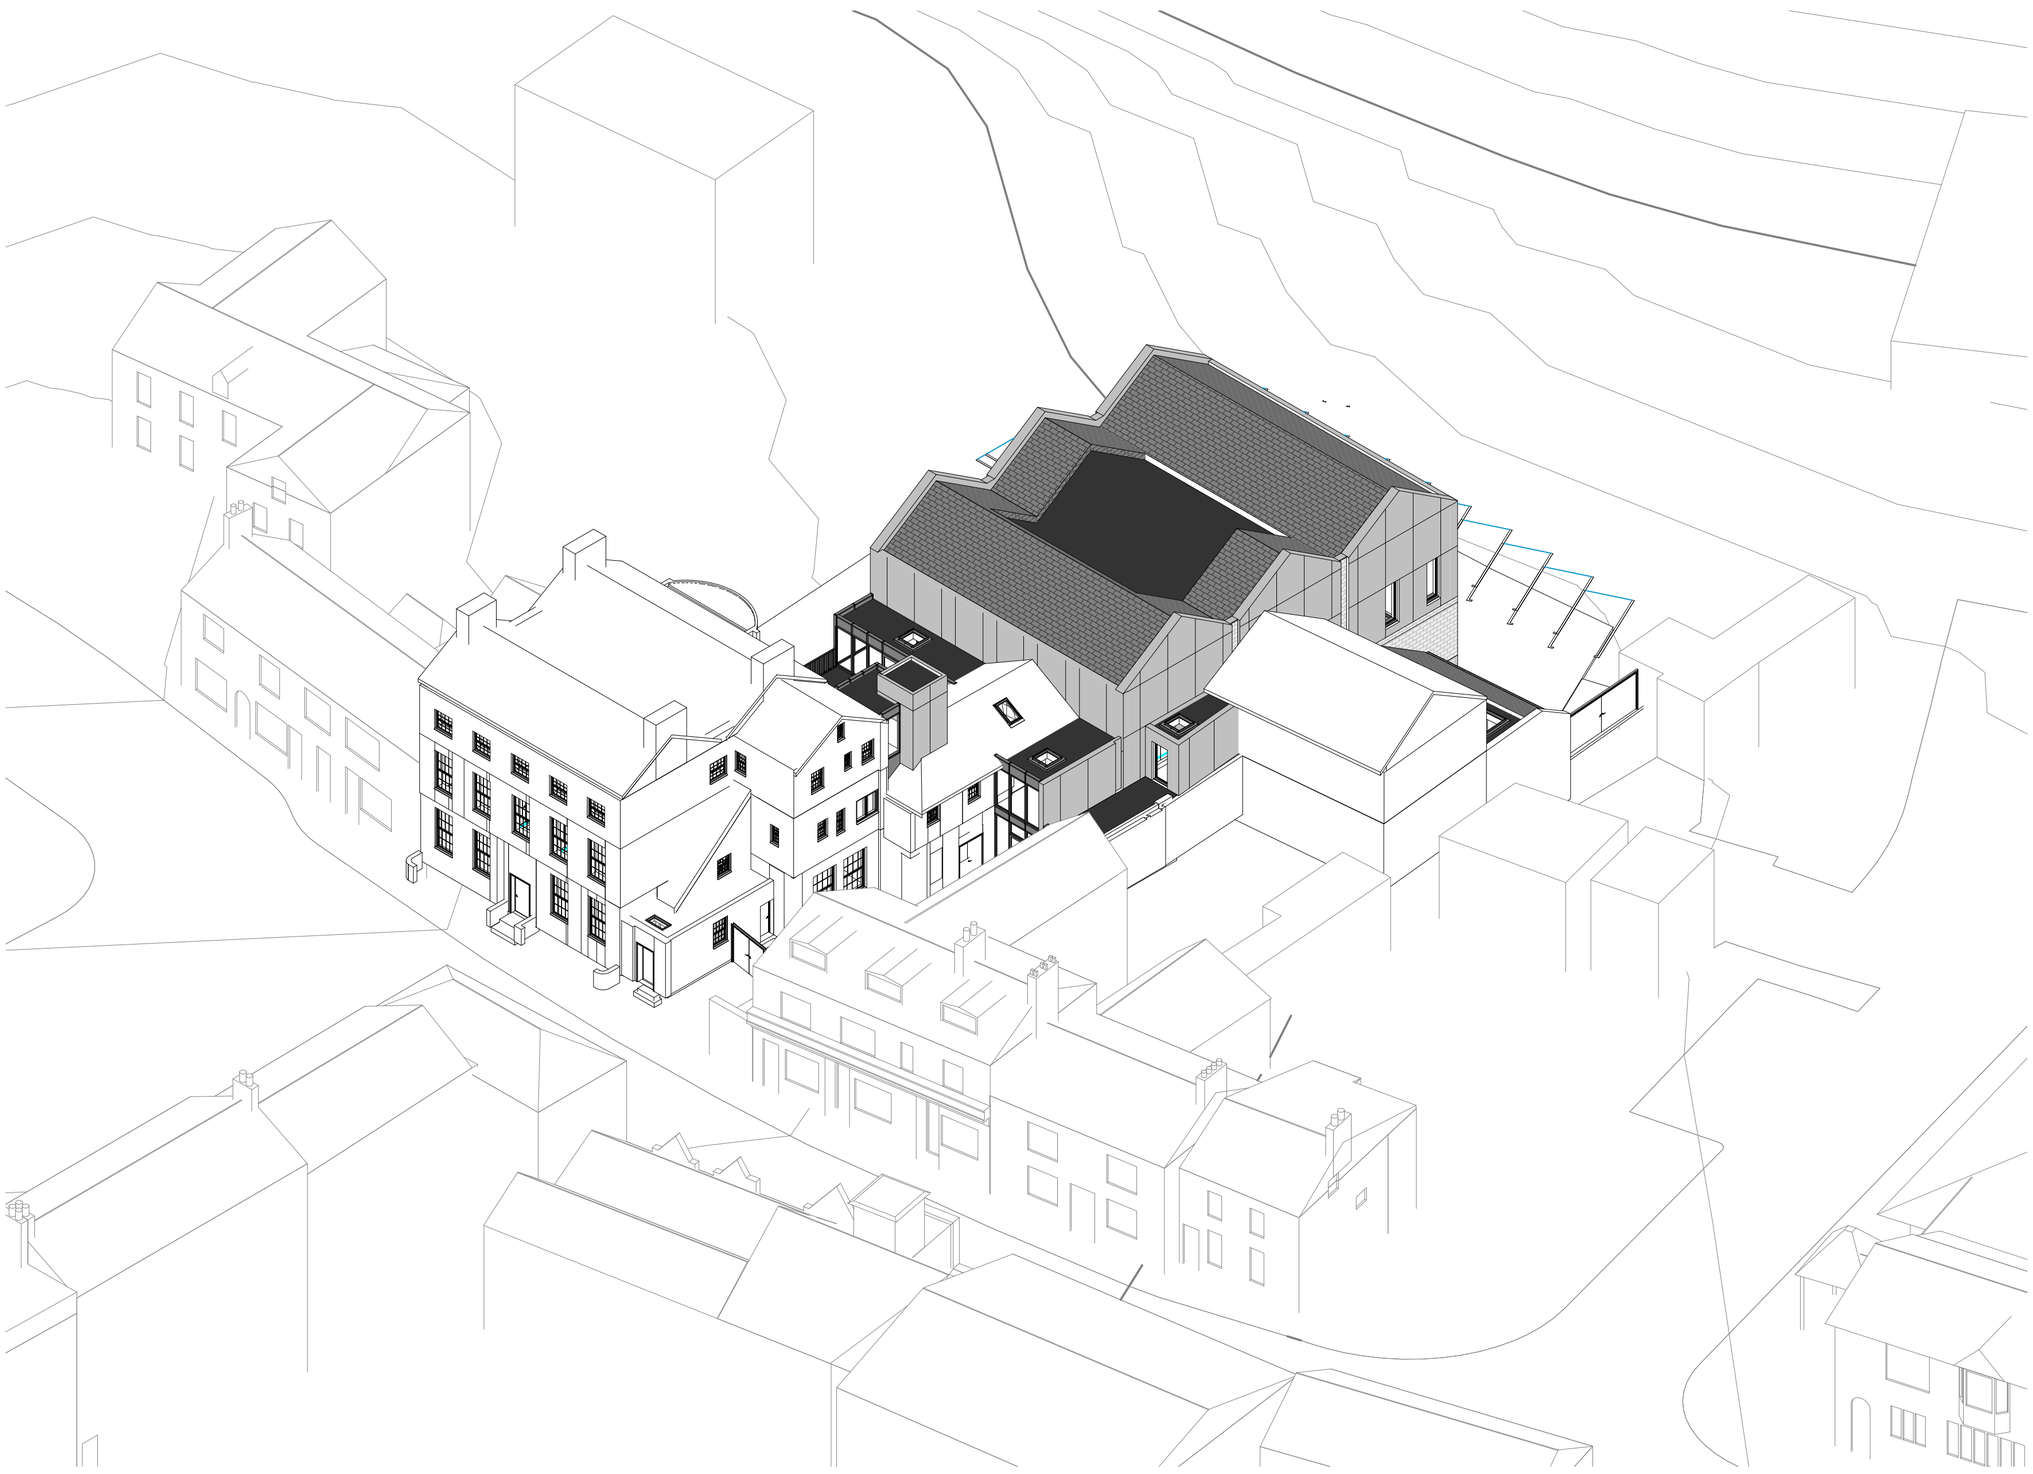

3D Proposed Front

Rev	Drawn	Revision Description	Date
P04	CV	Draft Planning	27.02.24
P03	CV	WIP	06.02.24
P02	CV	Amends to comment	12.01.24
P01	CV	Draft for comment	02.11.23

Status S3 - Suitable for Review & Comment

Nottingham
50 St Mary's Gate
Nottingham NG1 1QA
+44 (0)115 648 5012

Derby
1 College Place
Derby DE1 3DY
+44 (0)1332 365 777

London
70 Cowcross Street
London EC1M 6EJ

enquiries@lathams.uk.com
lathams.uk.com

Lathams
ARCHITECTURE + URBANISM

Project
Foxlowe Arts Centre, Leek

Client
Foxlowe Arts Centre Ltd

Drawing Title
Concept Massing Views (Front)

Drawing Number	Status	Revision
0011	S3	P04

File Name
Project - Originator - Zone - Level - Type - Role - Drawing Number - Status - Revision
7608–LAT–XX–ZZ–DR–A–0011–S3–P04

Scale	Date	Drawn	Checked
1 : 100	27.02.24	CV	MW

Lathams Job Number	Original Size
7608	A1

© Derek Latham + Co. Ltd