

0m 2m 4m 6m 8m 10m

Scale 1:100 @ A2

To be read in conjunction with all other existing and proposed drawings

- 03 - Loft
207970
- 02 - Second Floor
205240
- 01 - First Floor (Rear)
201380
- 00 - Ground Floor
198060

Existing Cross Section
1 : 100




© This drawing and the building works depicted are the copyright of the Architect and may not be reproduced except with written consent. Figured dimensions only are to be taken from this drawing. All contractors must visit the site and be responsible for taking and checking all dimensions relative to their work. Lathams are to be advised of any variation between drawings and site conditions.



KEY

- Existing/retained
- New Construction
- New Floor
- Replacement Floor (including substrate/groundworks)
- Indicative Drainage Runs

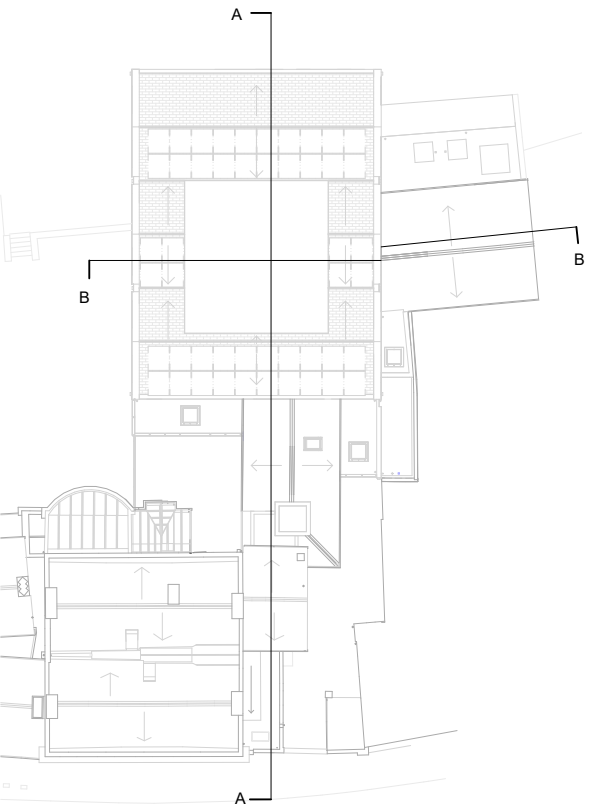

P01	CV	Draft Planning	27.02.24
-----	----	----------------	----------

Rev	Drawn	Revision Description	Date
-----	-------	----------------------	------

Status S3 - Suitable for Review & Comment

Nottingham
50 St Mary's Gate
Nottingham NG1 1QA
+44 (0)115 648 5012

Derby
1 College Place
Derby DE1 3DY
+44 (0)1332 365 777

London
70 Cowcross Street
London EC1M 6EJ

enquiries@lathams.uk.com
lathams.uk.com

Lathams

ARCHITECTURE + URBANISM

Project

Foxlowe Arts Centre, Leek

Client

Foxlowe Arts Centre Ltd

Drawing Title

Existing & Proposed Cross Section

Drawing Number	Status	Revision
4201	S3	P01

File Name

Project - Originator - Zone - Level - Type - Role - Drawing Number - Status - Revision

7608-LAT-XX-ZZ-DS-A-4201-S3-P01

Scale	Date	Drawn	Checked
As indicated	27.02.24	CV	MW

Lathams Job Number	Original Size
7608	A2

© Derek Latham + Co. Ltd

Proposed Cross Section
1 : 100

