



Barn at Stoney Rock Farm, Waterhouses

Proposed Plans and Elevations


South Elevation

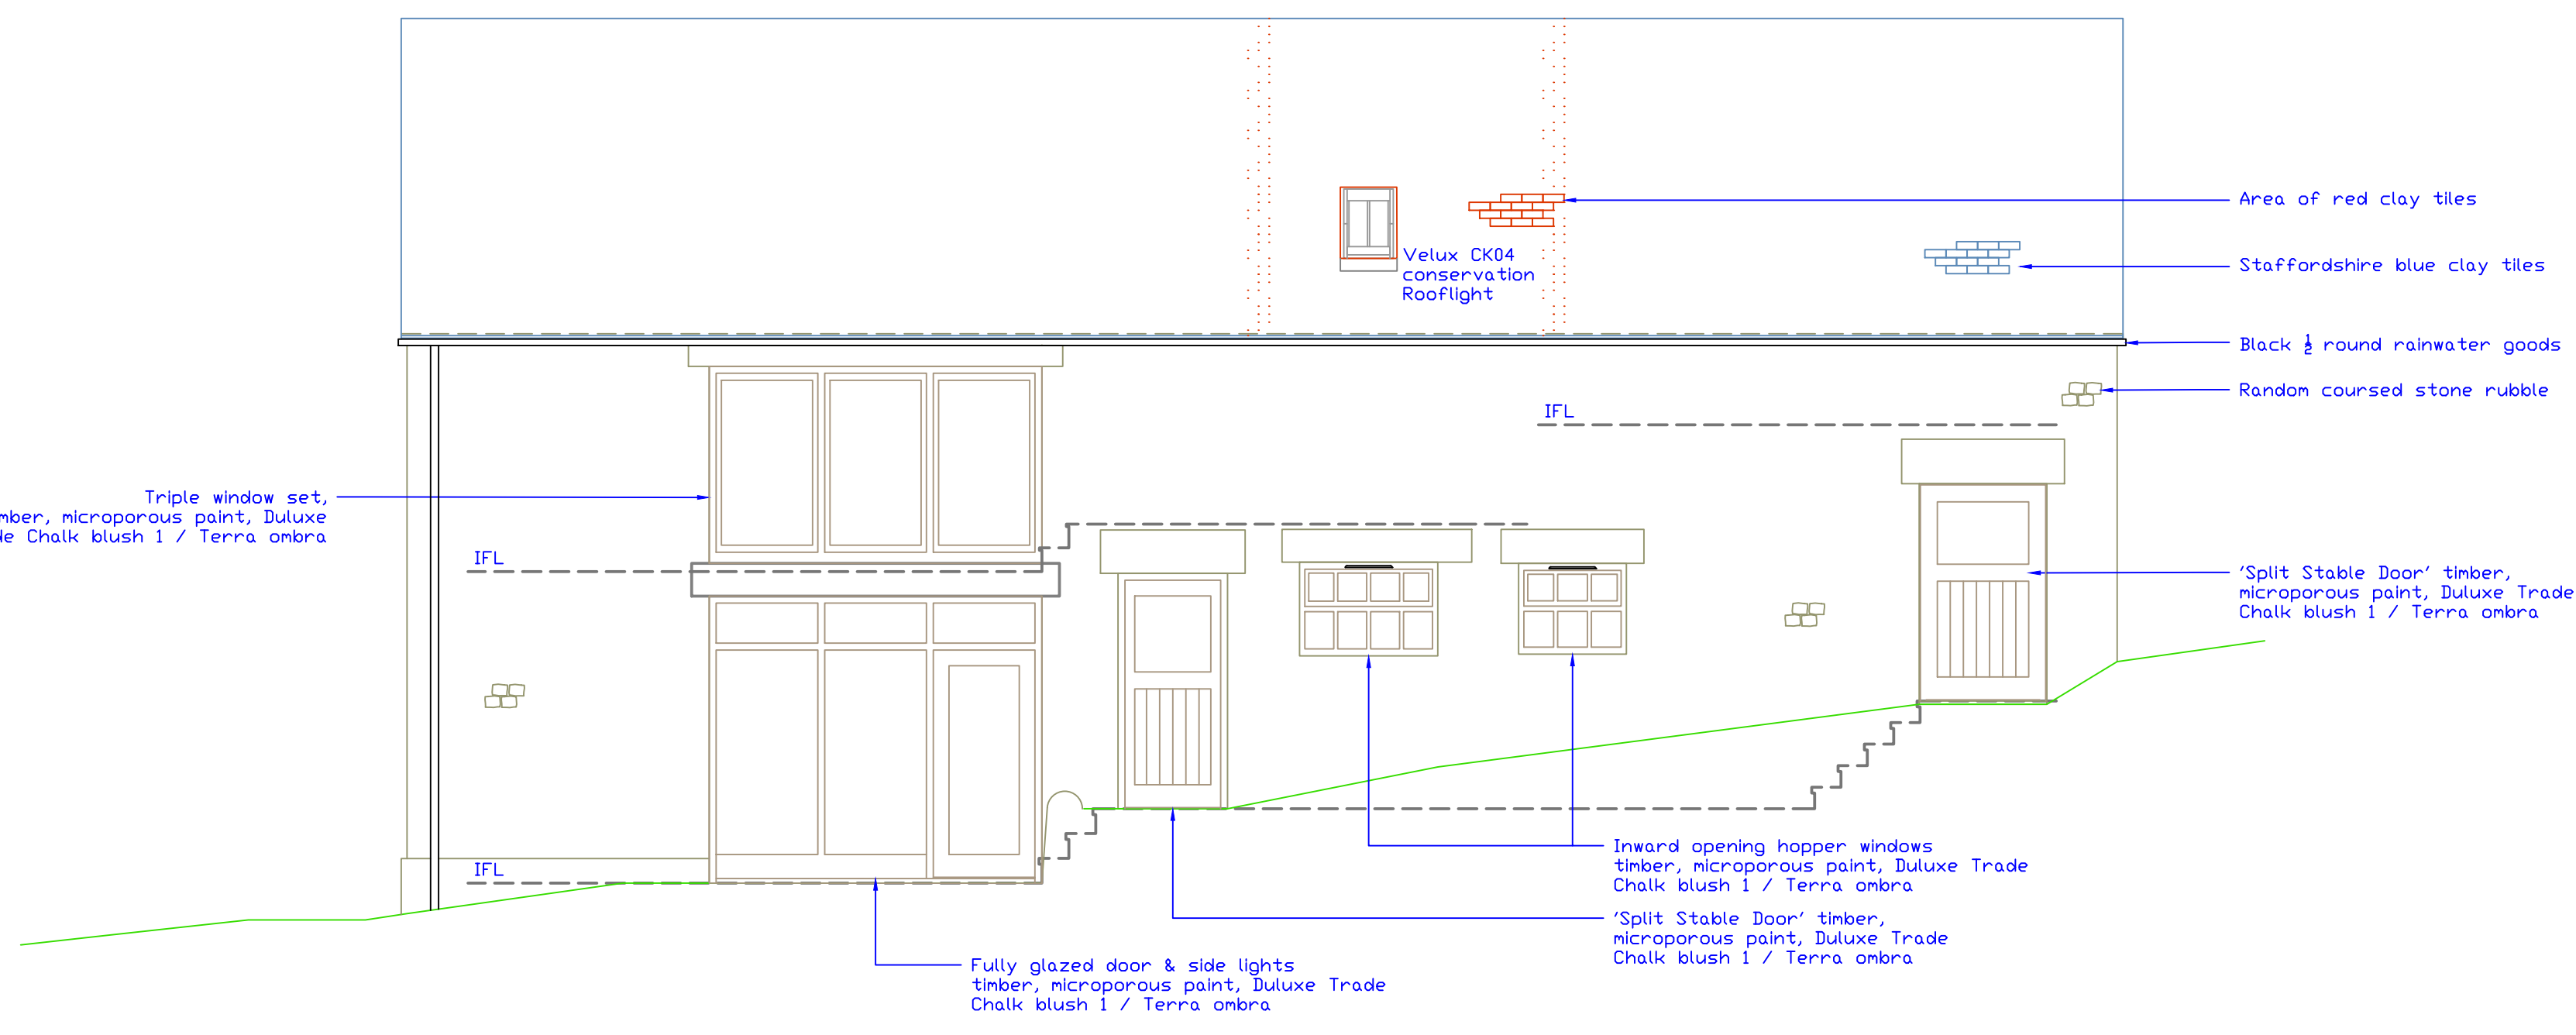


East Elevation

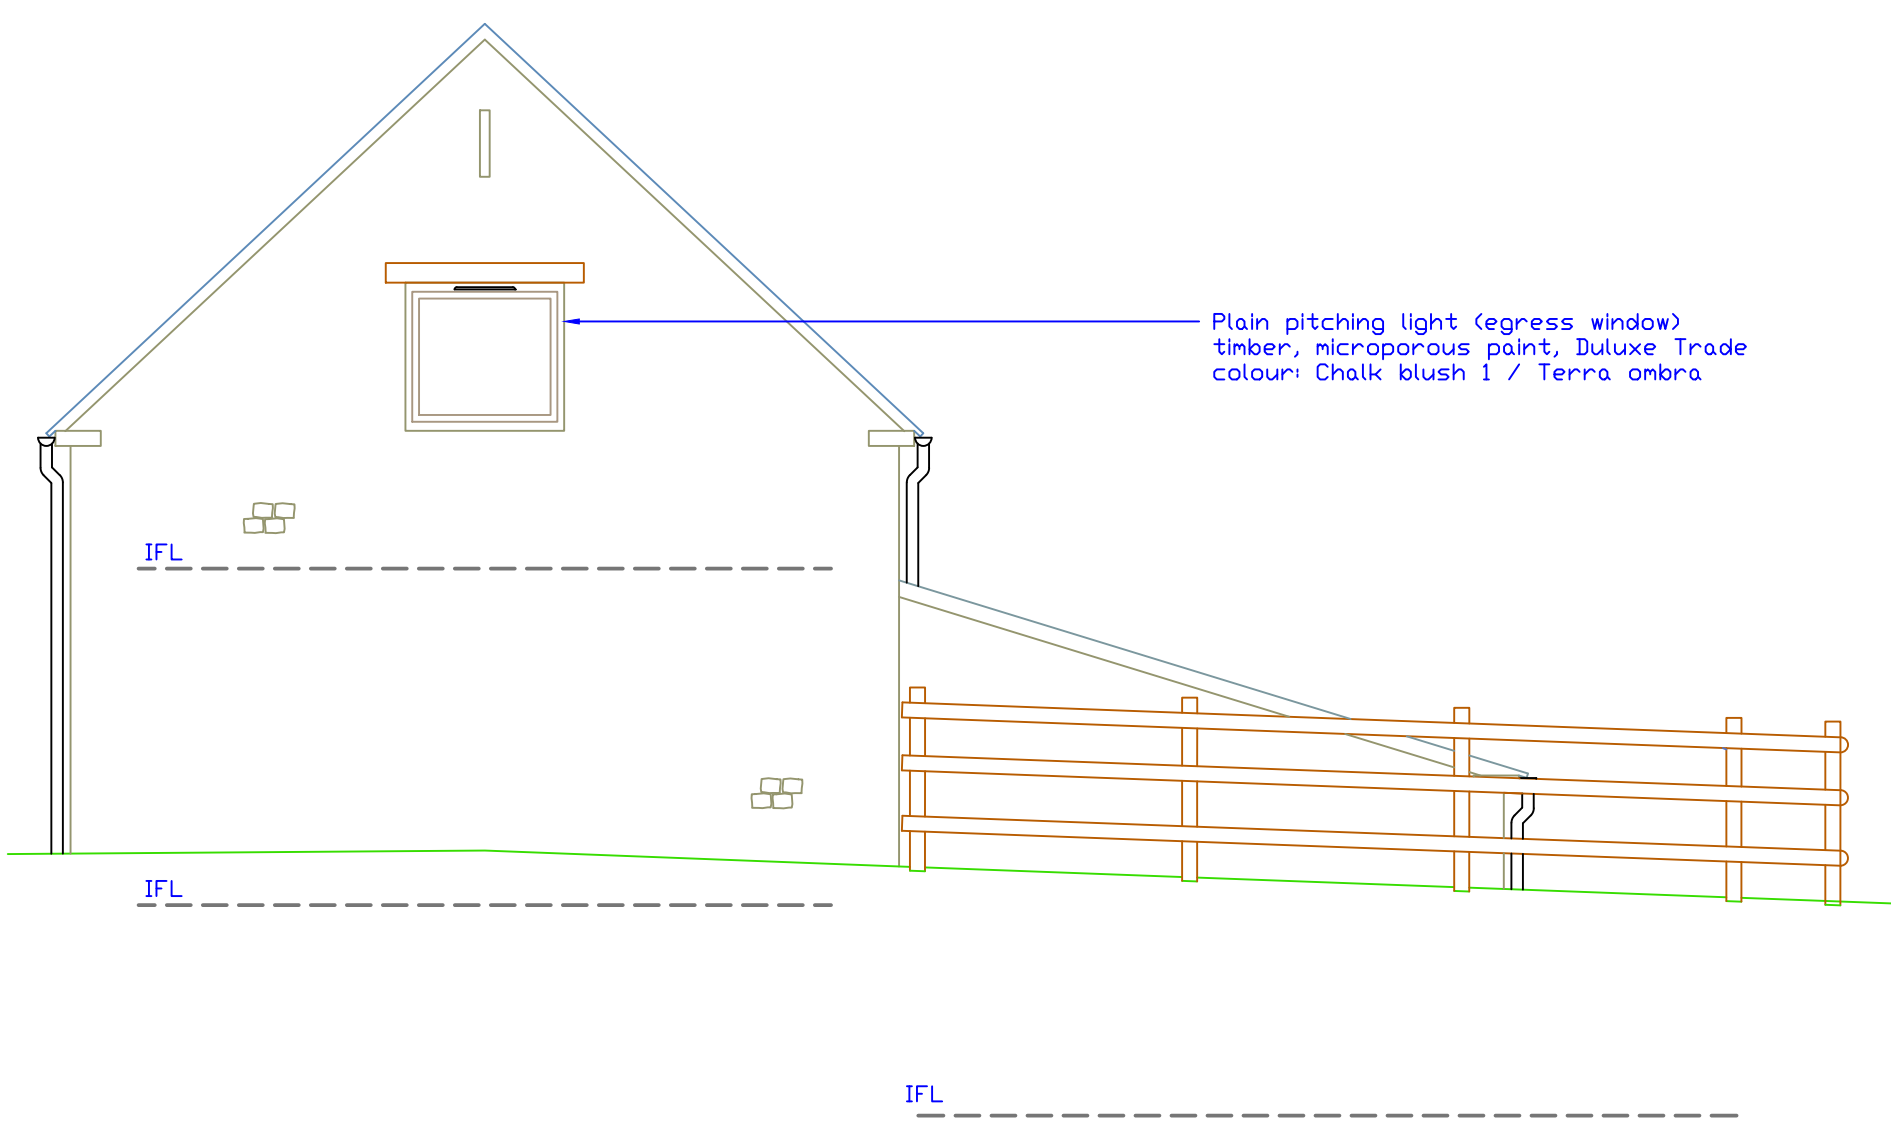


West Elevation

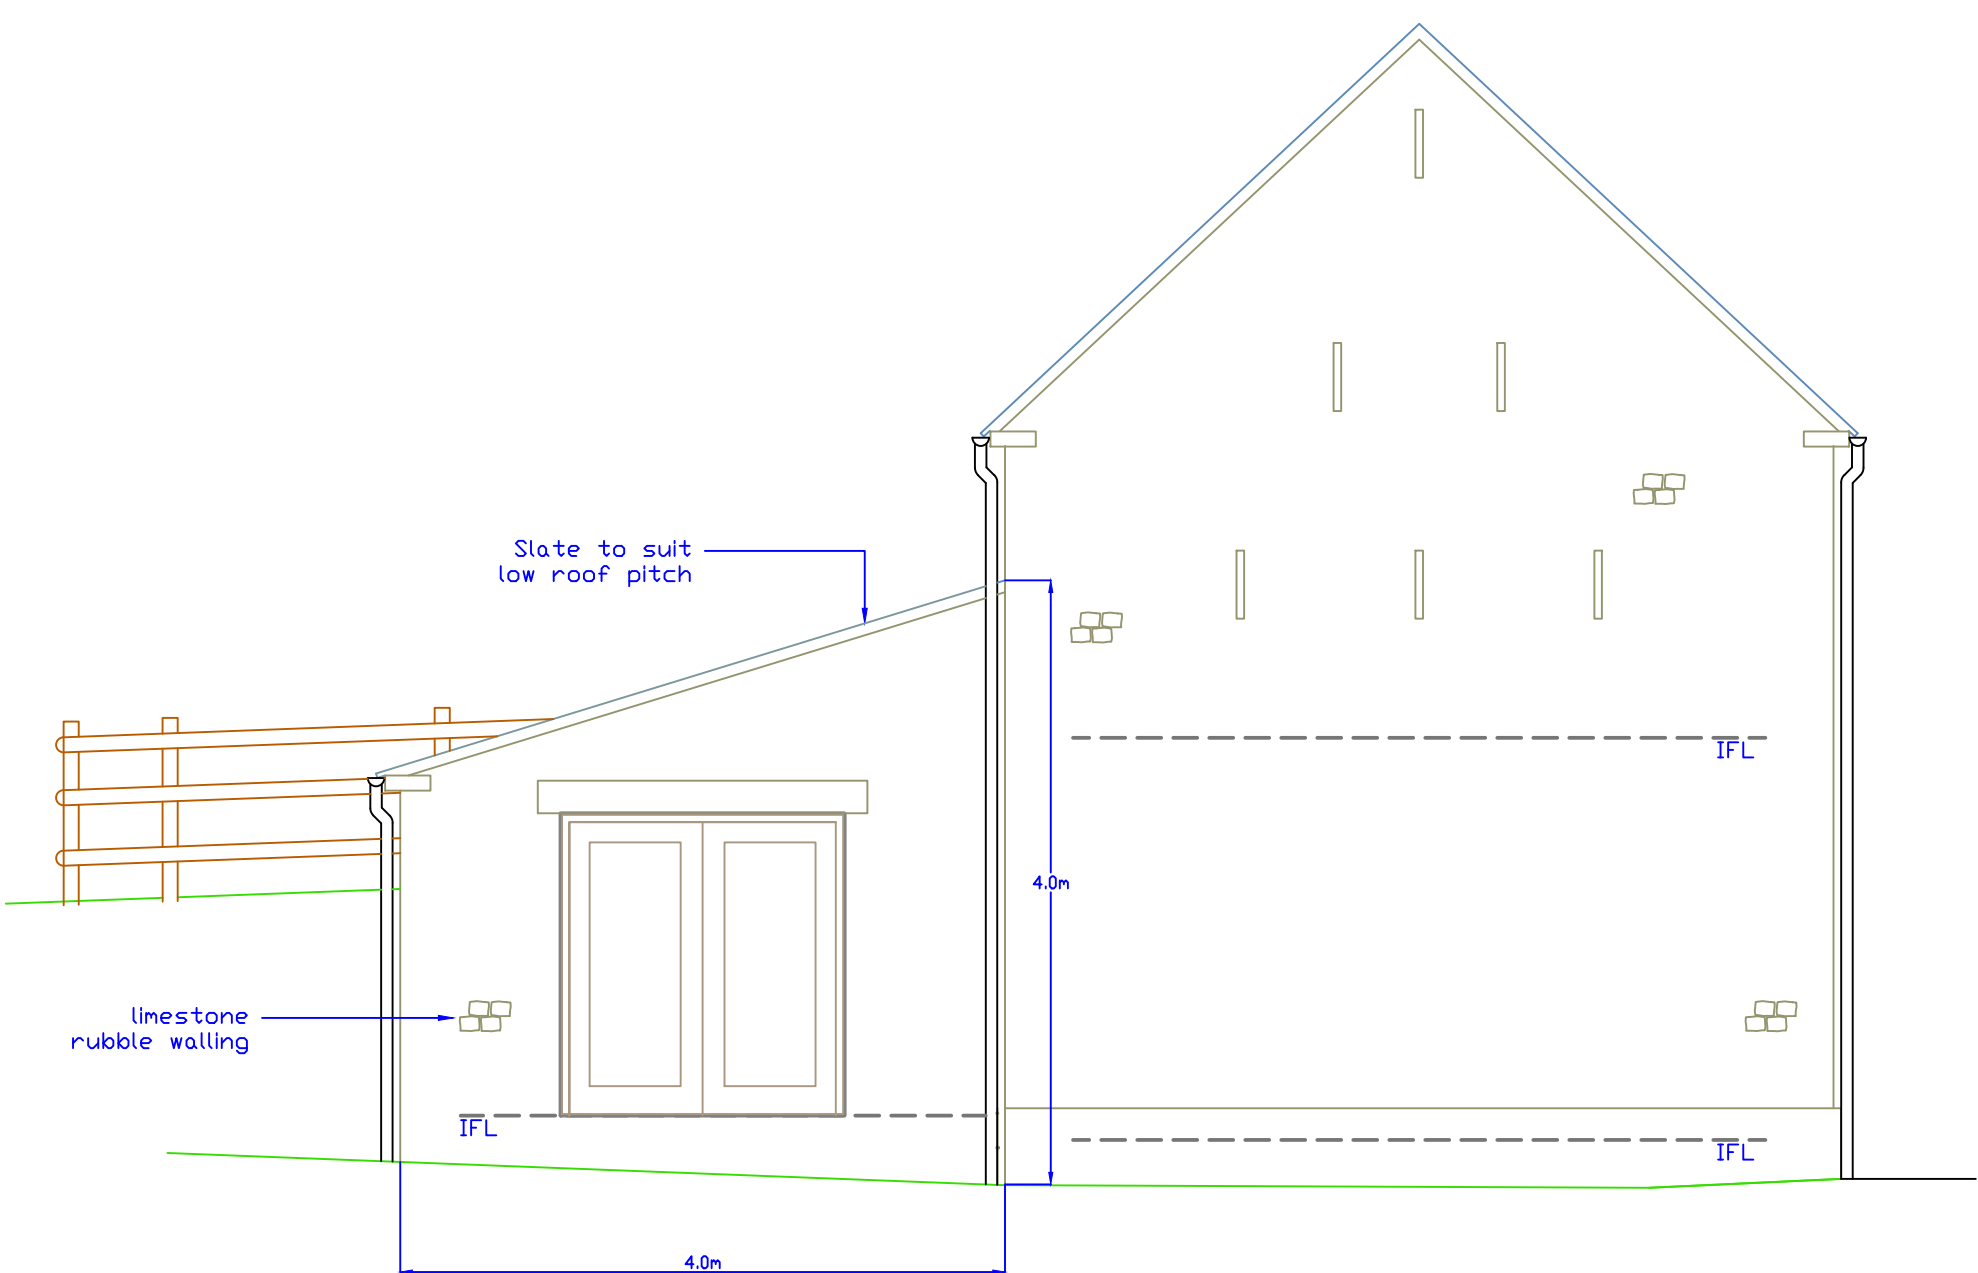


North Elevation

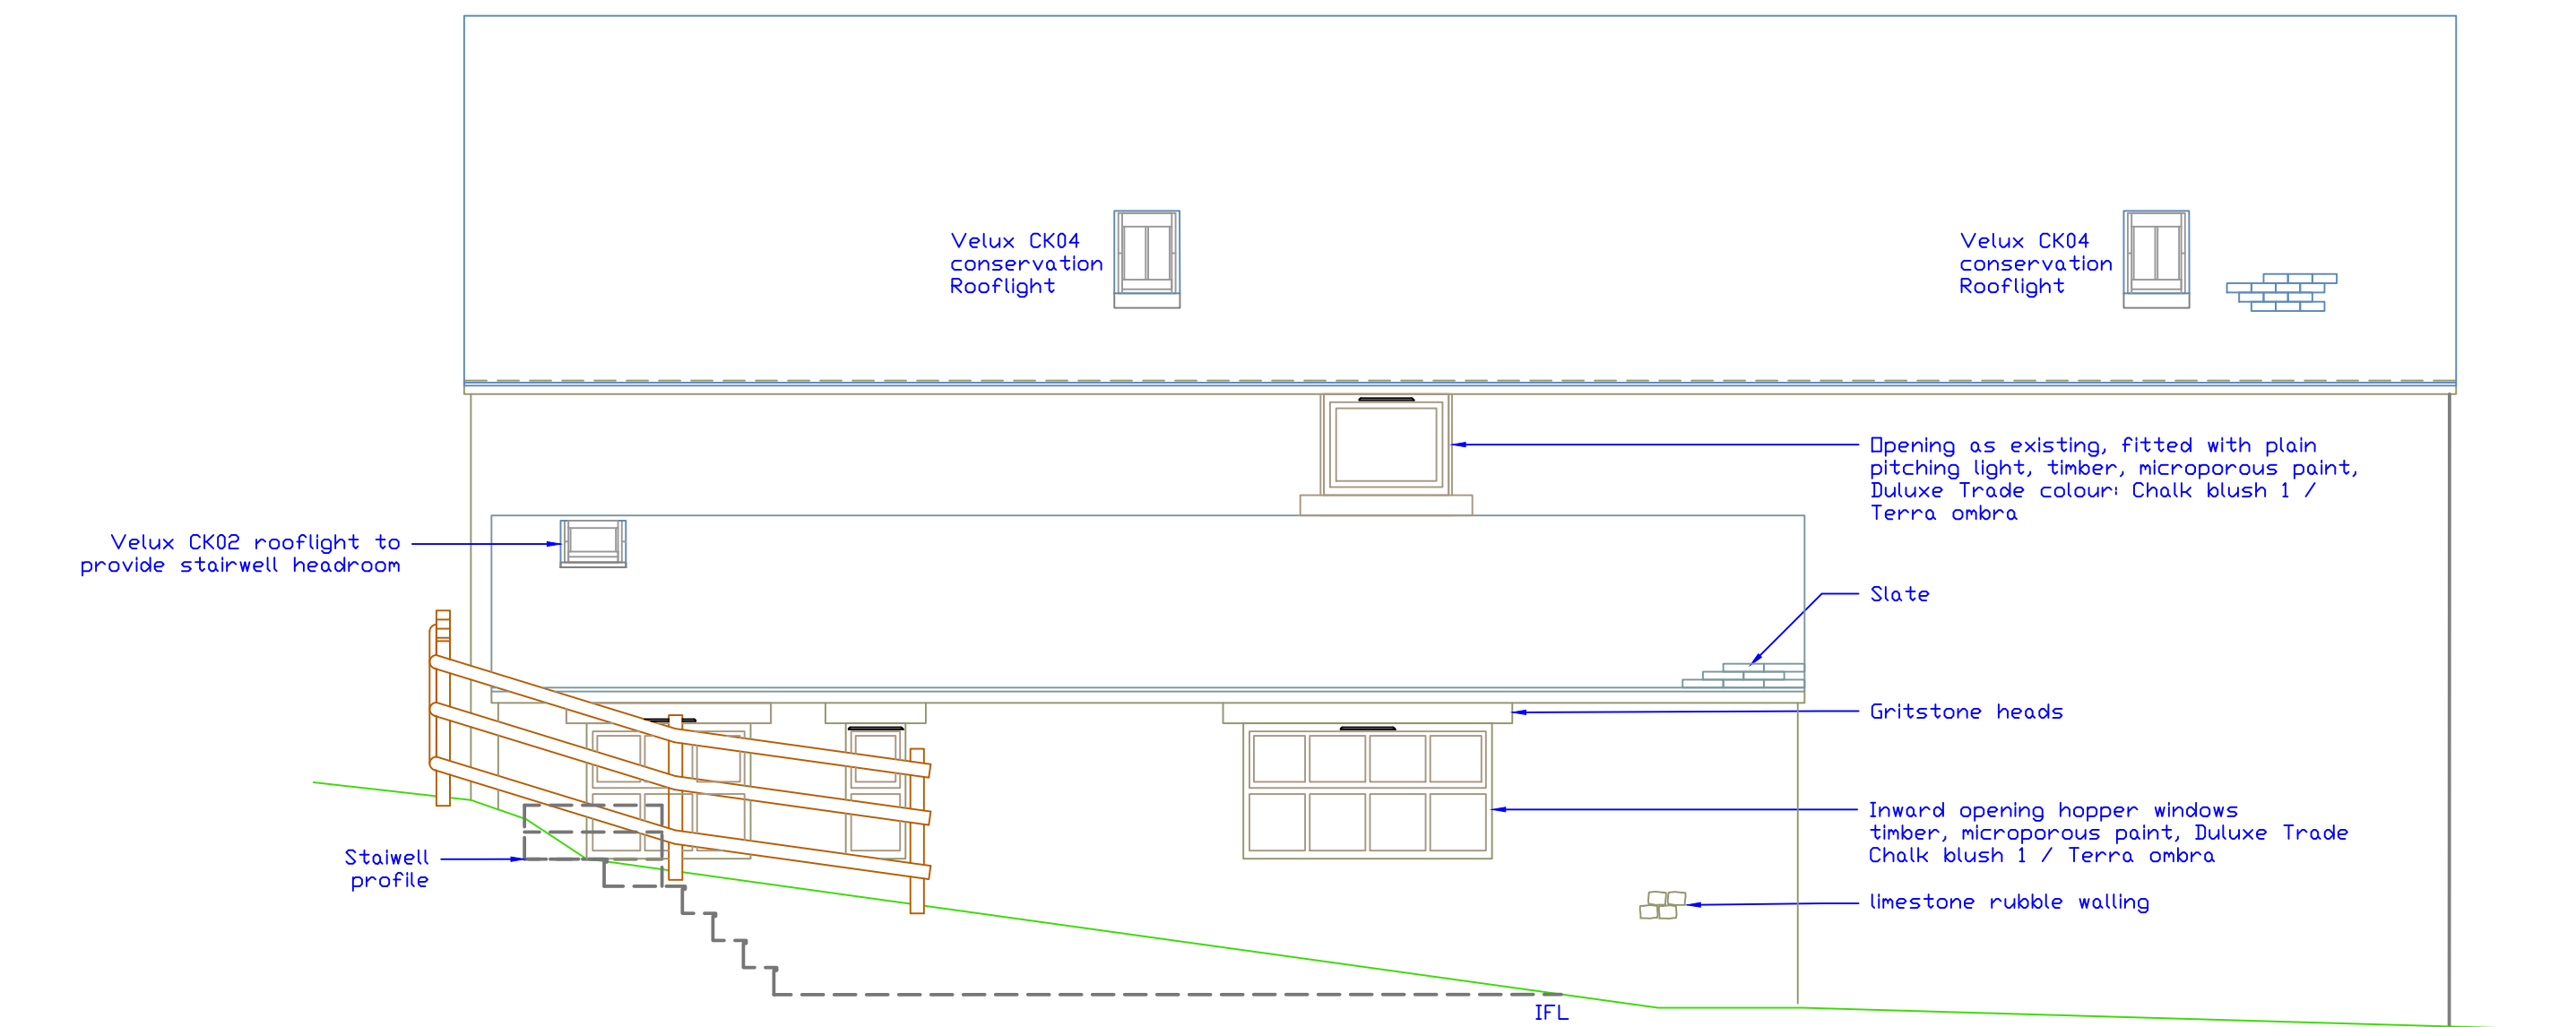


First Floor Plan

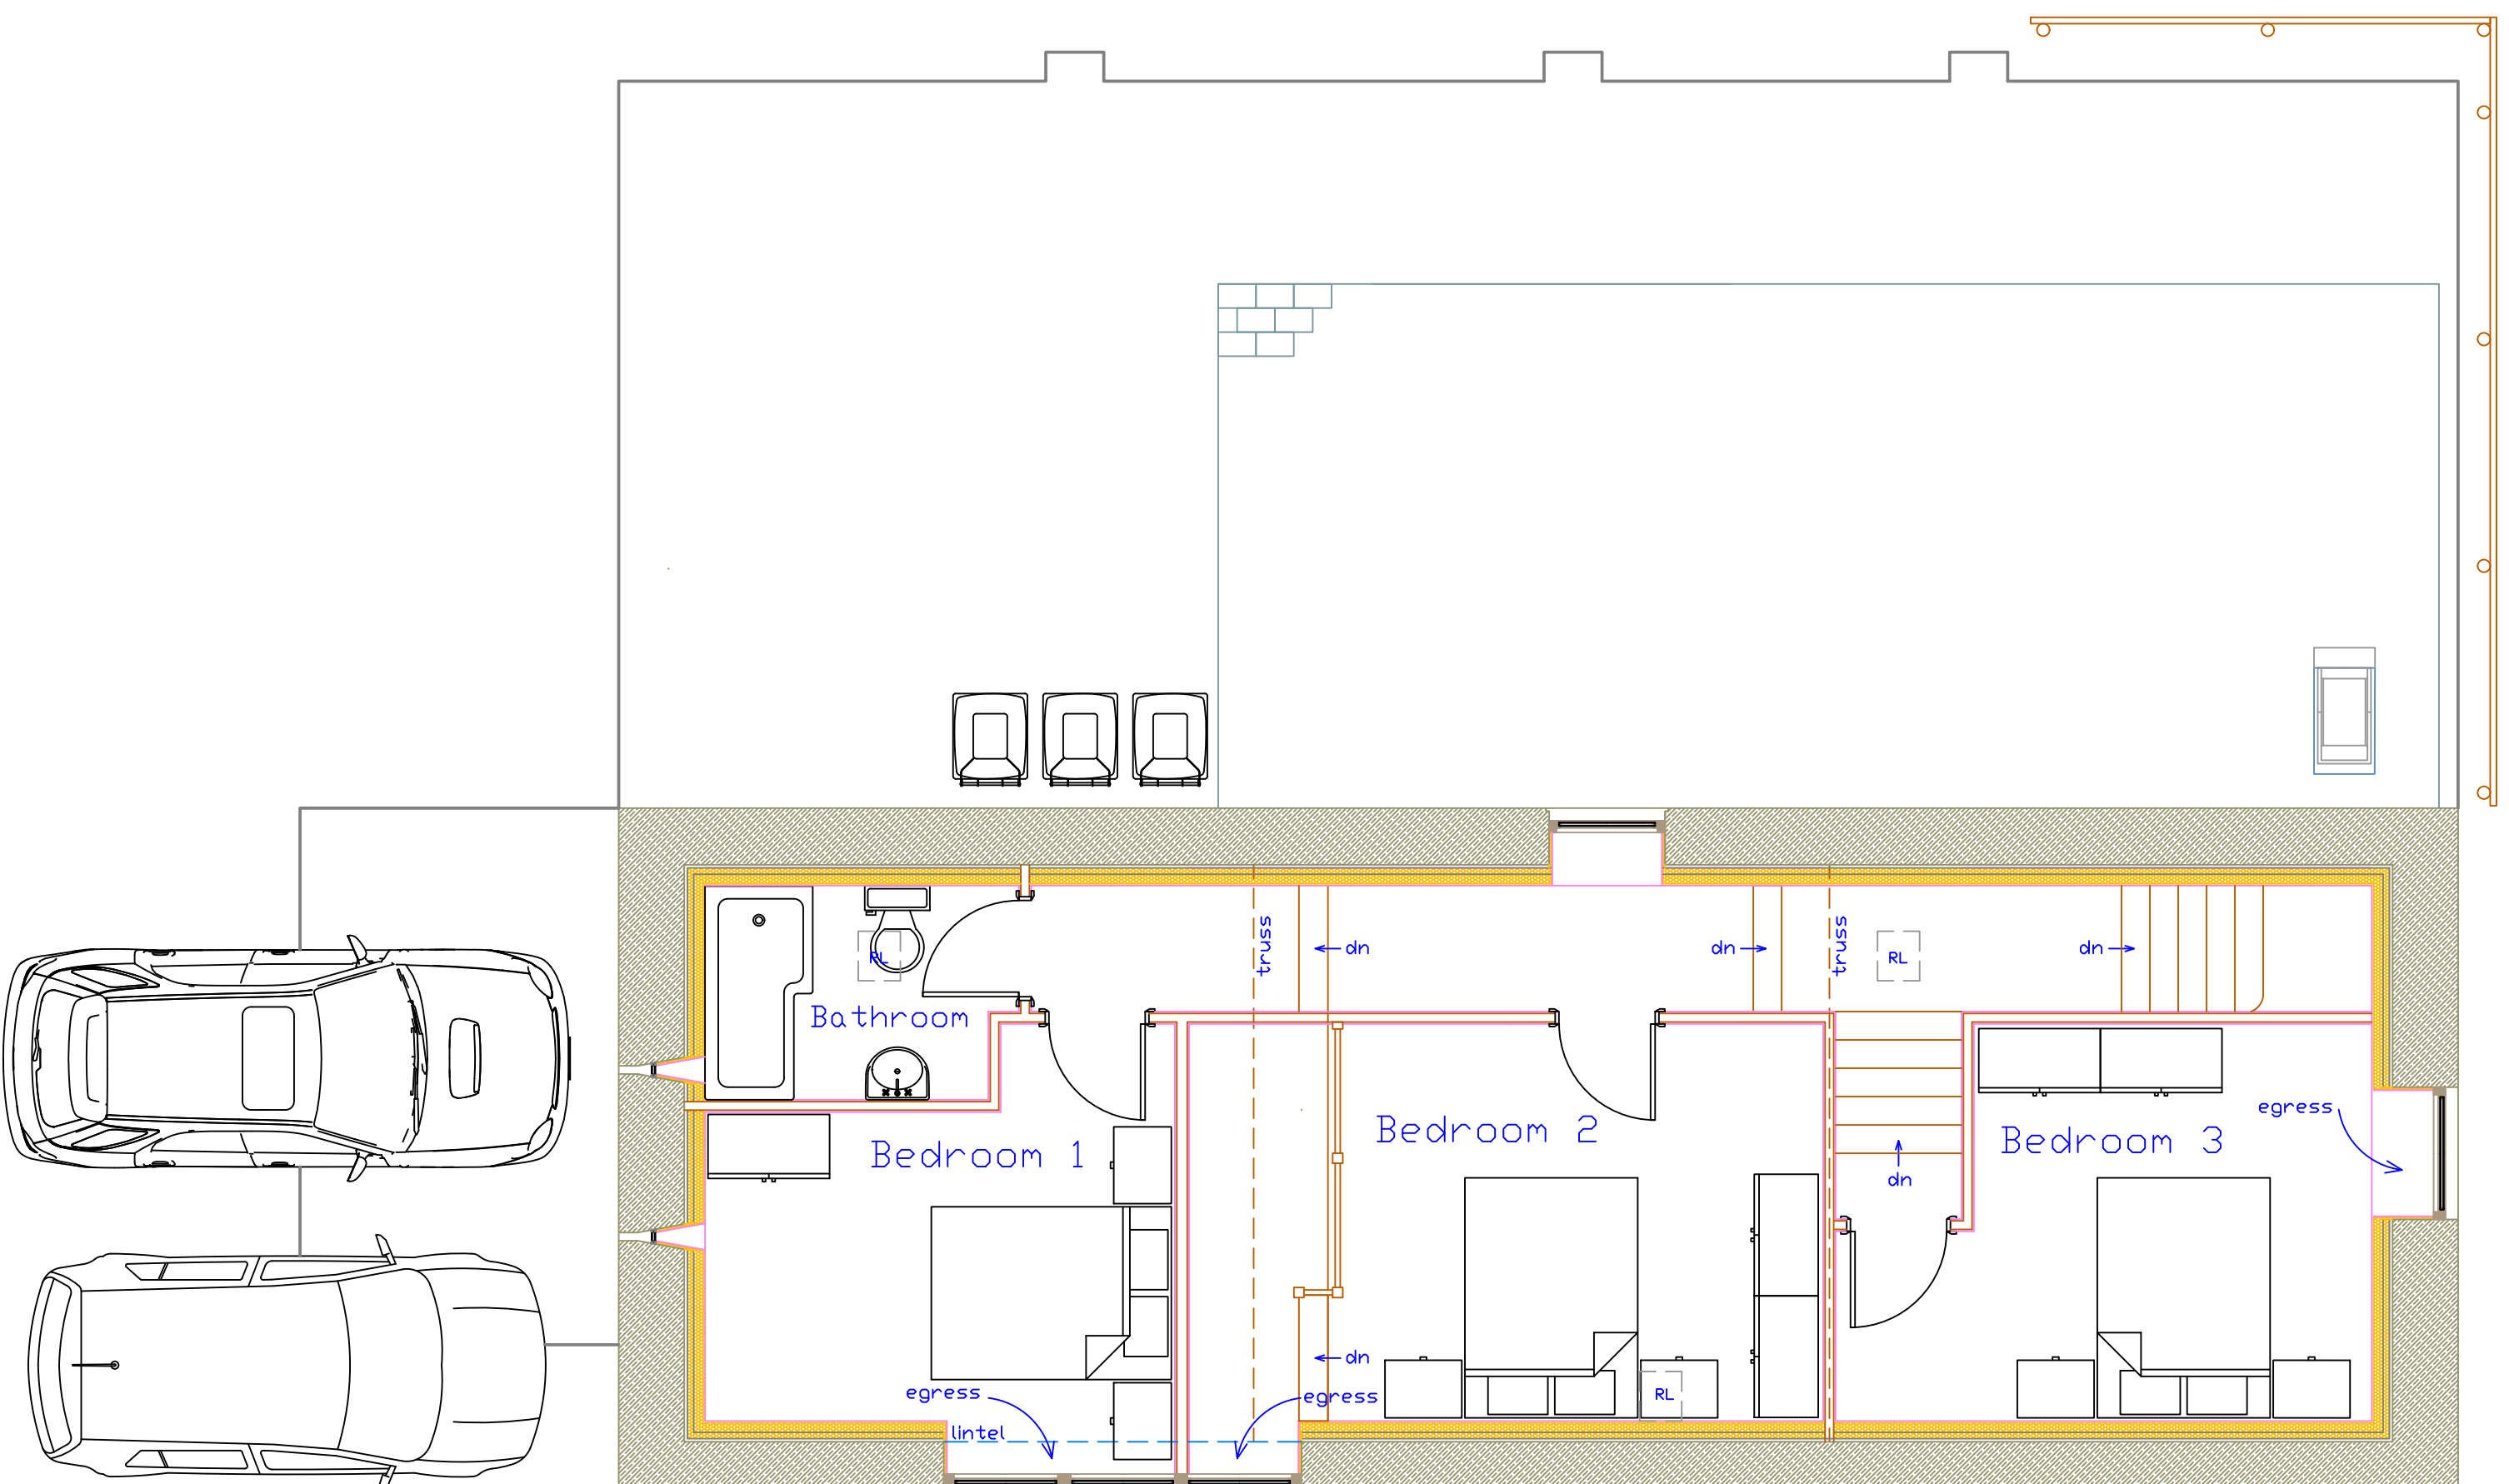


Block Plan 1:200

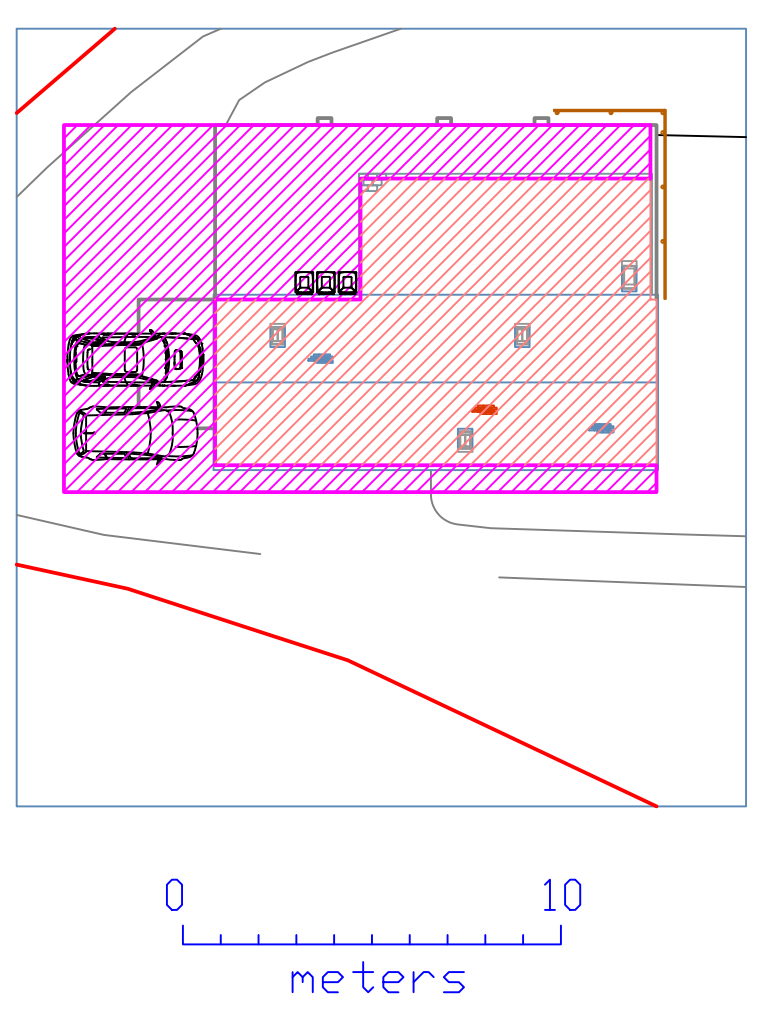


Ground Floor Plan

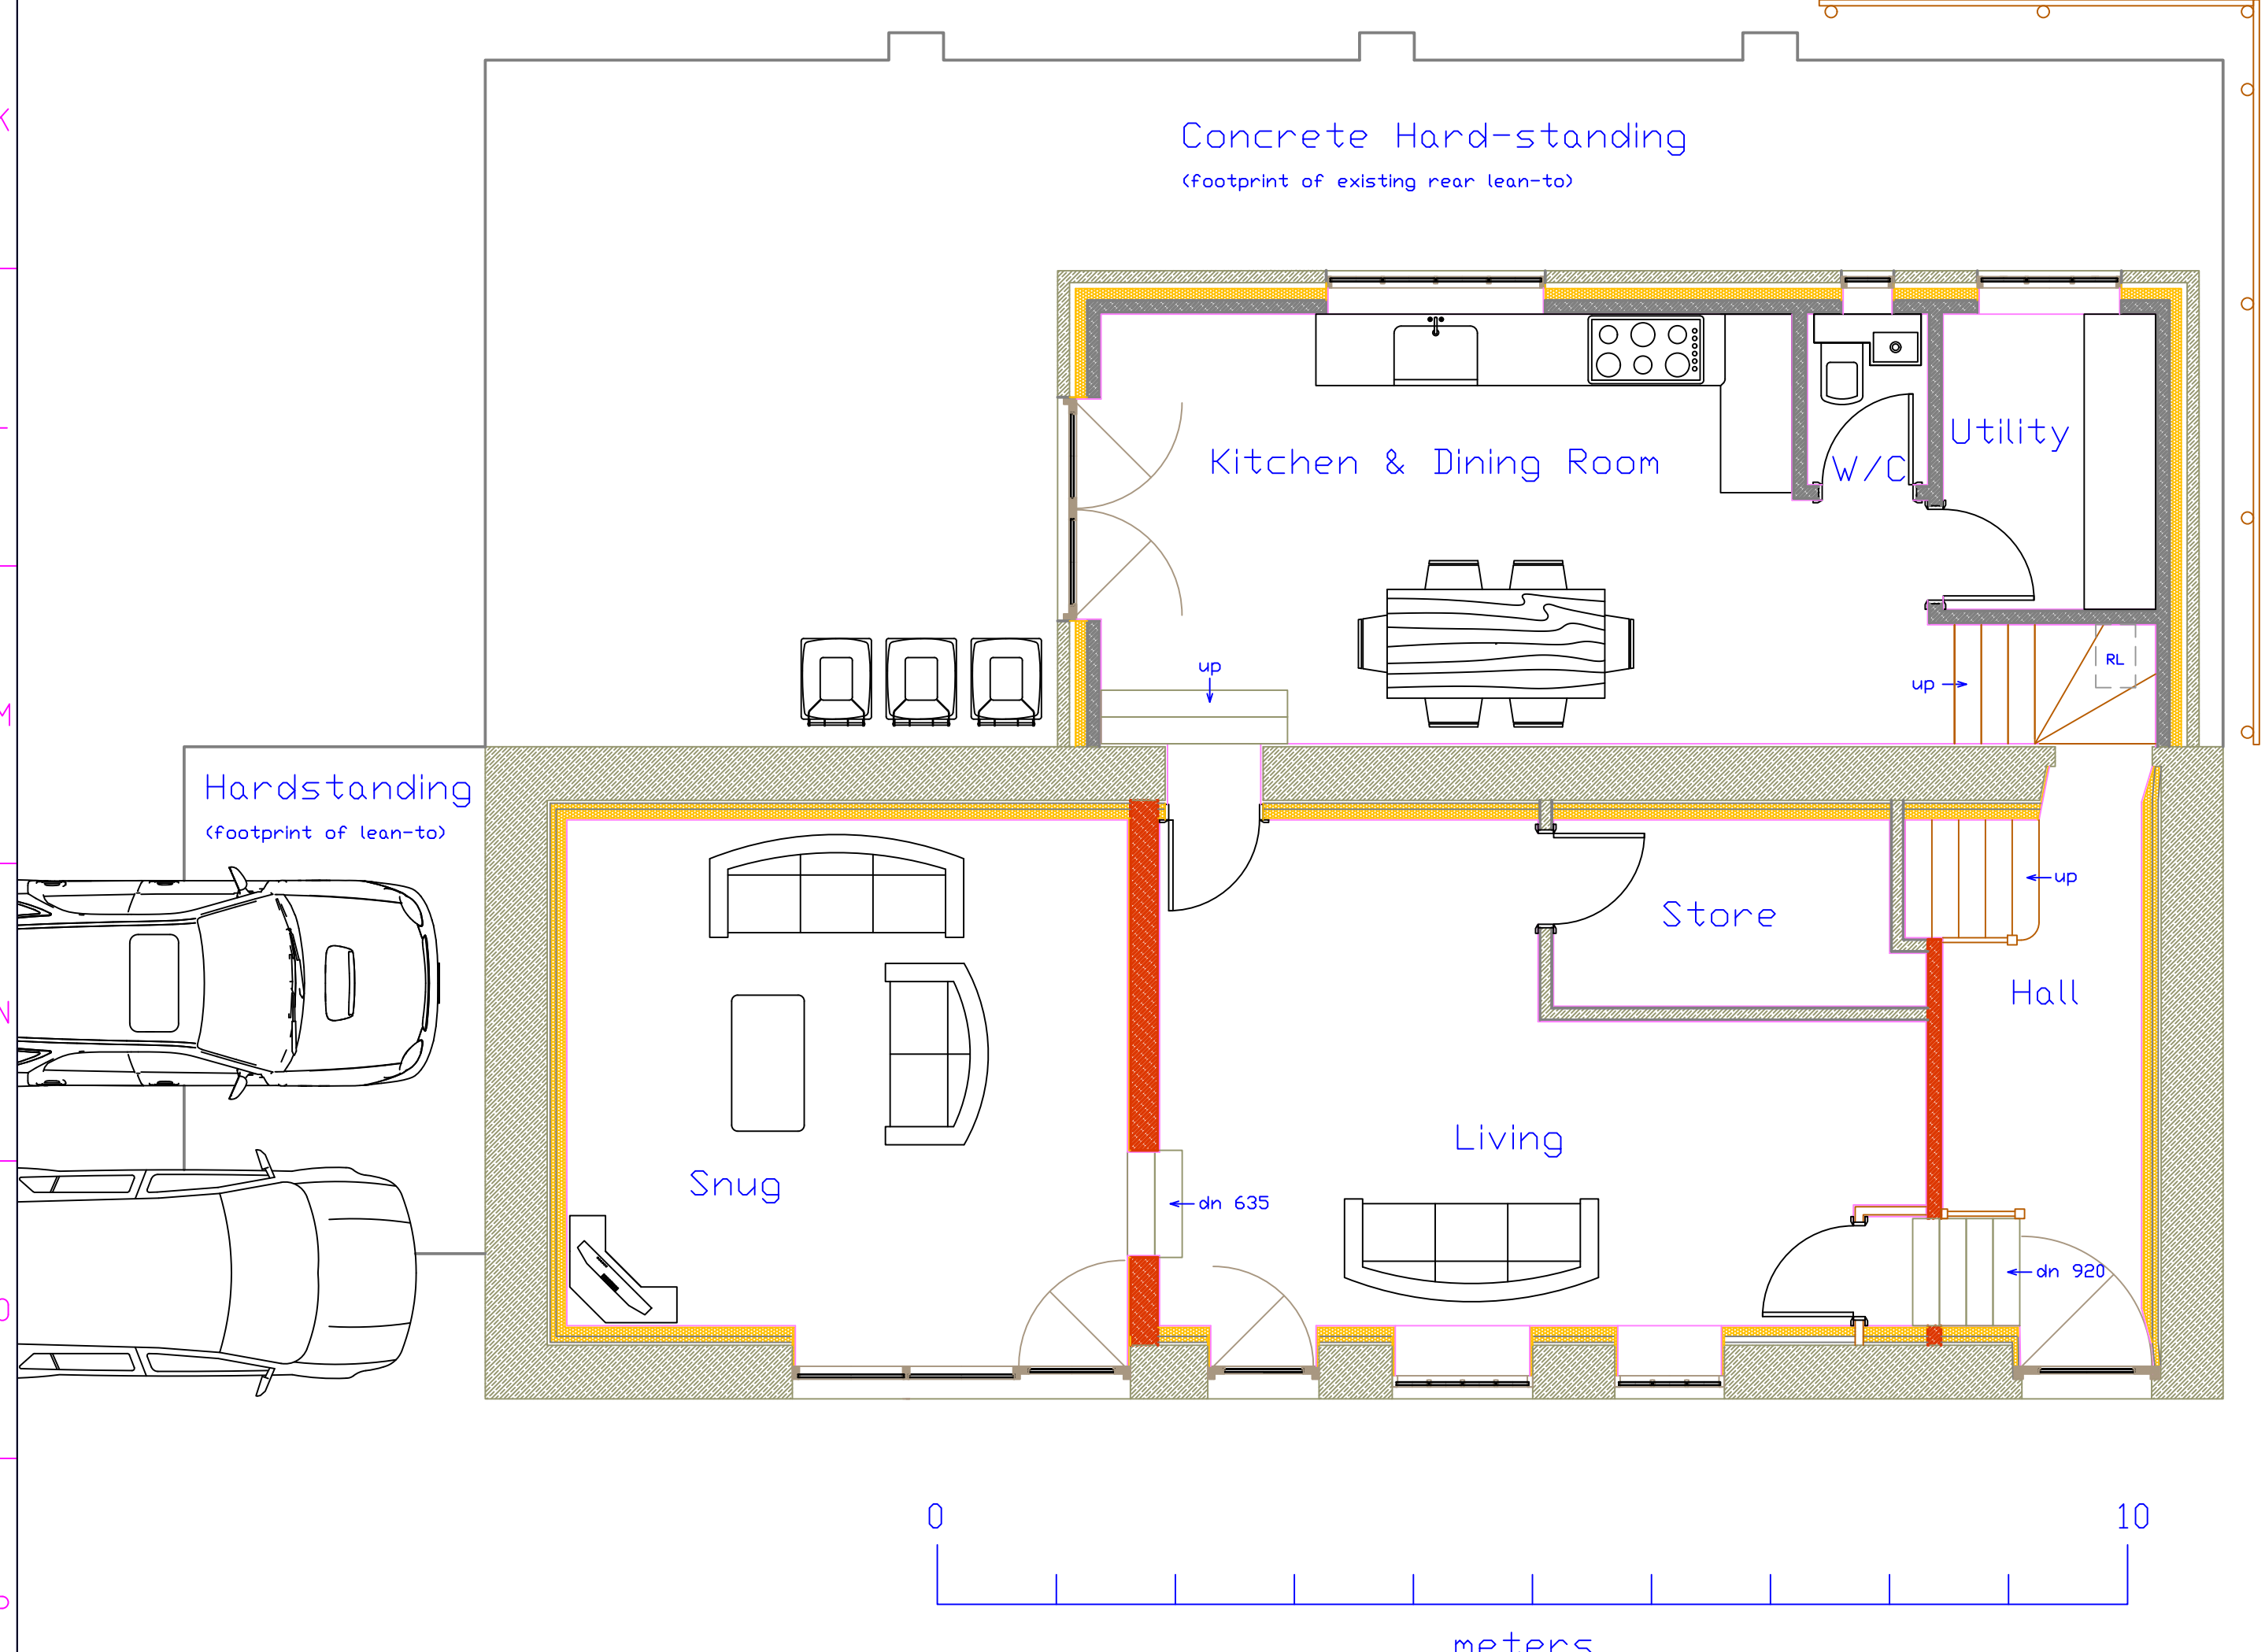

Long Section

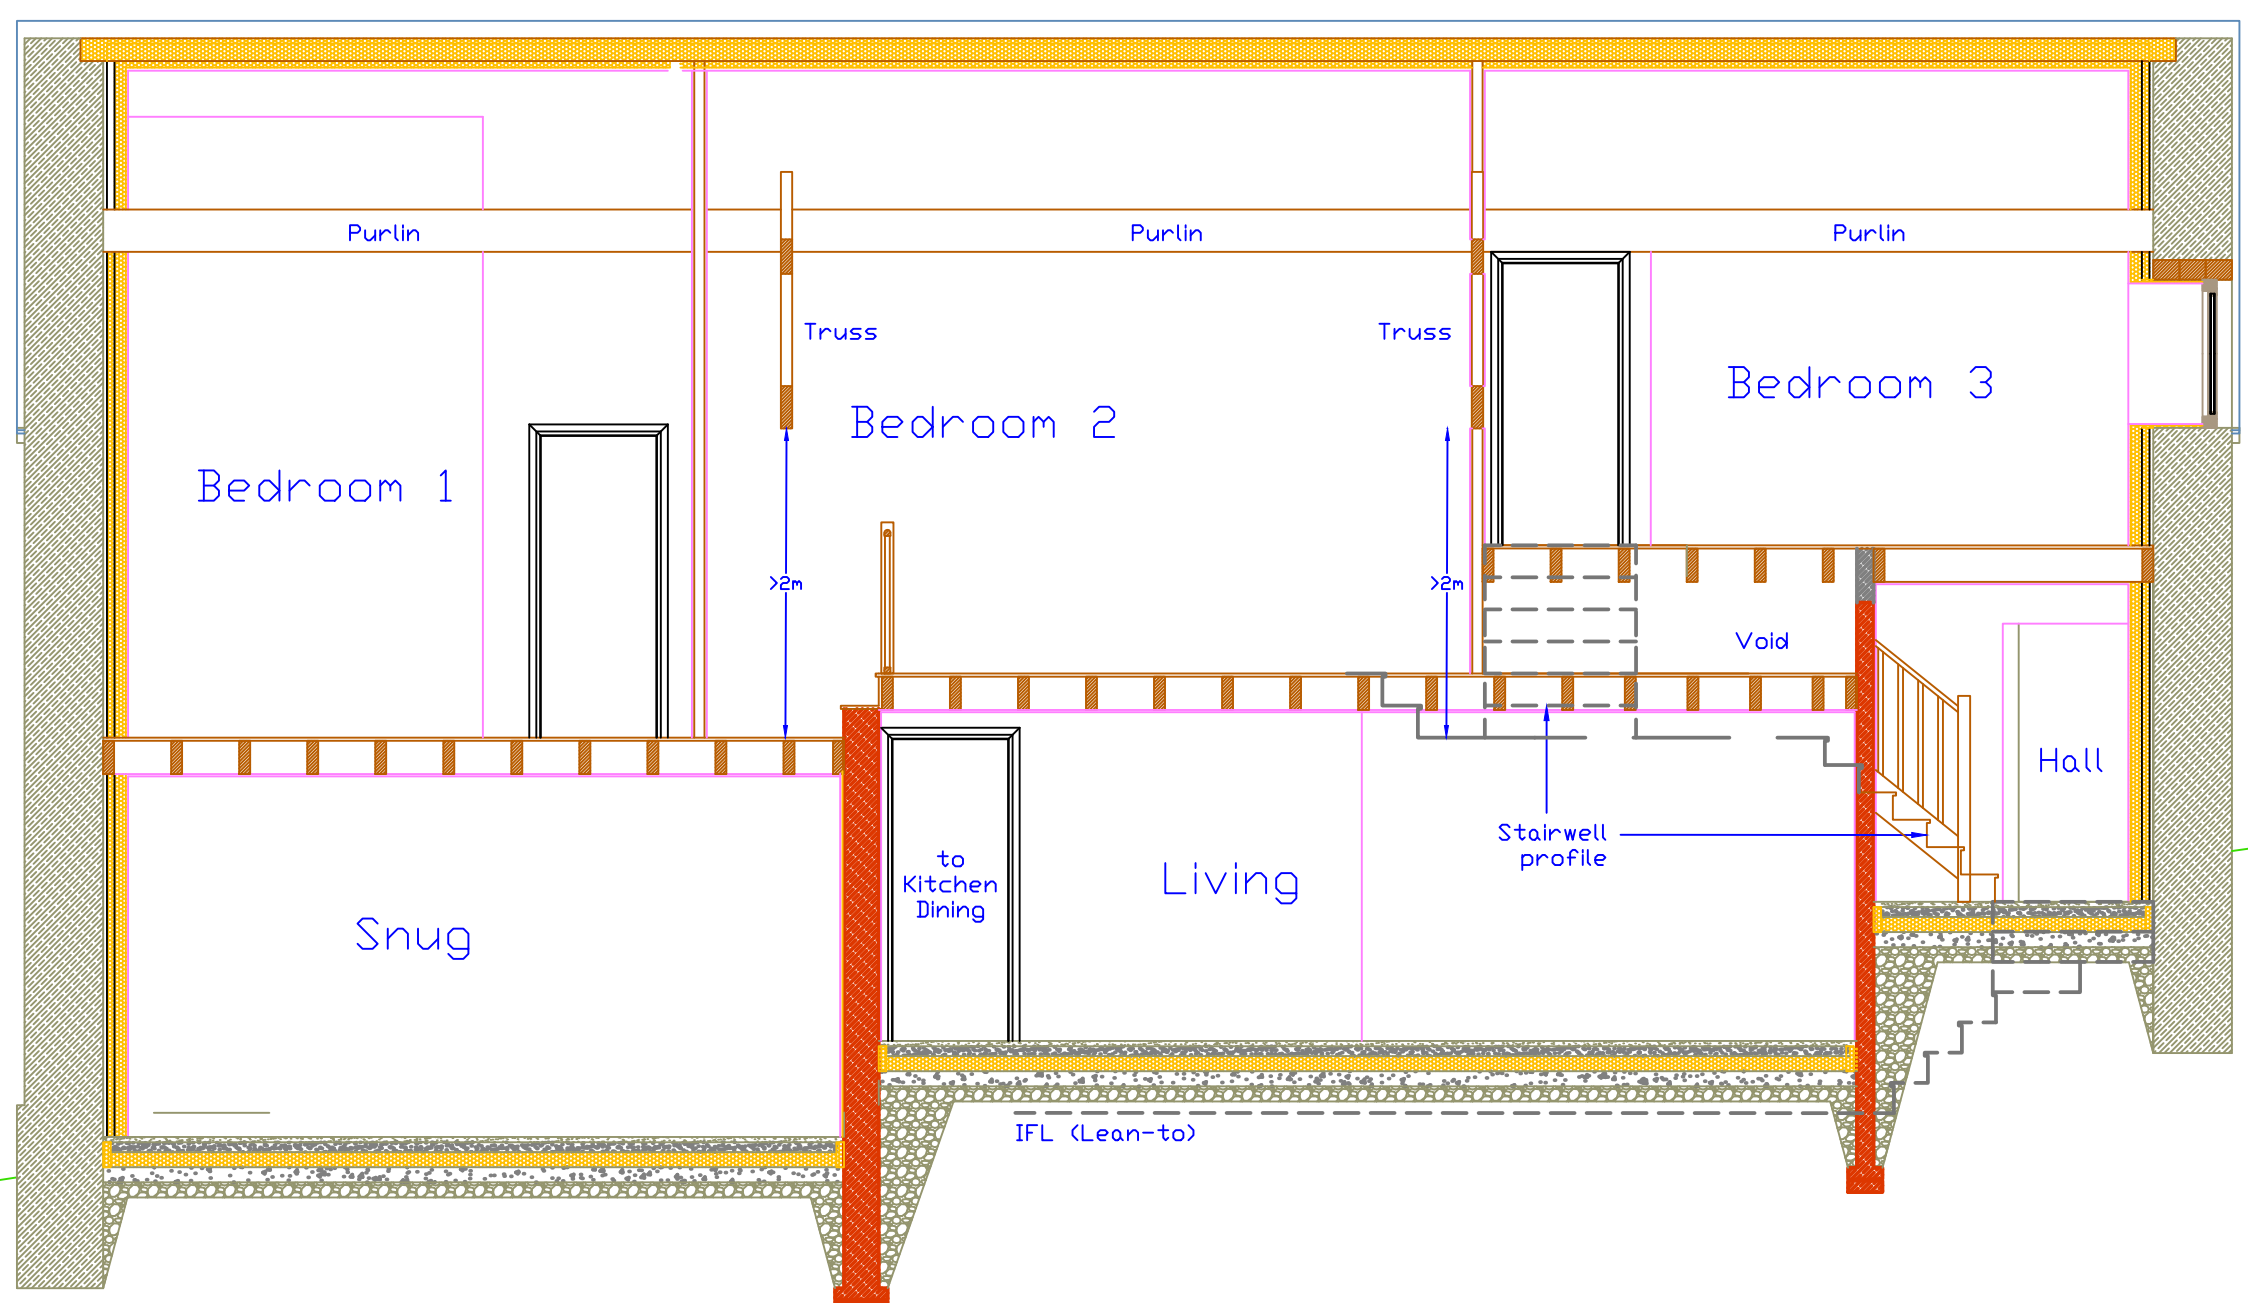

KEY

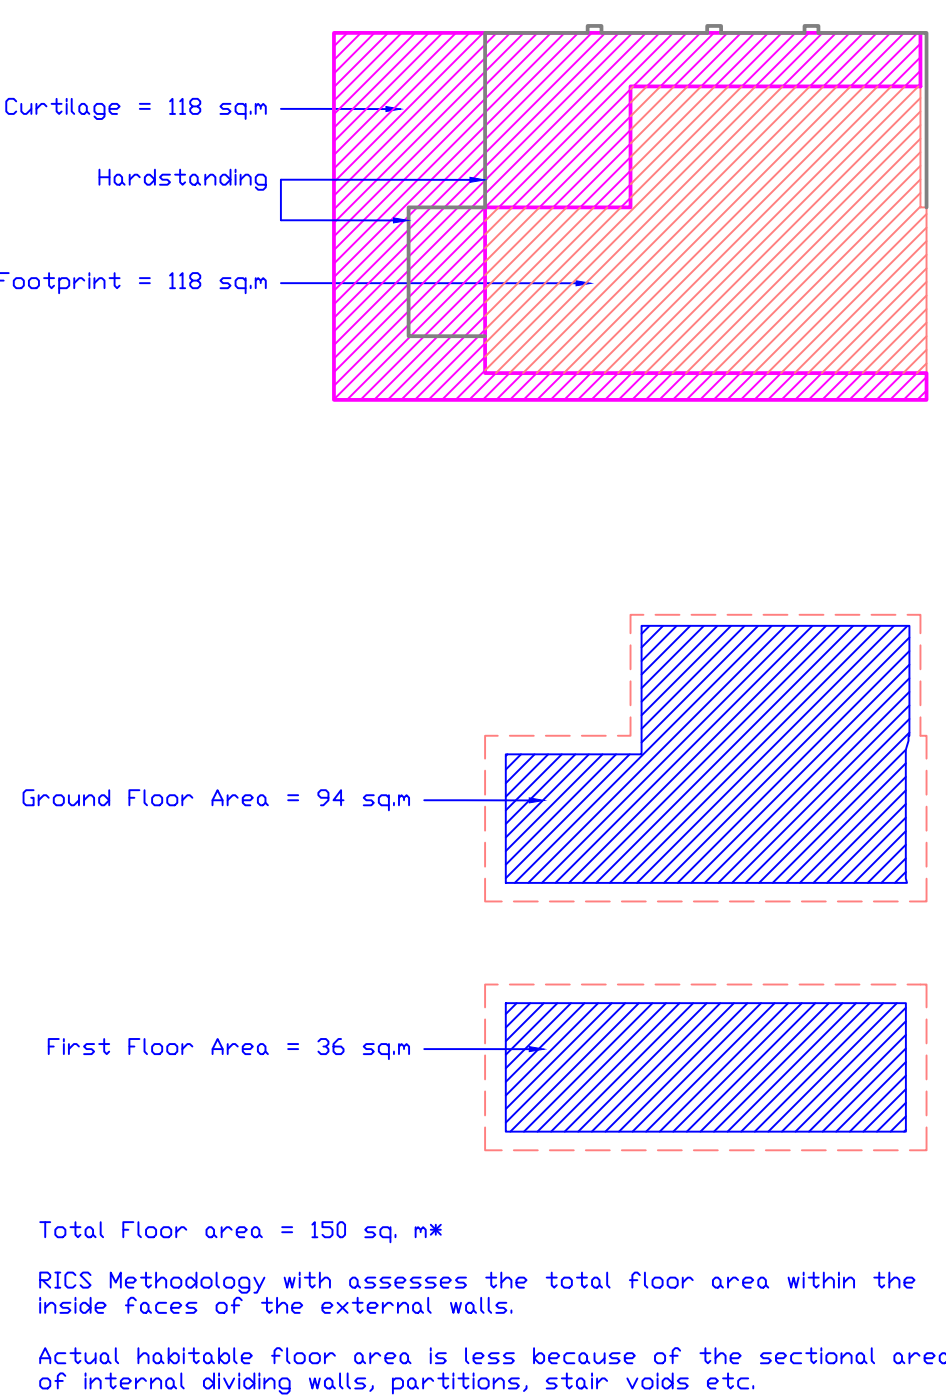

Document Scope: Prior Approval

Itemref	Quantity	Title/Name, designation, material, dimension etc	Article No./Reference
Designed by	Checked by	Approved by - date	Filename
A W Newby	J Griffiths	J Griffiths 23/07/2025	Proposed.dwg
PME Planning Services		Proposed Plans and Elevations	
Edition		Rev 0	Sheet 1/1