



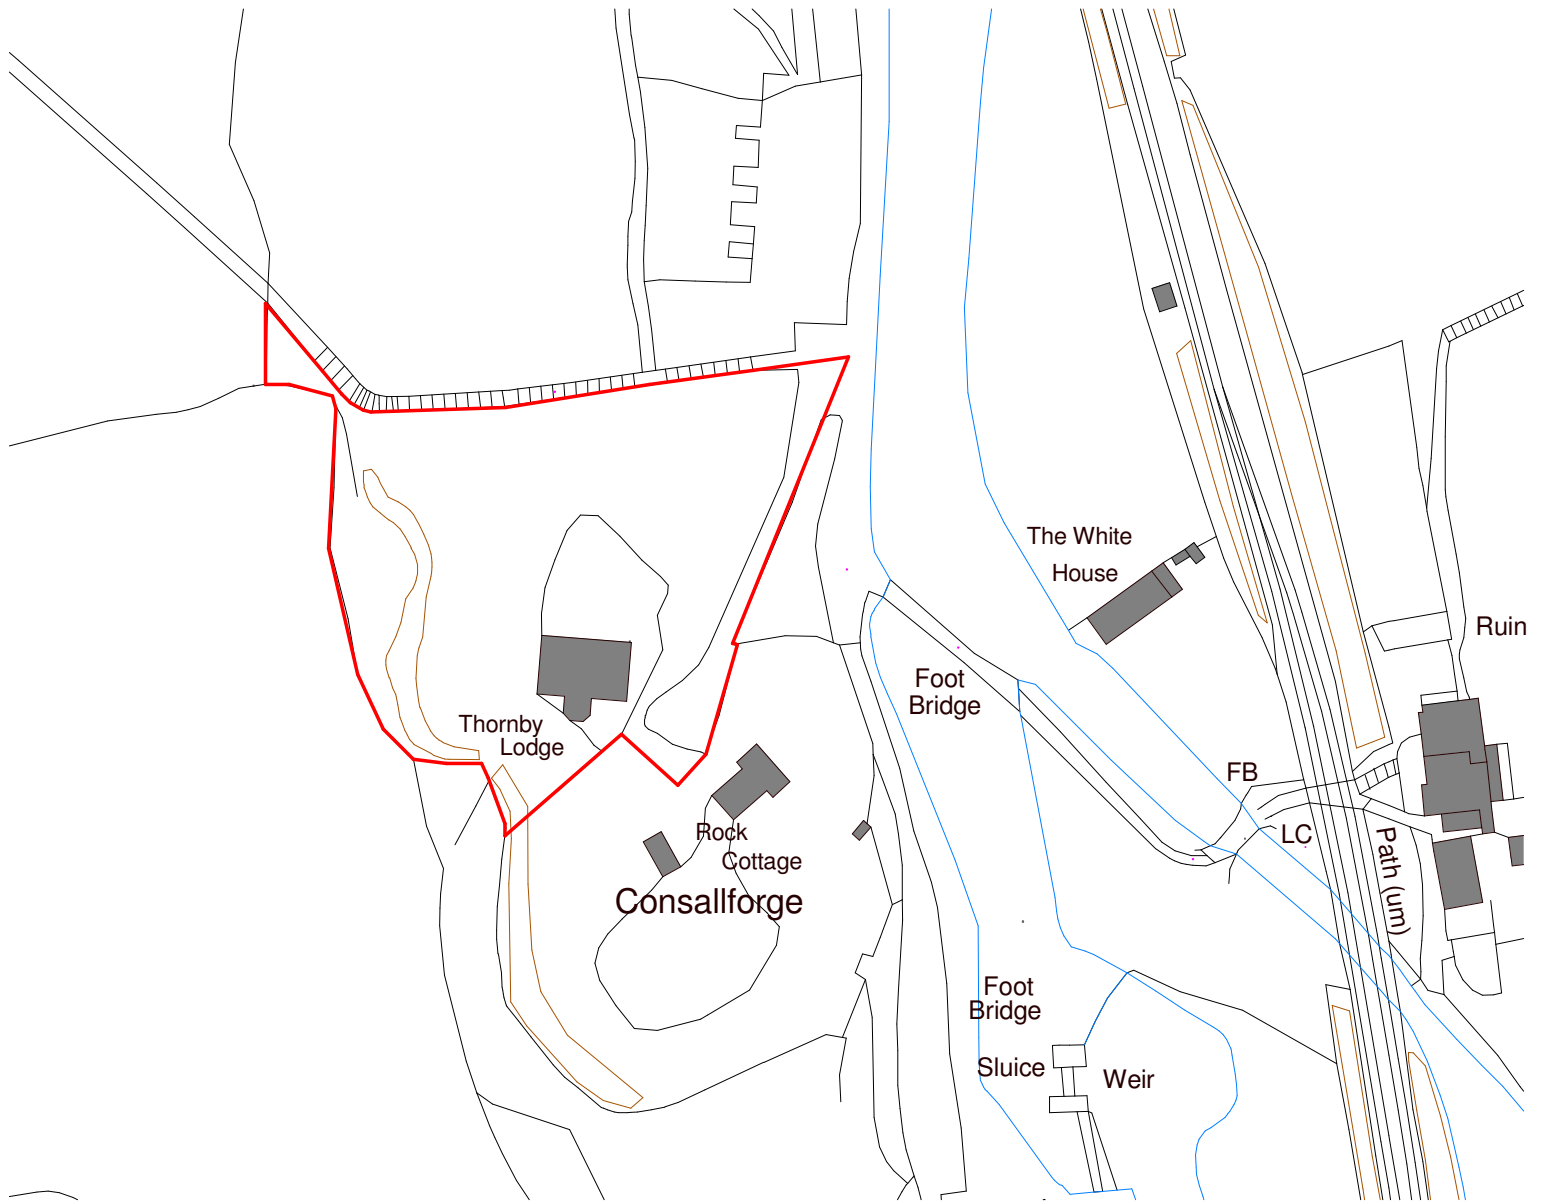

Ordnance Survey, (c) Crown Copyright 2025. All rights reserved. Licence number 100022432

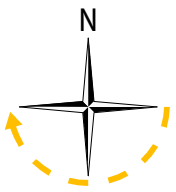

|     |          |       |                                   |
|-----|----------|-------|-----------------------------------|
| S02 | 03/07/25 | AC    | Amended following client comments |
| S01 | 20/06/25 | AC    | Initial Issue                     |
| Rev | Date     | Drawn | Description                       |

**ctd** architects

Clerk Bank House  
Clerk Bank  
LEEK  
Staffordshire  
ST13 5HE

t : 01538 373477 e : info@ctdarchitects.co.uk  
f : 01538 386503 w : www.ctdarchitects.co.uk

ctd architects © 2025

- This drawing is copyright.
- All dimensions to be checked on site before proceeding.
- Contractor must notify the architect of any discrepancies before proceeding.
- Contractor to check/adjust dimensions of new work to suit existing conditions. Do not assume existing structure or details are plumb, square or level.
- All drawings to be read in conjunction with all other consultants drawings and specs.

|                                    |                                                                                         |                                                                 |                   |                    |                    |
|------------------------------------|-----------------------------------------------------------------------------------------|-----------------------------------------------------------------|-------------------|--------------------|--------------------|
| Client<br><br><b>Mr P Sinfield</b> | Project<br><b>Thornby Lodge</b><br>Consall Forge, Wetley Rocks, Stoke-on-Trent, ST9 0AJ | Scale<br><b>1 : 1250</b>                                        | Size<br><b>A4</b> | Drawn<br><b>AC</b> | Chk'd<br><b>KL</b> |
|                                    | Title<br><b>Site Location Plan</b>                                                      | Status<br><b>PLANNING ISSUE</b>                                 |                   |                    |                    |
|                                    |                                                                                         | Drawing Ref<br><b>2522 - CTD - SI - 00 - DR - A - 001 - S02</b> |                   |                    |                    |