1:100 Scale

0 1 2 3 4 5

Channel Design ltd.
Channel Design ltd.
Ashbourne
Derbyshire
tel 01335 348452
registered in England and Wales
registered office
The Old Vicarage, 51 St. John Street, Ashbourne,
Derbyshire, DE6 1GH
company no. 06907106

Proposed Front Elevation 1:100

Proposed Side Elevation 1:100

Proposed Rear Elevation 1:100

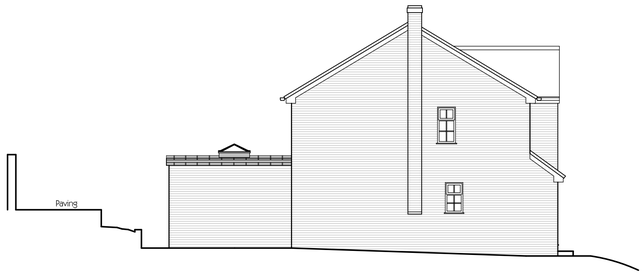

Proposed Side Elevation 1:100

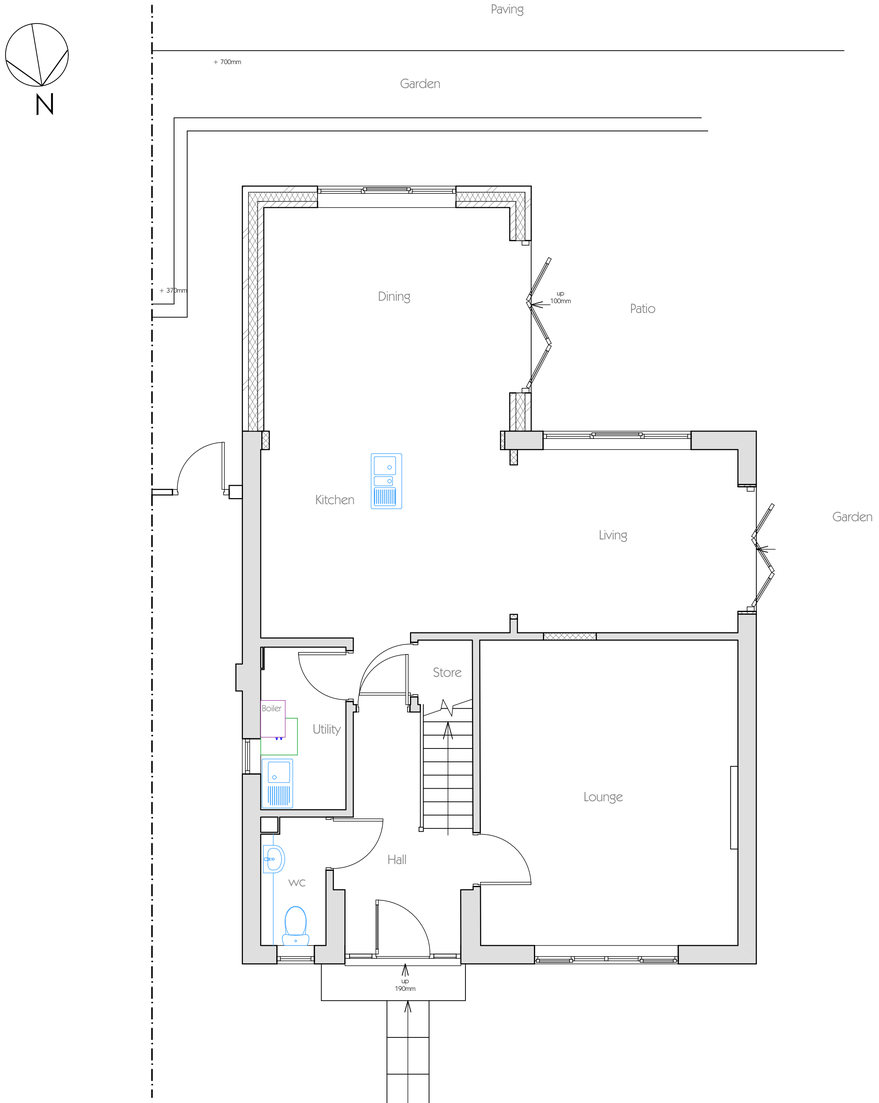

Proposed Ground Floor Plan 1:50

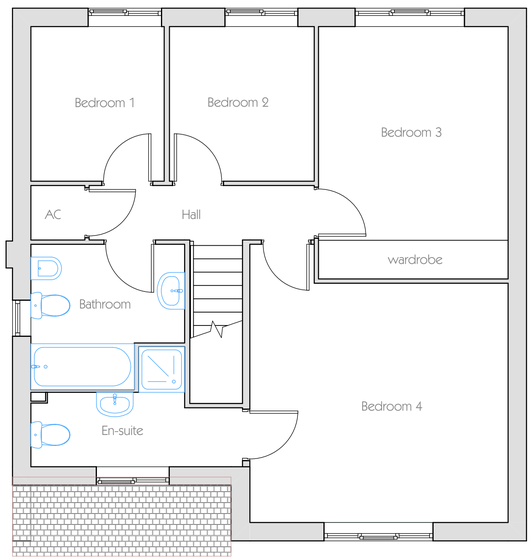

Proposed First Floor Plan - No changes 1:50

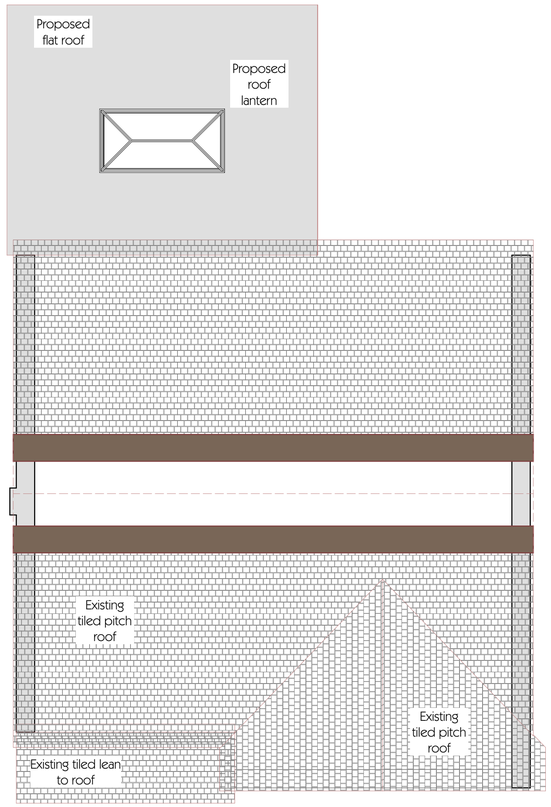

Proposed Roof Plan 1:50

1:50 Scale

0 1 2 3 4 5

rev.	details	by	date
A	Remove DO NOT SCALE note for planners	LA	29/7/25

Project
Hicton
Glen Drive
Alton

Drawing Name
Proposed plans and elevations

Drawn by: Laura
Date: July 2025

Project No.: 2543
Drawing Scale: 1:50 & 1:100

Layout ID: 02A
Status: Planning

Original produced at A1 (841x594) not to reproduce with out written permission of Channel Design Ltd.