



SITE LOCATION PLAN
AREA 2 HA
SCALE: 1:1250 on A4
CENTRE COORDINATES: 407092 , 341727

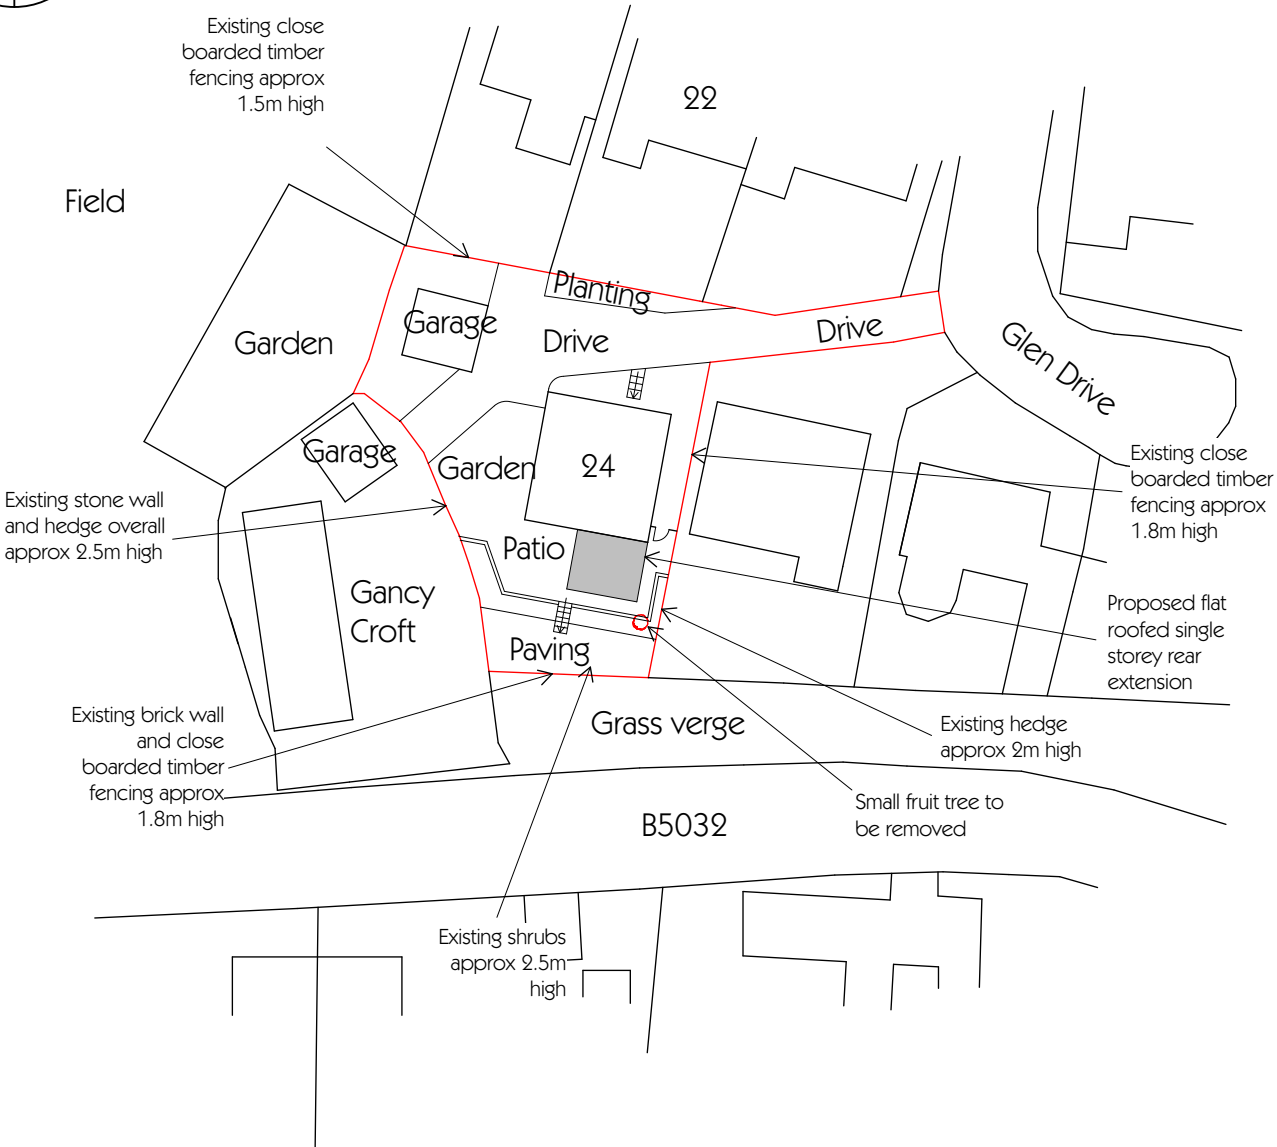


Supplied by Streetwise Maps Ltd
www.streetwise.net
Licence No: 100047474

Location Plan 1:1250

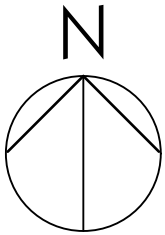

Block Plan 1:500

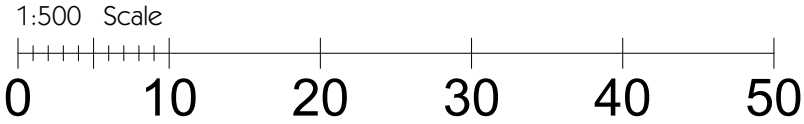

B Remove DO NOT SCALE note
for planners LA 29/7/25
A Add fruit tree LA 28/7/25

Project Name
Hicton
Glen Drive
Alton

Drawing Name
Location Plan and Block Plan

Drawn by
Laura
Date
July 2025

Job No. Scale
2543 1:1250, 1:500

Drawing No. Status
03B Planning