


0 25 50 100
SCALE BAR 1:1250

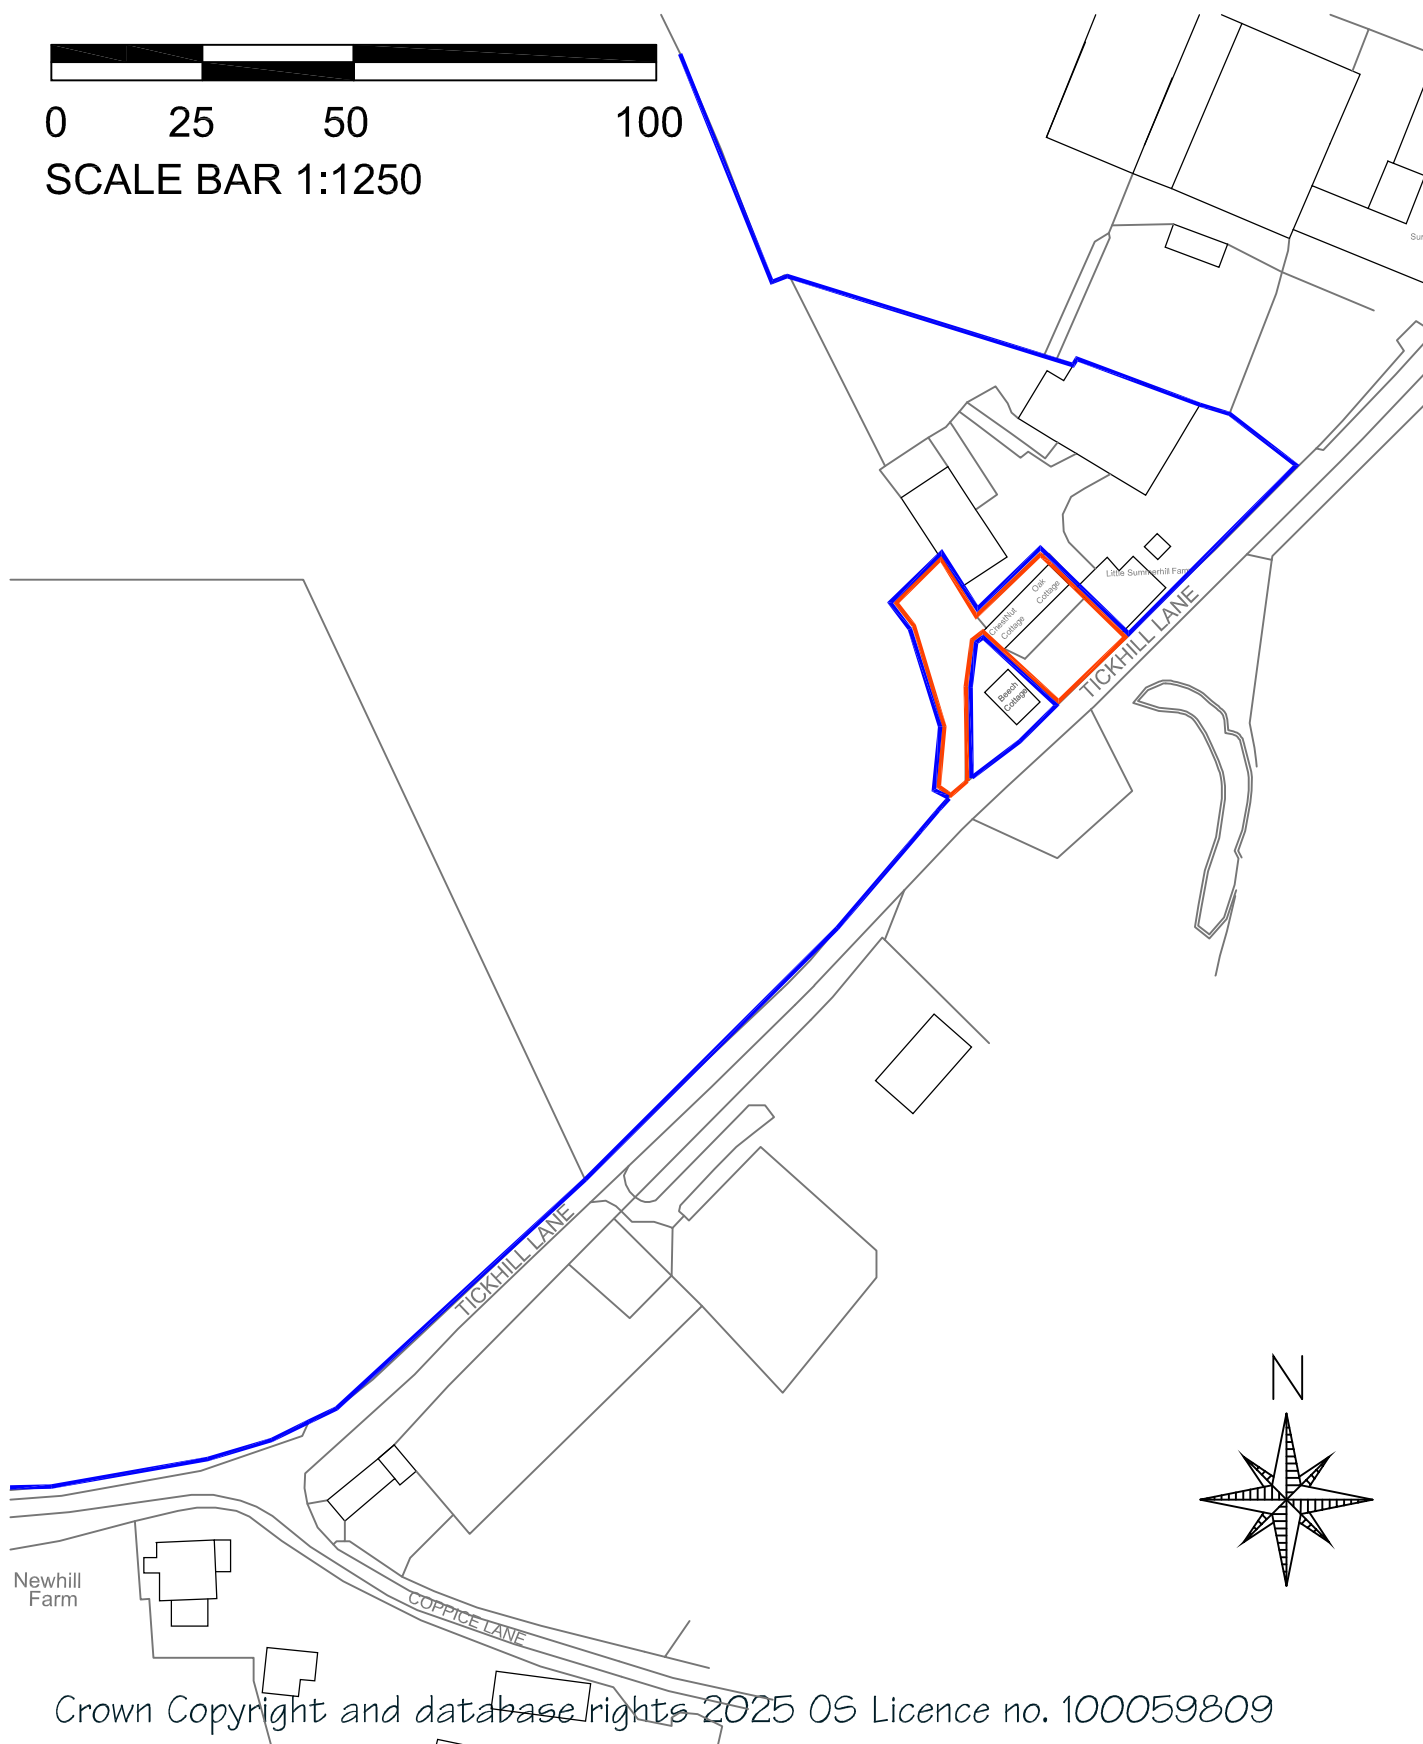

Crown Copyright and database rights 2025 OS Licence no. 100059809

Location Plan 1:1250

Proposed Alterations To Existing Holiday Cottages To Form
Ancillary Accommodation To Existing House At Little Summerhill
Cottages Tickhill Lane, Dilhorne, Staffordshire, ST10 2PL

Mrs E. Plant

Rev B



Architectural Design Specialists

e : enquiries@jpkdesign.co.uk
w : www.jpkdesign.co.uk

83 Dimsdale Parade East
Wolstanton
Newcastle under Lyme
ST5 8DP
T:01782 622321