
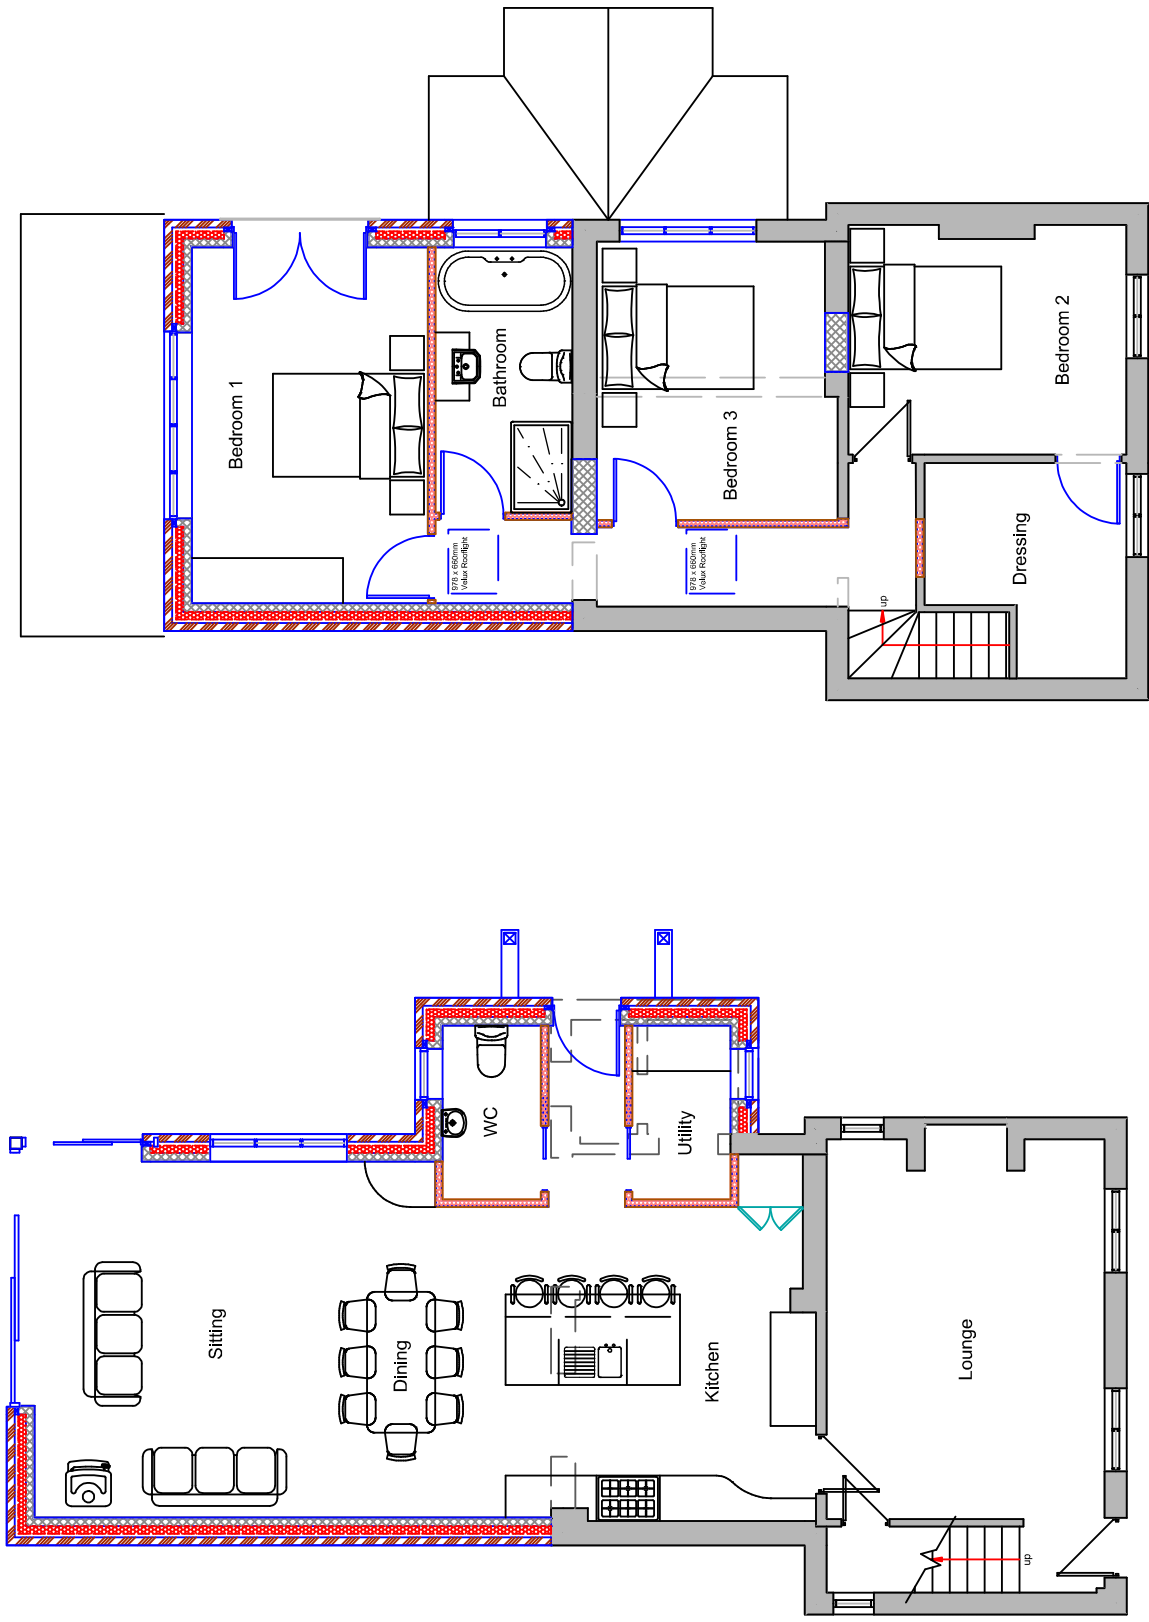
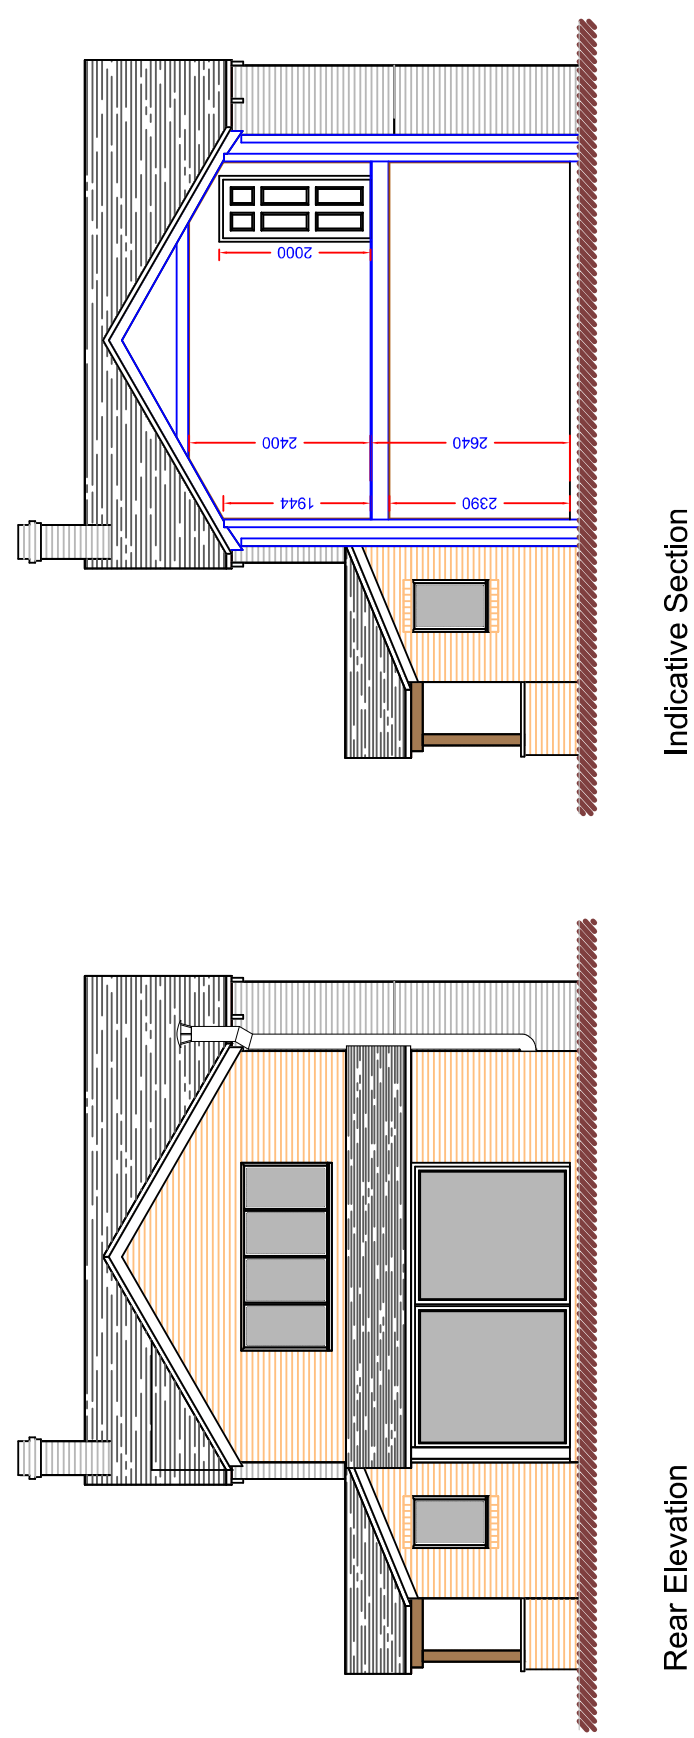


D	17.07.25	Amendments following clients comments	
C	17.07.25	Amendments following clients comments	
B	29.05.25	Amendments following clients comments	
A	22.05.25	Amendments following clients comments	
Sign	Date	Description	

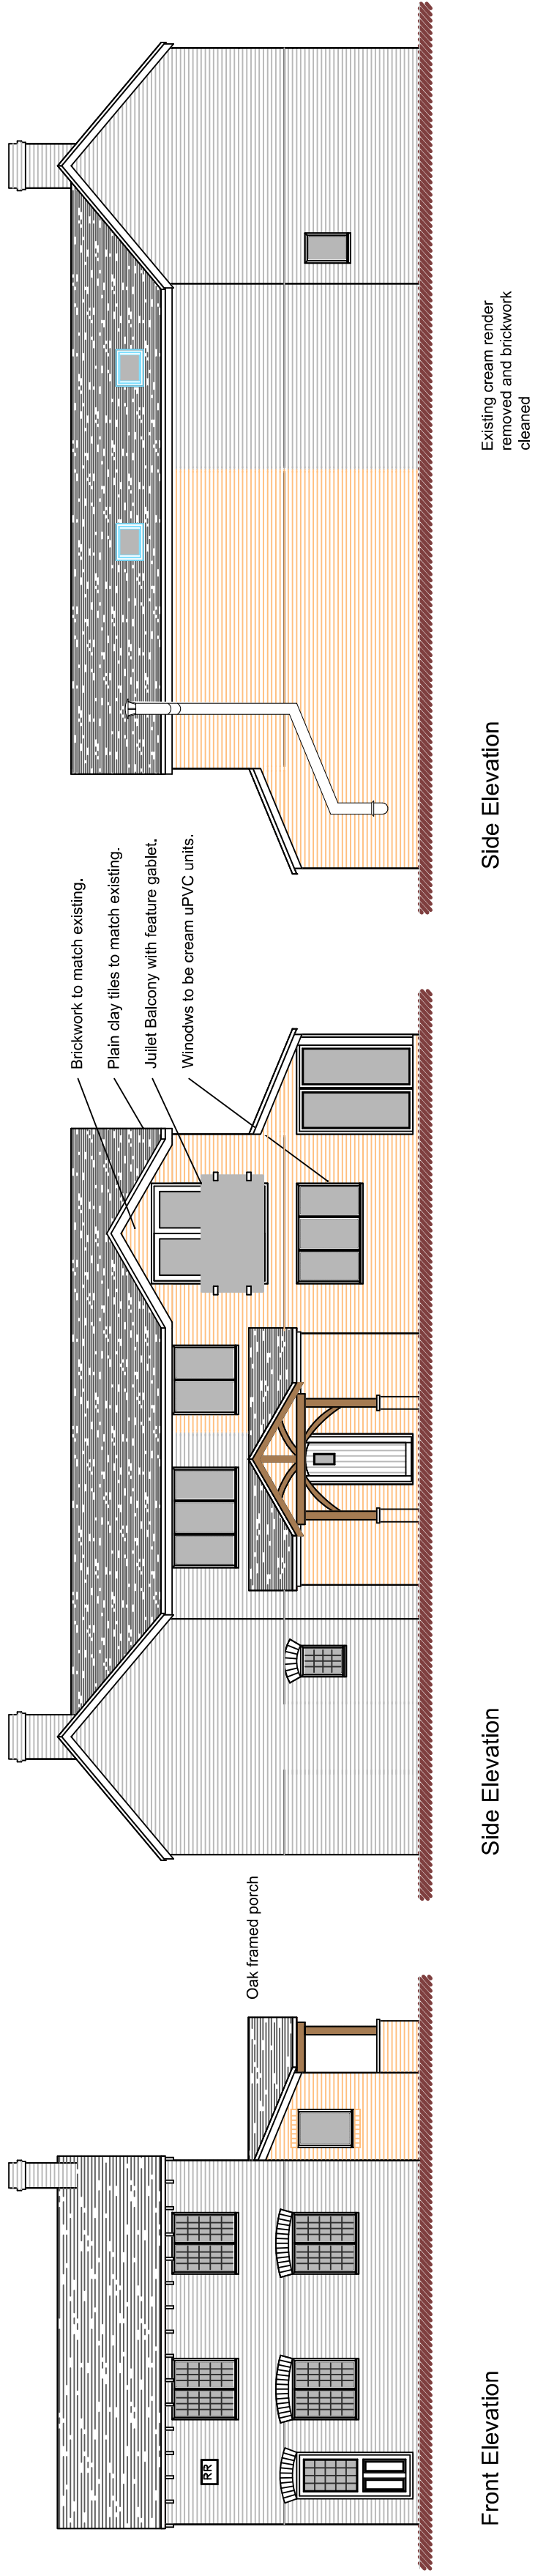

Mr S Brandrick
Weaverview,
Wootton Lane,
ST10 3BJ

Two storey rear extension and porch extension

PL03D	Drawing Number:	
	Scale: 1"=10'	Date: 28.04.25
	Bitr.: A2	Sheet No.: 2529
	Status: Planning	