
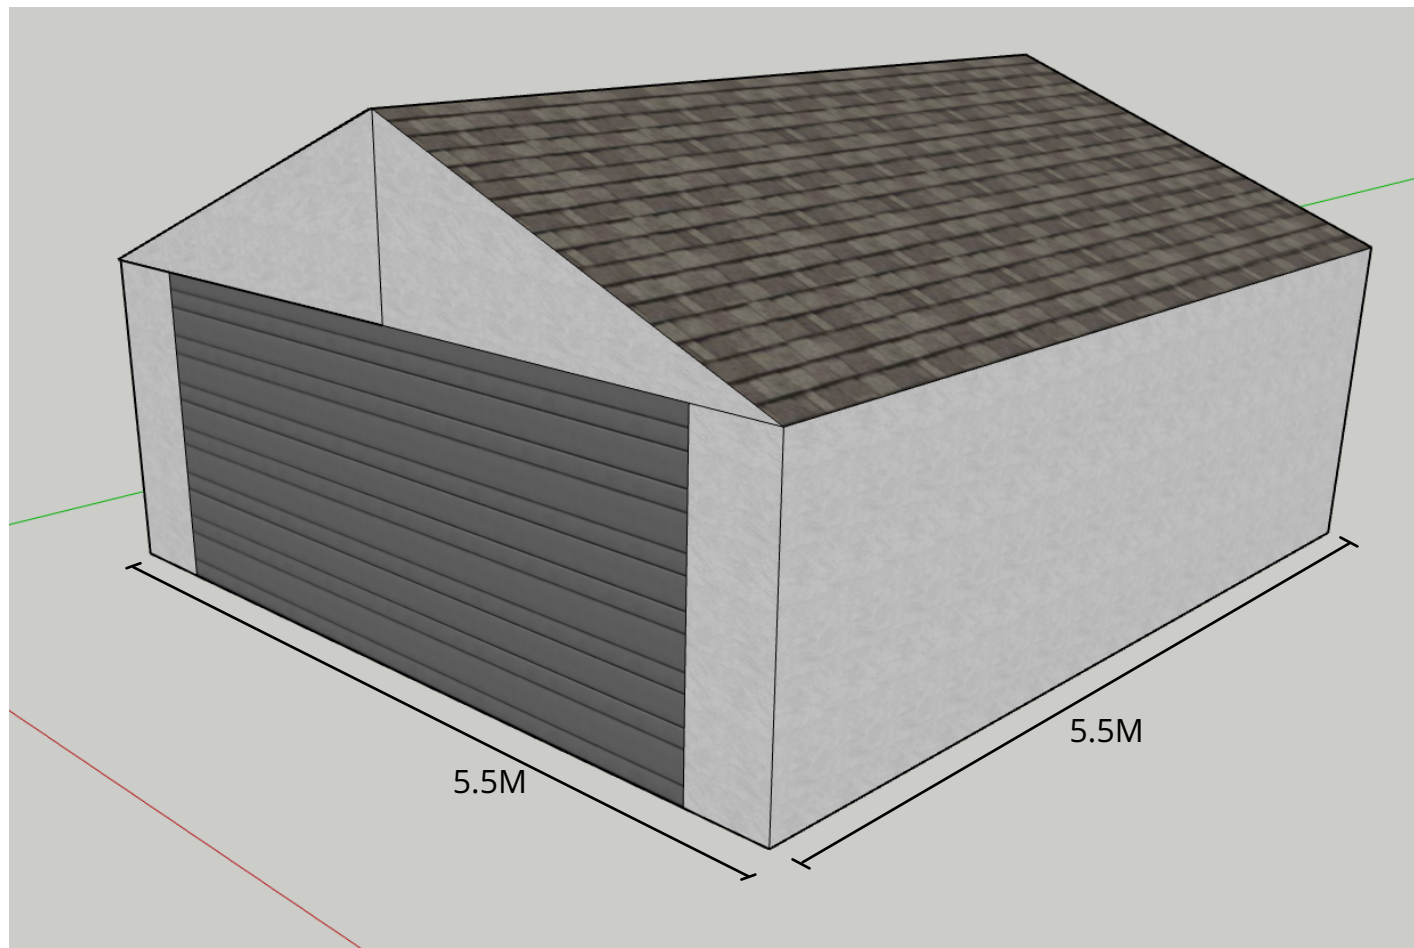


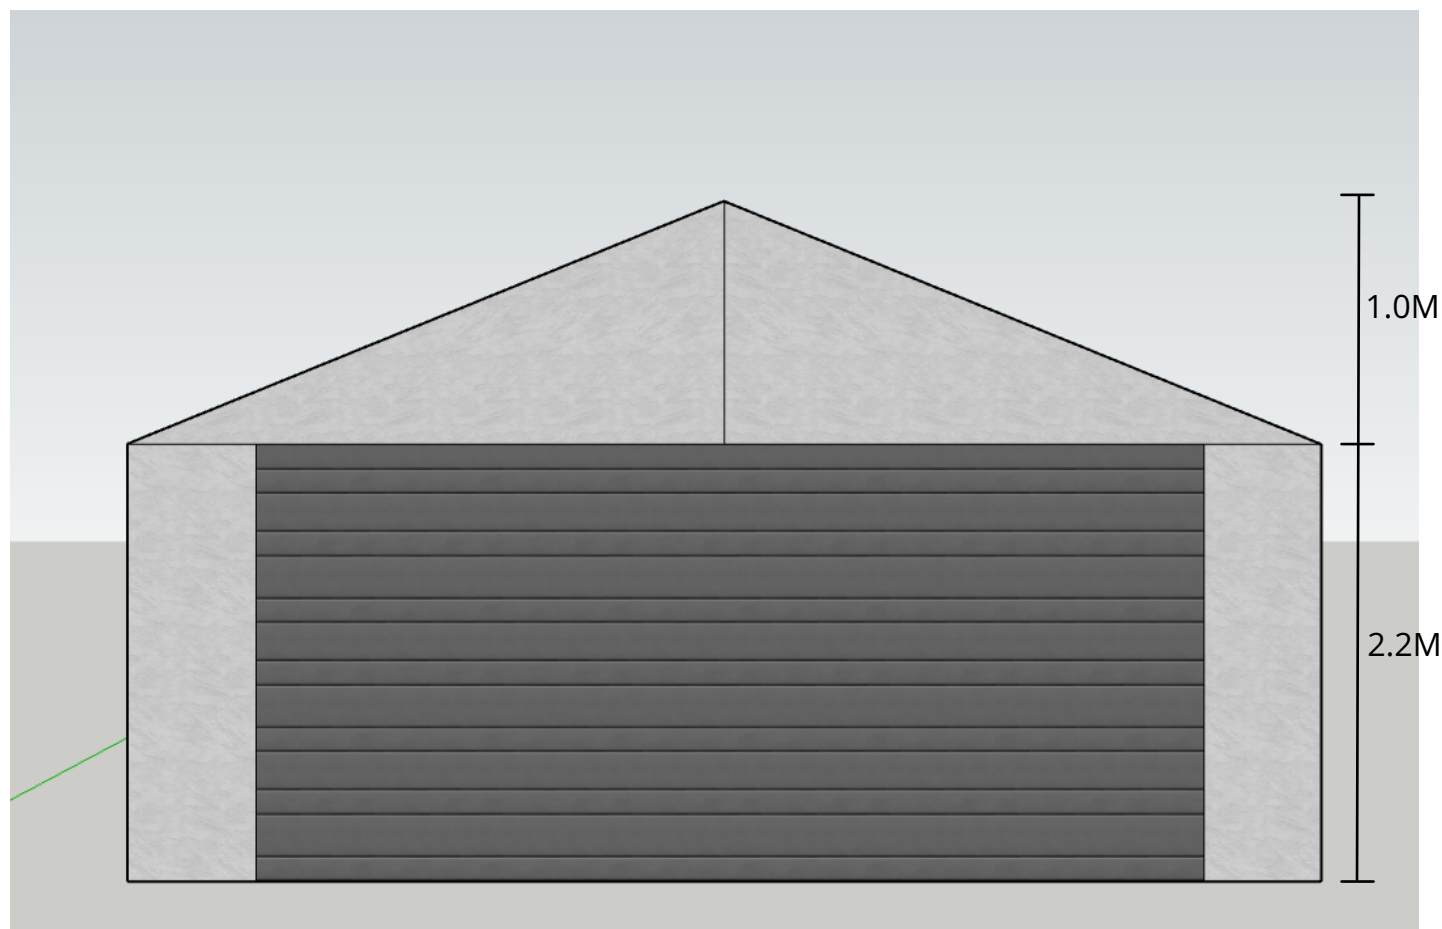

Proposed garage
 5.5 meters x 5.5 meters square
 Total height of 3.2 meters
 Eaves height of 2.2 meters
 Roof Height 1 meters

Materials-
 1- Concrete roof tiles to match house
 2- Concrete block walls rendered white to match house
 3- Anthracite garage door to match house

Zachary Hall
 16 Friars Close
 Cheadle
 ST10 1AT
 07720990480
 zachal00@gmail.com

Key -

- Proposed Carport
- Rainwater Drain

- Hedge Ref1

