


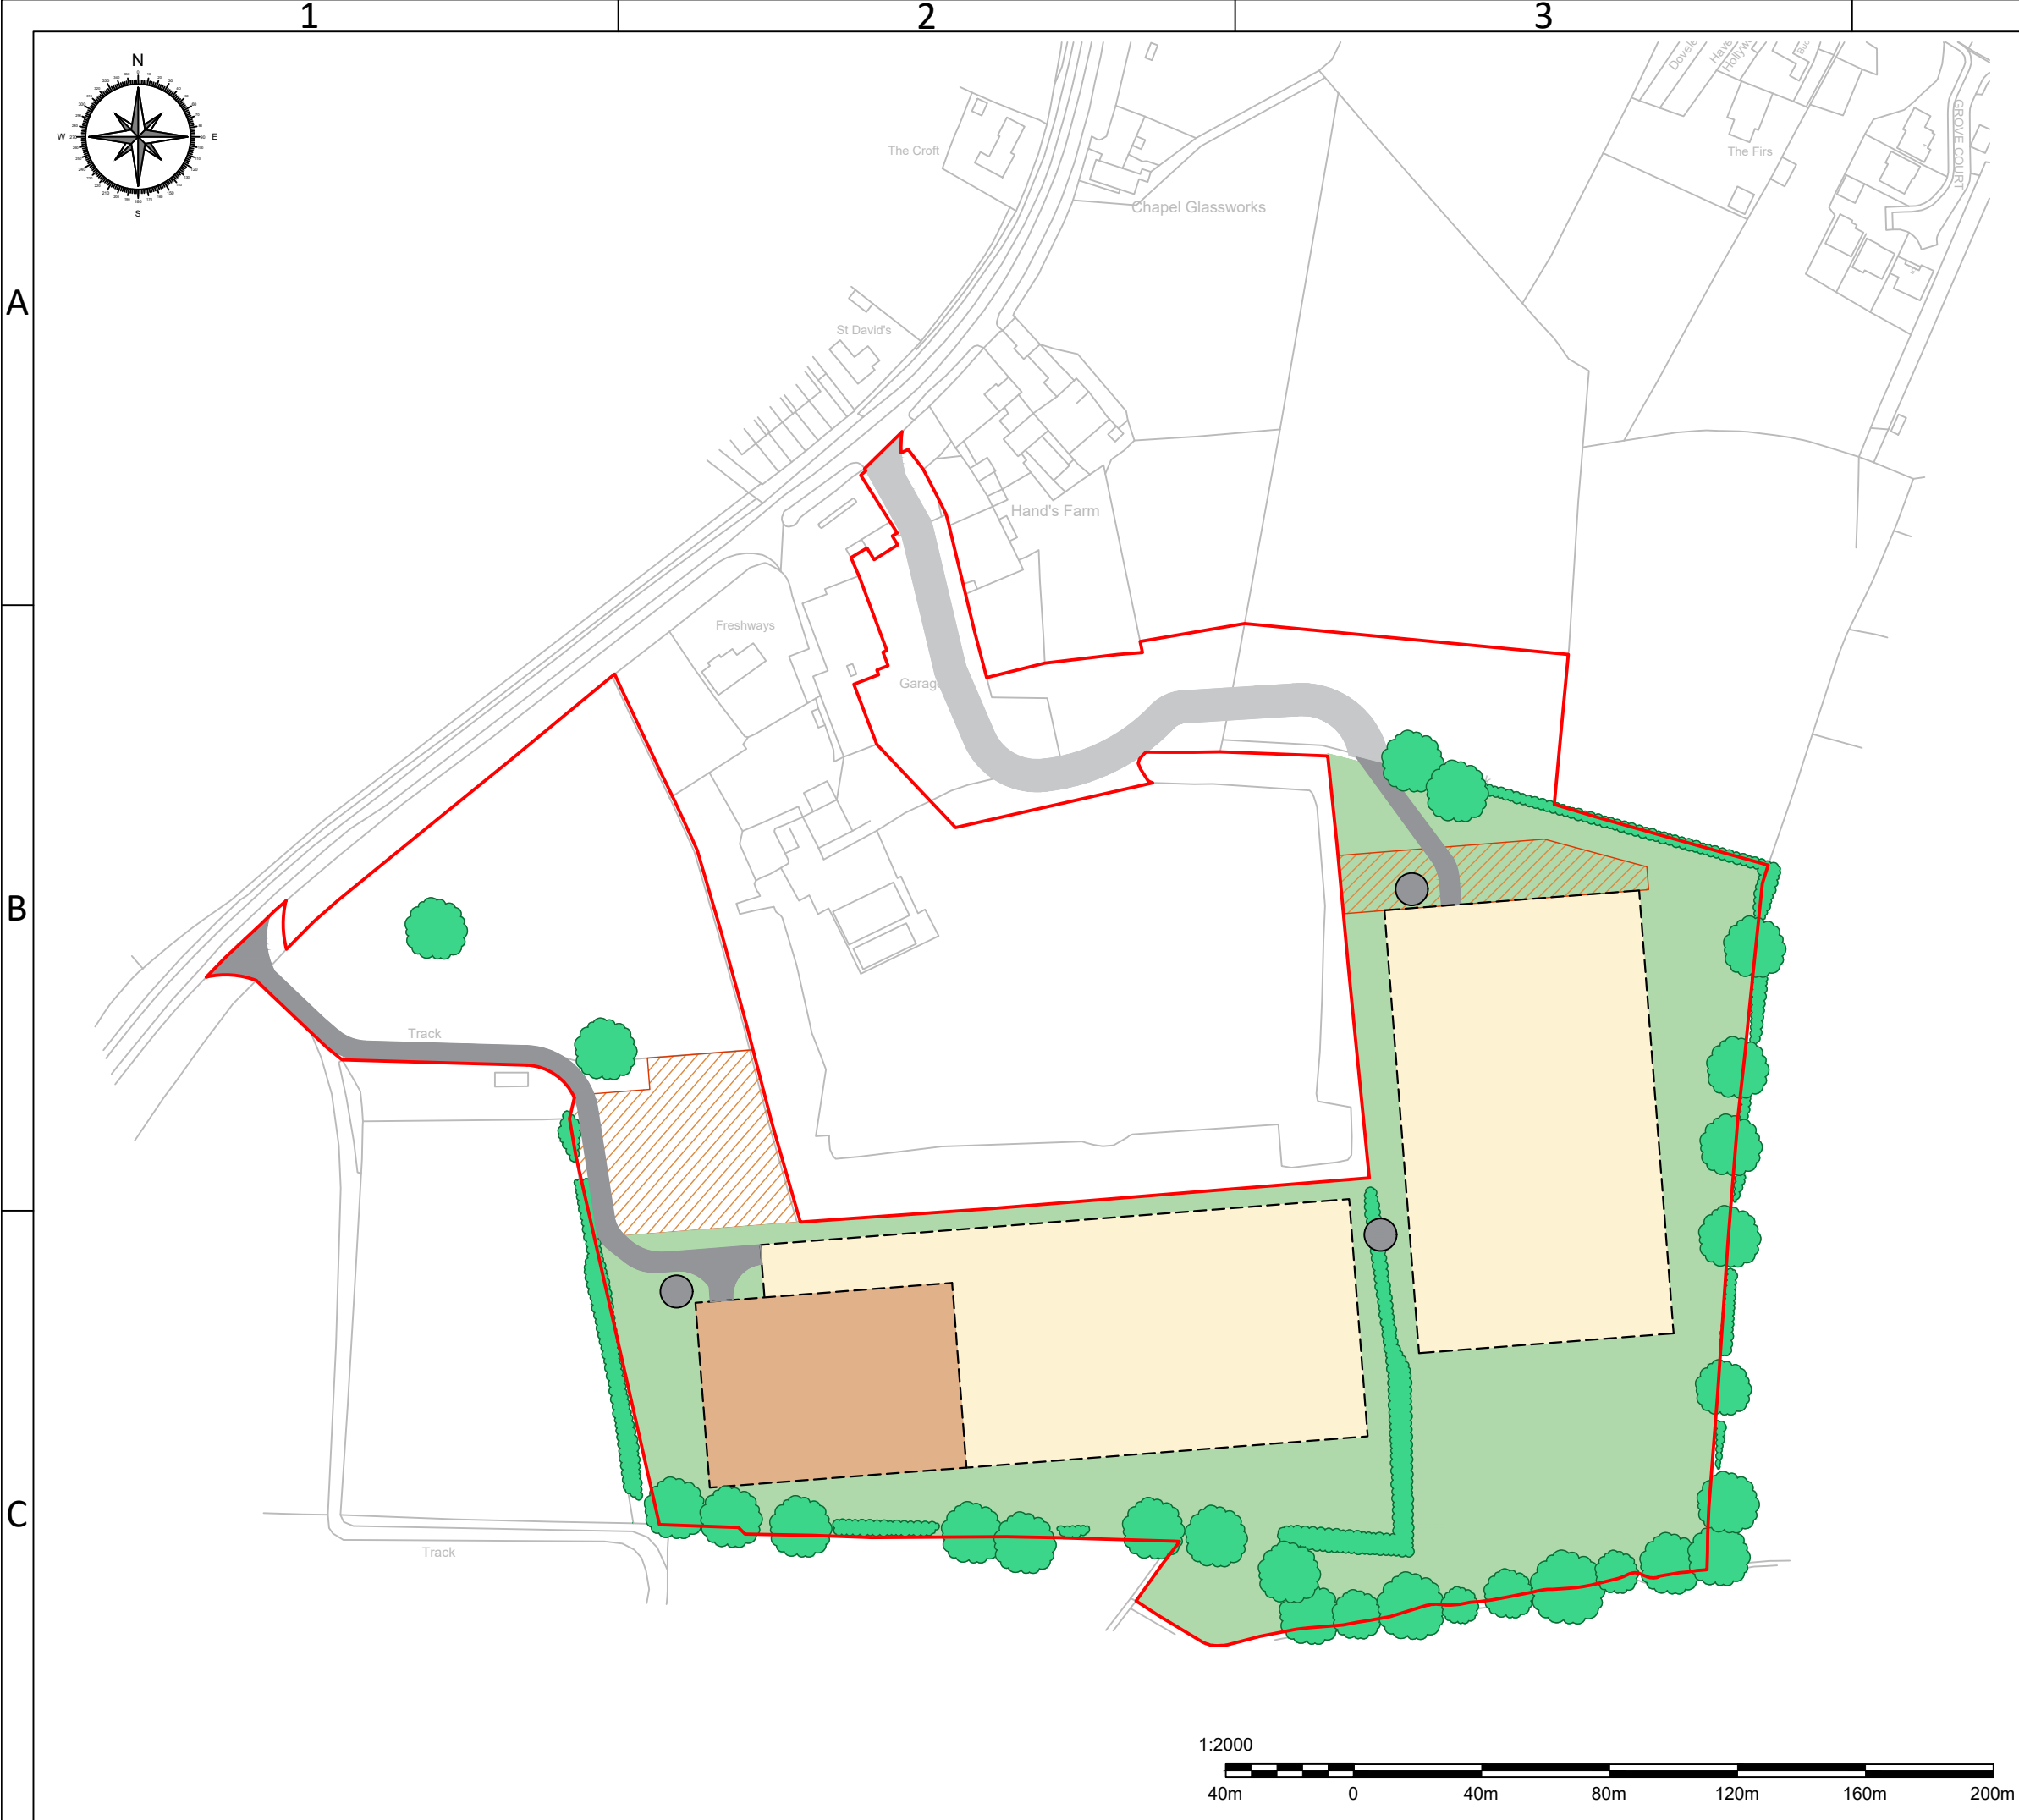

**LEGEND:**

- PROPOSED SITE
- ACCESS ROAD
- CONSTRUCTION ACCESS
- SECURITY FENCING
- TEMPORARY CONSTRUCTION COMPOUND
- BATTERY UNIT AREA (MAXIMUM DEVELOPMENT PLATFORM AREA)
- SUBSTATION AREA (MAXIMUM DEVELOPMENT PLATFORM AREA)
- PROPOSED ECOLOGICAL ENHANCEMENT AREA
- EXISTING RETAINED VEGETATION
- FIREFIGHTING WATER STORAGE

| SUBSTATION DEVELOPMENT PLATFORM AREA                 |        |
|------------------------------------------------------|--------|
| Maximum Area                                         | 0.47ha |
| Maximum Height of external electrical infrastructure | 9.0m   |
| Maximum Height of buildings                          | 5.2m   |

| BESS DEVELOPMENT PLATFORM AREA                                |        |
|---------------------------------------------------------------|--------|
| Maximum Area                                                  | 2.14ha |
| Maximum Height of BESS (Inc. foundations & noise attenuation) | 4.0m   |
| Maximum Height of buildings                                   | 3.5m   |

| ADDITIONAL PARAMETERS      |        |
|----------------------------|--------|
| Total Red line Area        | 7.99ha |
| Security Fencing           | 3.4m   |
| Security Lighting          | 3.5m   |
| CCTV Poles                 | 4.0m   |
| Firefighting Water Storage | 5.0m   |

|  |  |  |  |  |
|--|--|--|--|--|
|  |  |  |  |  |
|  |  |  |  |  |
|  |  |  |  |  |
|  |  |  |  |  |
|  |  |  |  |  |

|       |               |       |         |          |
|-------|---------------|-------|---------|----------|
| 02    | REVISED       | HN    | DC      | 19/06/25 |
| 01    | INITIAL ISSUE | HN    | DC      | 16/06/25 |
| Issue | Description   | Drawn | Checked | Date     |

|               |
|---------------|
| Project Title |
| Leek Road     |

|                                                          |
|----------------------------------------------------------|
| Drawing Title                                            |
| Leek Road BESS Site & 400kV Substation<br>Parameter Plan |

|        |               |        |
|--------|---------------|--------|
| Scale  | Original Size | Sheet  |
| 1:2000 | A3            | 1 of 1 |

|                   |          |
|-------------------|----------|
| Drawing Number    | Revision |
| LEEK-D-PL-INT-007 | 02       |

