



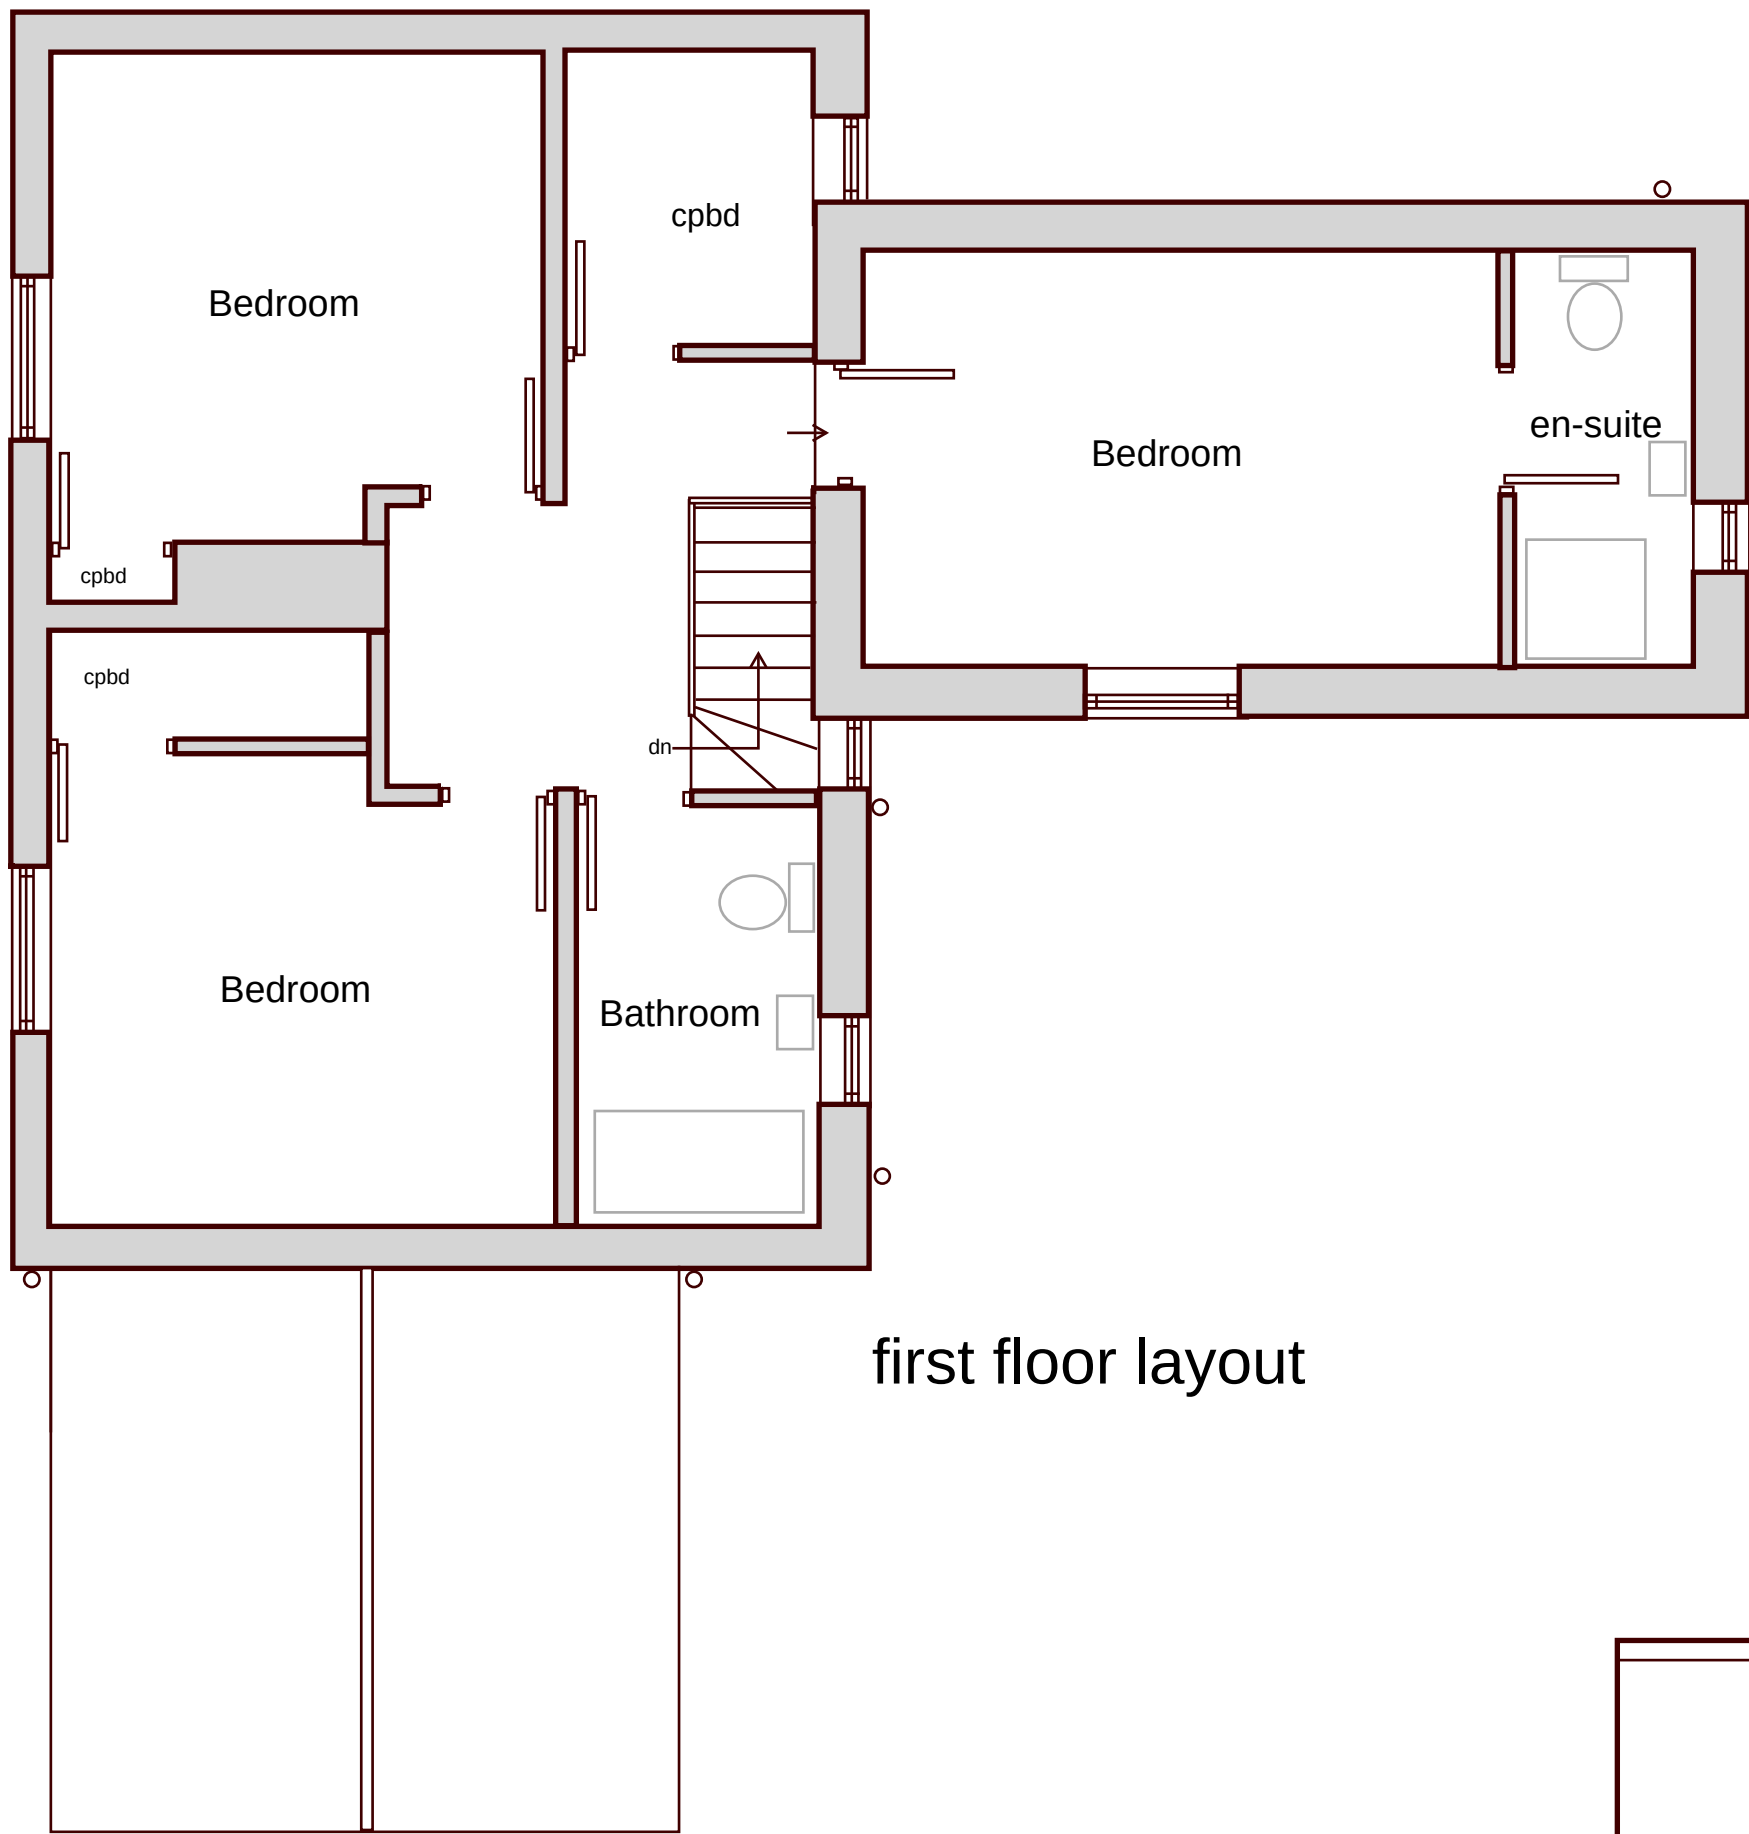


front elevation to road(south east)

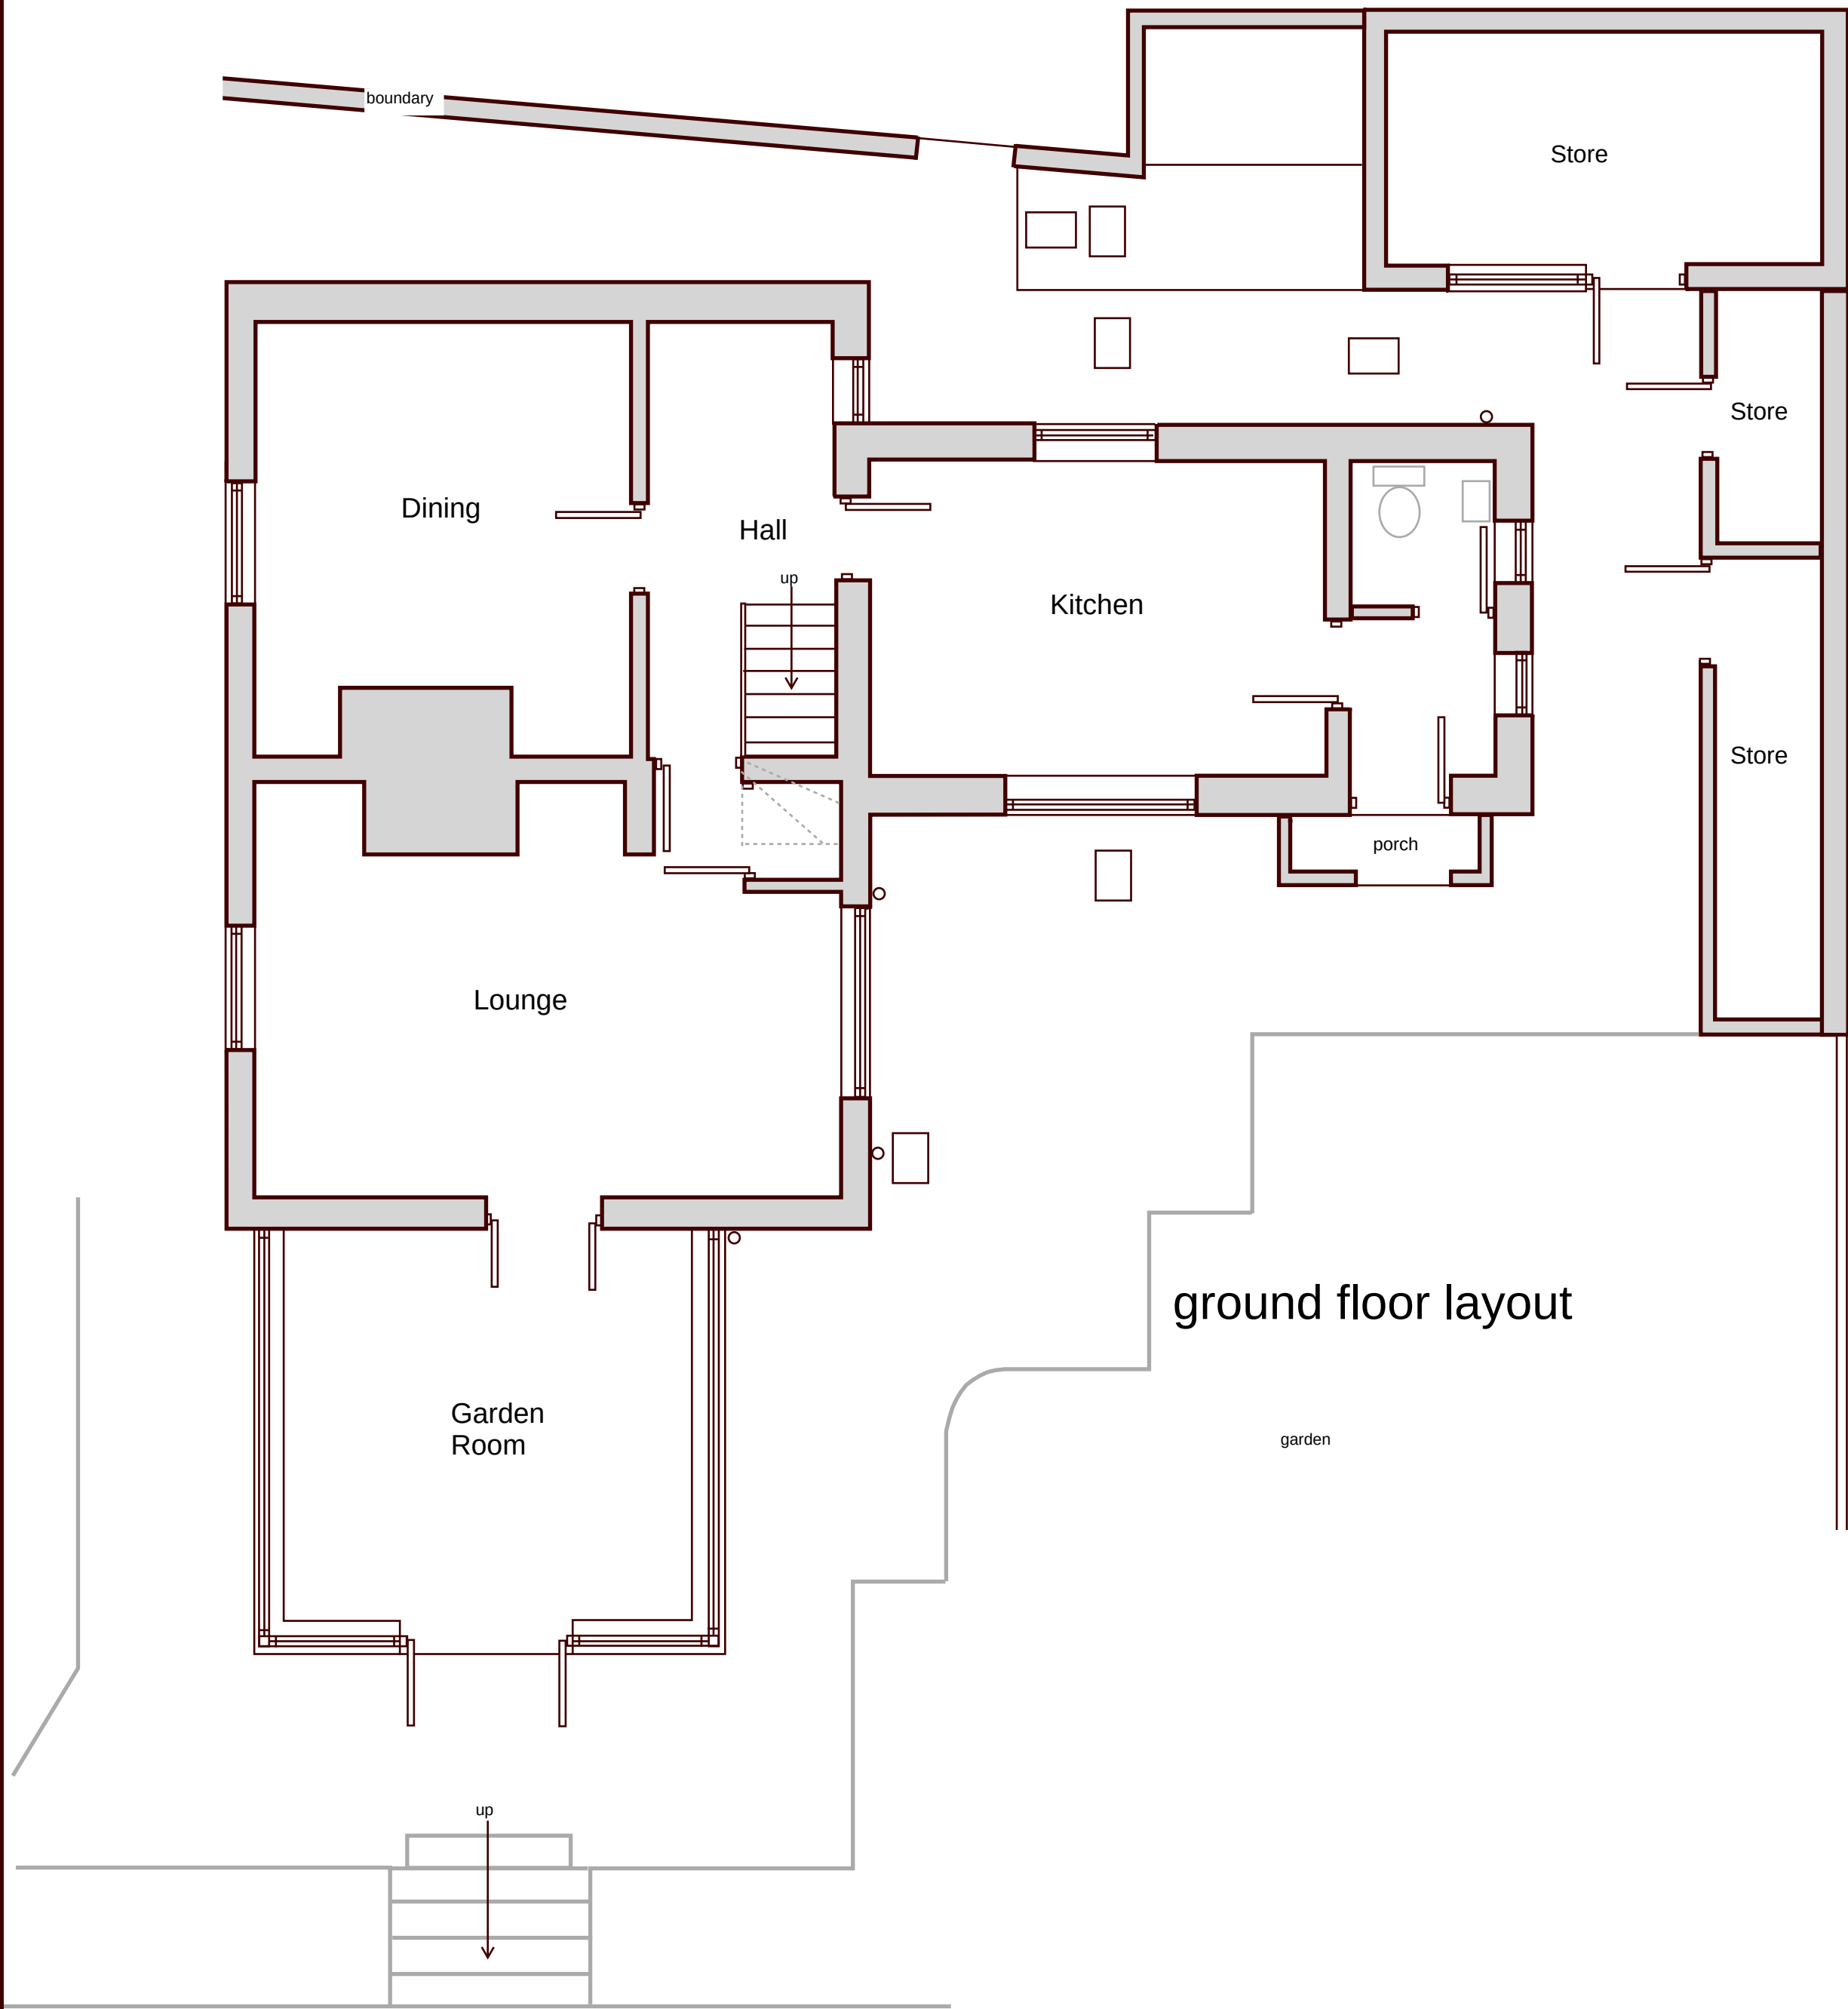

side elevation (north east)



rear elevation (north west)

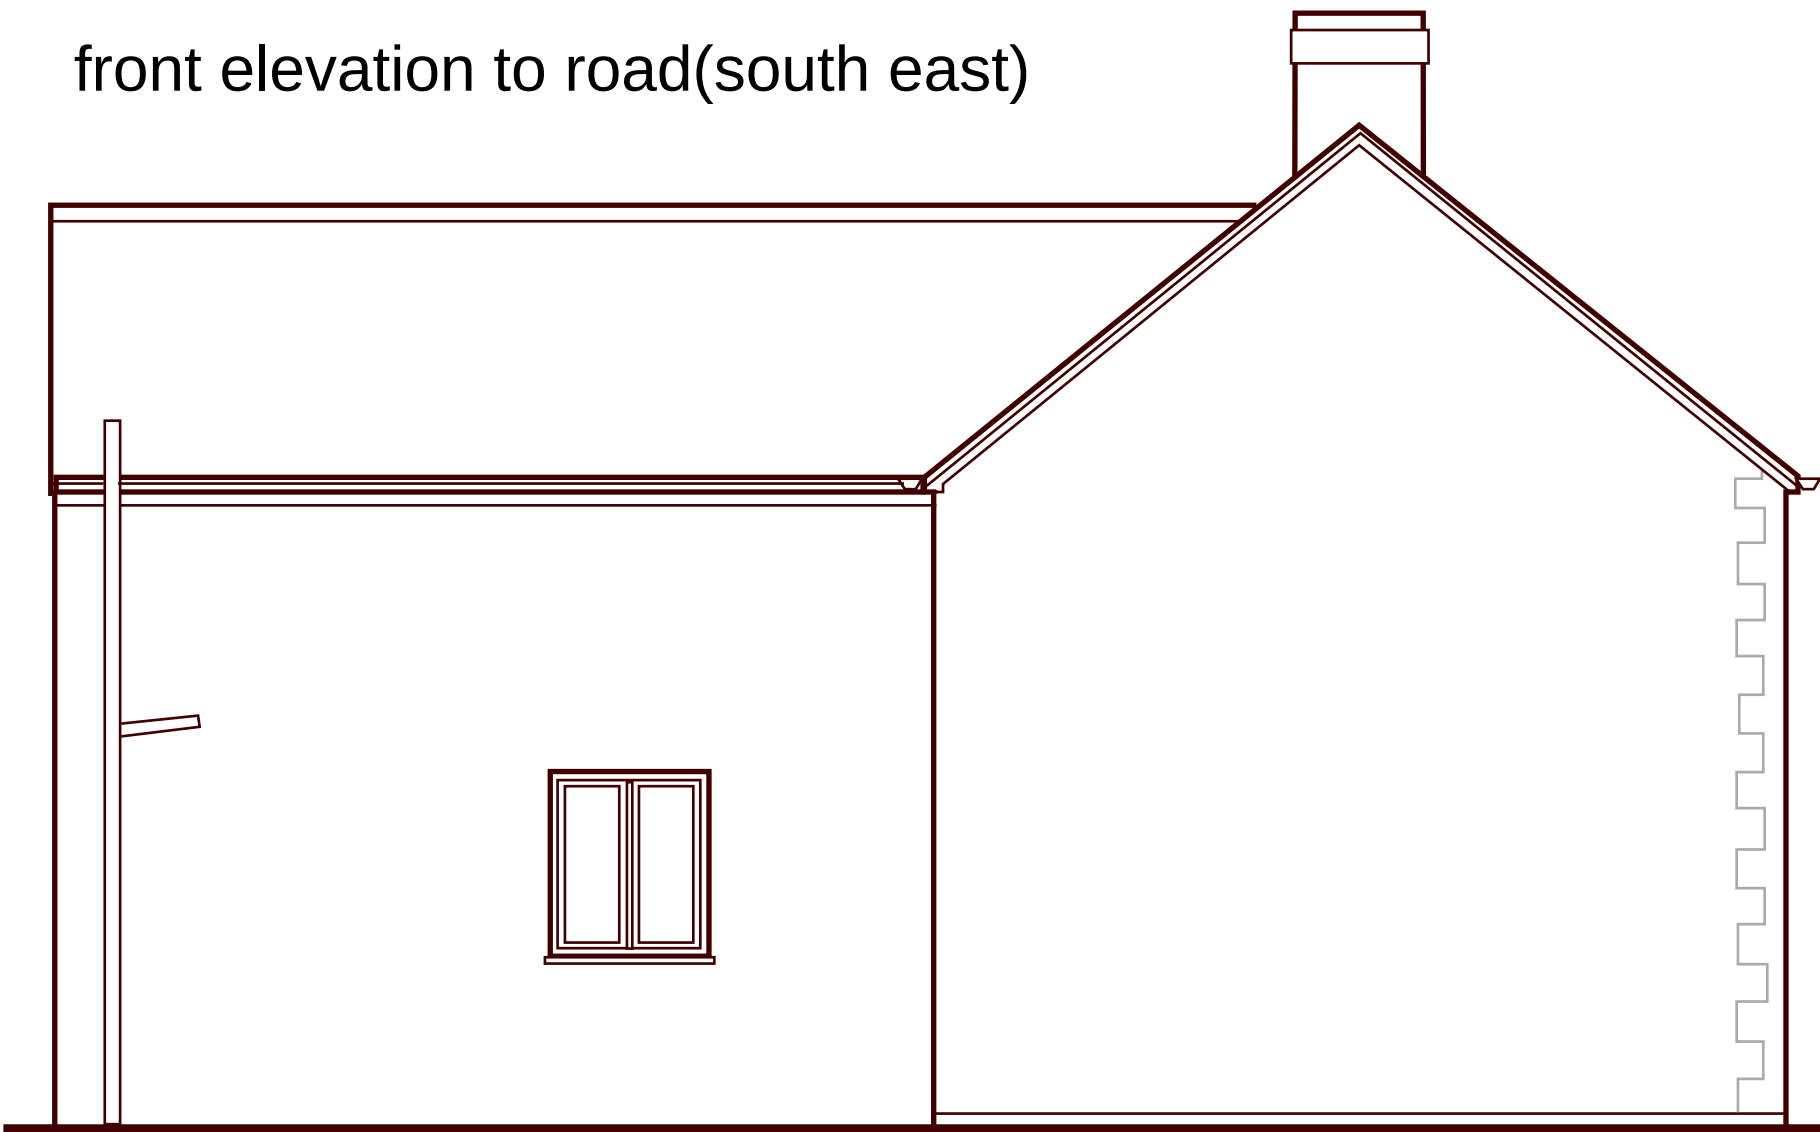

side elevation (south west)