Status:
A5
CONSTRUCTION

GA Plan key

- Communal
- Servicing
- Type A
- Type C
- Type E
- Type F
- Type G
- Type H
- Type L
- Type M
- Type N

Key:

Extent of hand rail locations to all communal areas.

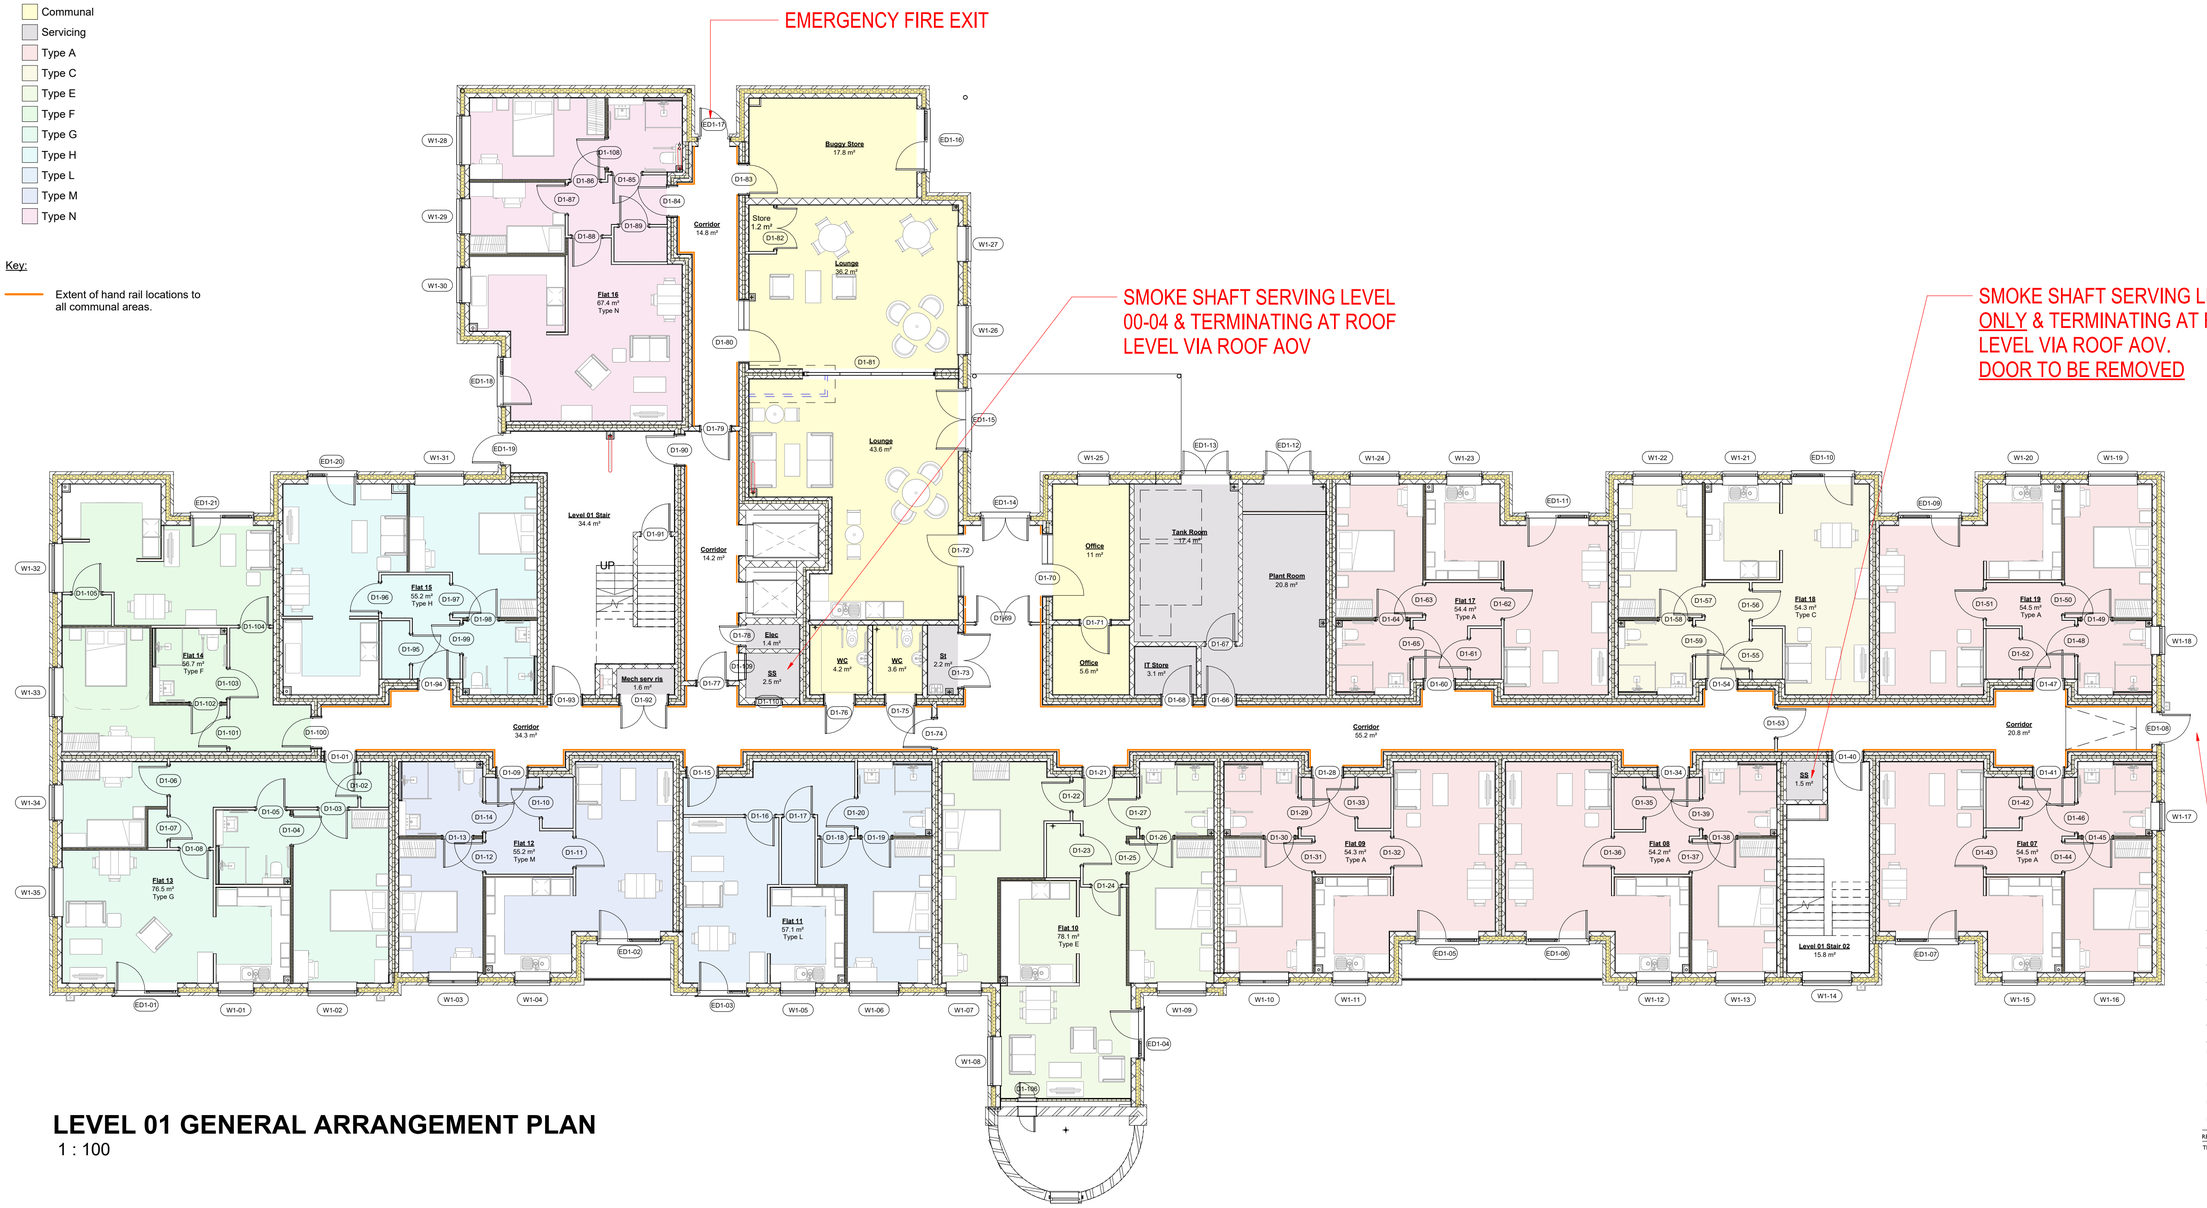

LEVEL 01 GENERAL ARRANGEMENT PLAN

1 : 100

REV	COMMENT	DATE	DR	CH
C07	Door D1-69 moved as per challengers request	08.04.25	SA	
C06	store adjacent to office updated to be denoted as office	22.11.23	JD	JD
C05	Door references amended and to include smoke vents	16.11.23	MH	JD
C04	Type L and M switched around to match apartment types	08.11.23	MH	JD
C03	Hand rails added to corridors and lift position moved to align with Otis drawings	31.07.23	SA	JD
C02	Floor plan updated to Tricas instructions	06.06.23	SA	MH
C01	Drawing revised to C01	13.04.23	LG	JH
P04	Turret Tower revised. Mech & Elec riser seperated. Lobby doors / walls adjusted in line with fire consultants comments	03.03.23	LG	JH
P03	minor layout amendments, dry riser locations added	12.12.22	JD	JH
P02	Areas added. Door & window refs added.	28.11.22	LG	JH
P01	First Issue	04.11.22	JD	MH

THIS DESIGN IS COPYRIGHT ©

BREWSTER BYE ARCHITECTS
5 NORTH HILL ROAD, LEEDS, HEADINGLEY, LS6 2EN
T: 0113 275 4000
info@brewsterbye.co.uk www.brewsterbye.co.uk

CLIENT

CHALLENGER BUILDING SERVICES LTD

JOB TITLE

COMPTON MILL, LEEK

Compton Mill Leek

PROPOSED LEVEL 01 PLAN

Drawn: JD
Scale: As indicated@A1
Date: NOV 22
Checked: MH

DWG NO: 59301 - BBA - 03 - 01 - DR - A - 0302
REV: C07