


 Wall displays to be carefully removed and given to the college for storage.


 Removed walls and major fittings

Internal elevations MEP Key


SW	Switch
SS	Single socket
SNR	Alarm Sensor
SD	Smoke detector
RAD	Radiator
MEF	Miscellaneous
LS	Light Switch
L	Lighting
FS	Fuse Switch
EML	Rectangular wall light
ELEC.T	
DS	Double socket
DB	Distribution board
CCTV	CCTV
BT	Telecoms
AS	Alarm Sensor
ACP	Alarm control panel

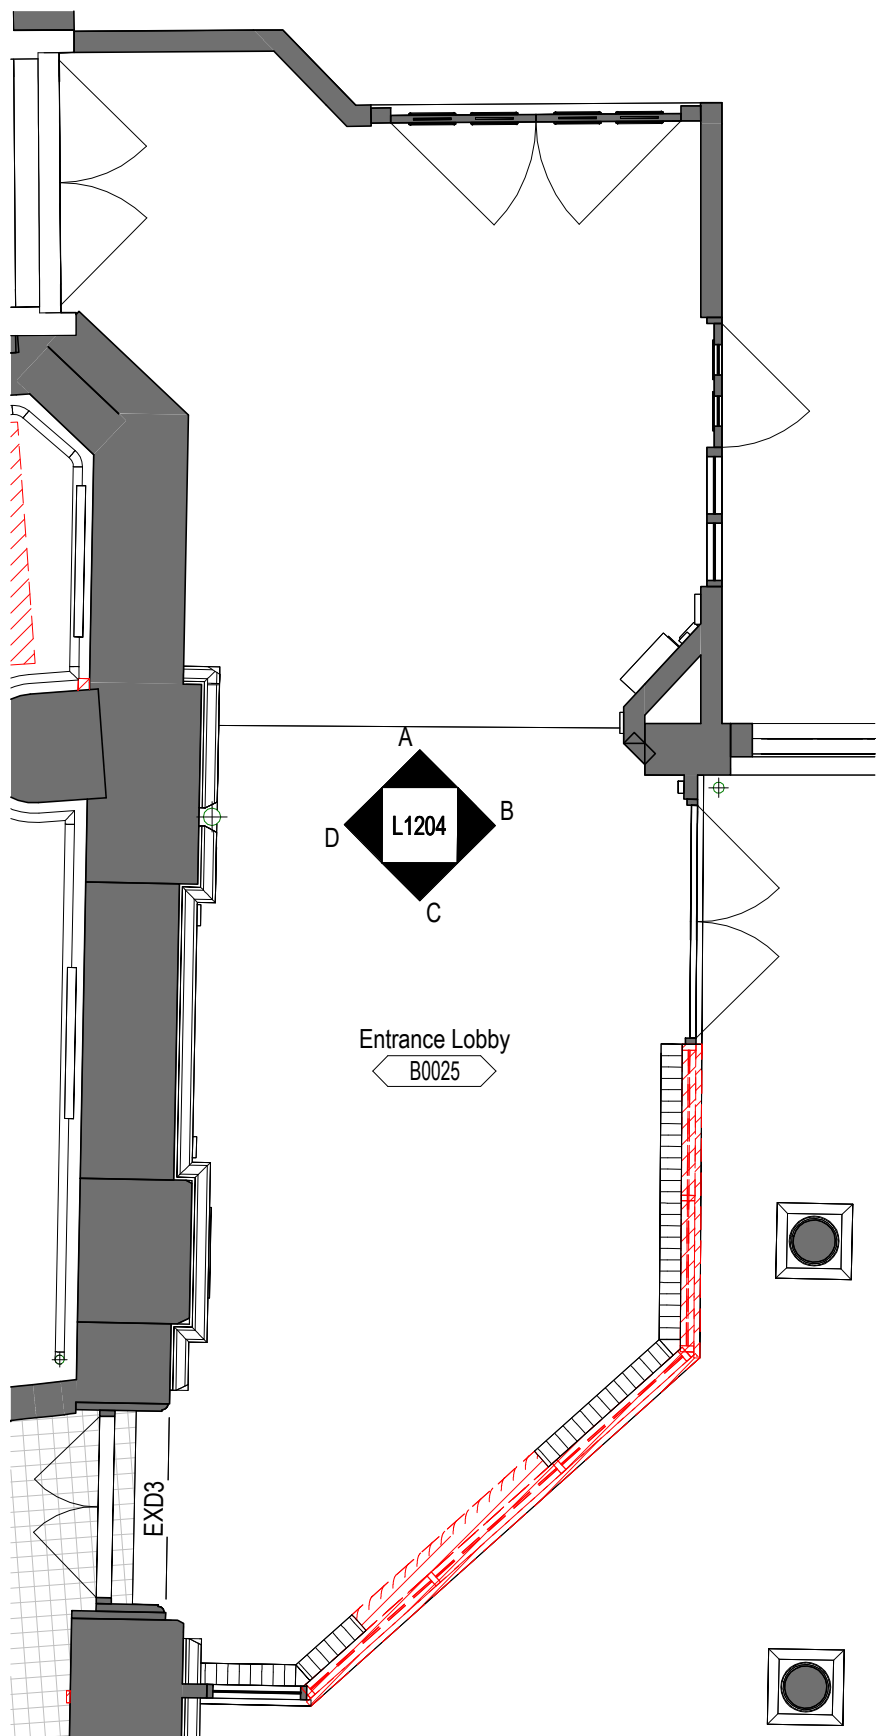


Callout Plan
1 : 50

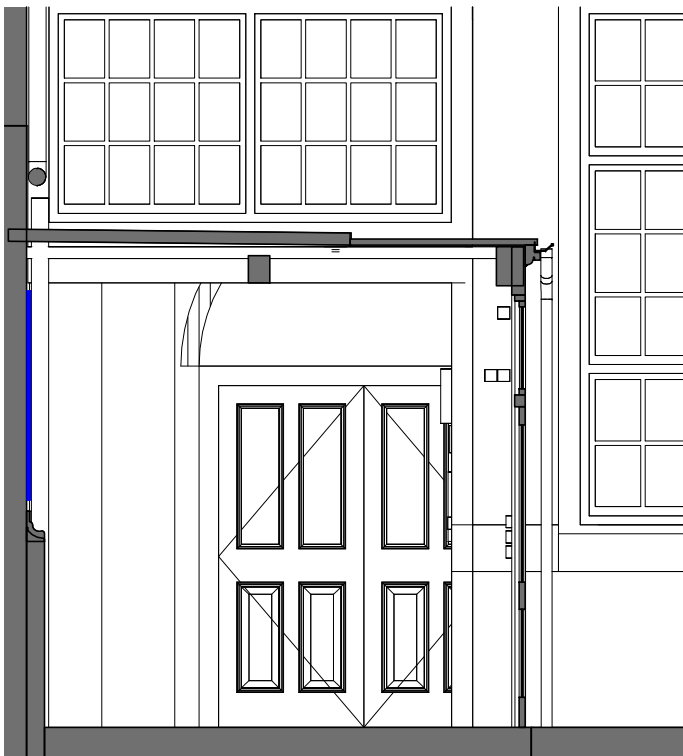


B0025 - Demolition Elevation A*

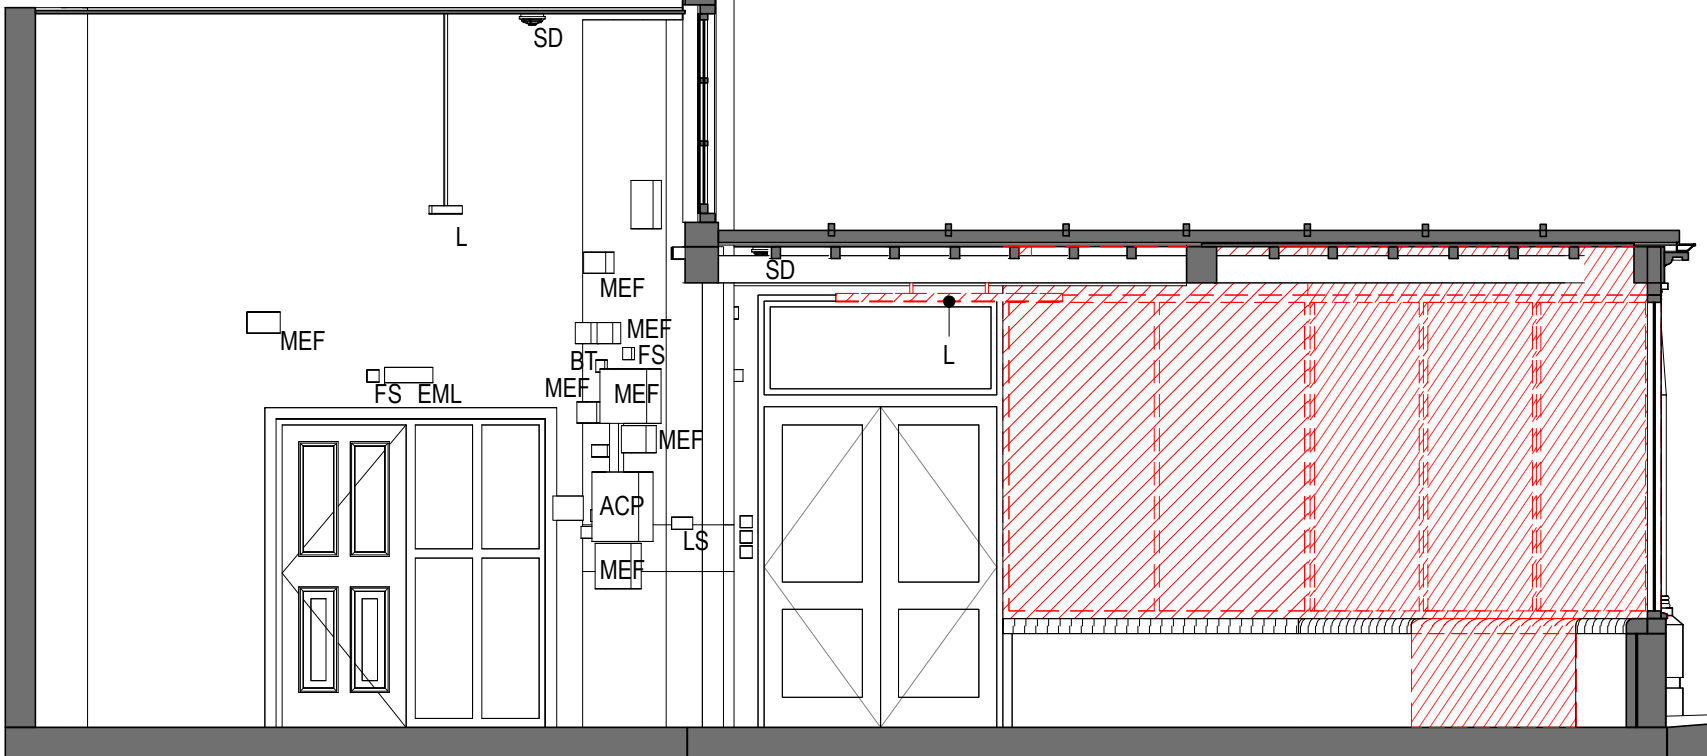



B0025 - Demolition Elevation B*

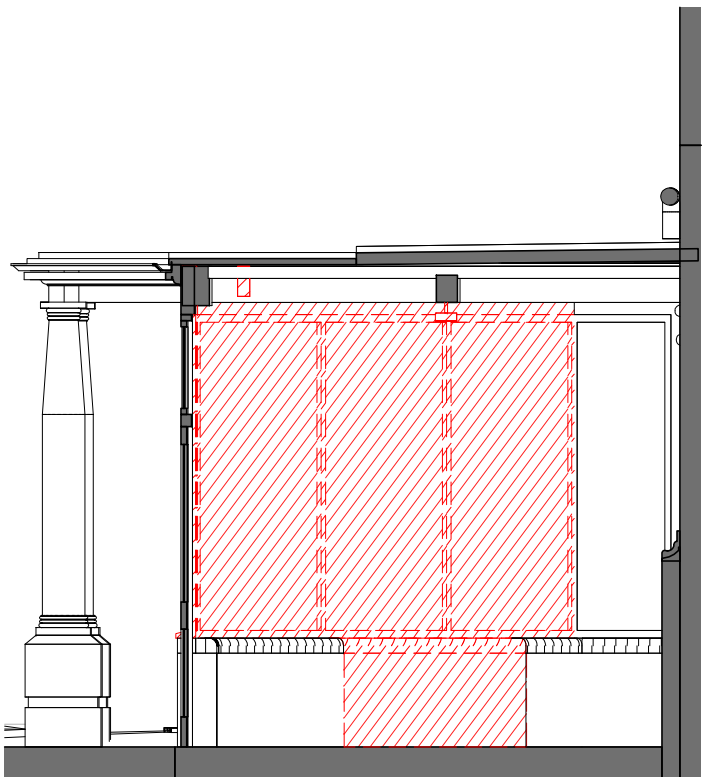

B0025 - Demolition Elevation C*

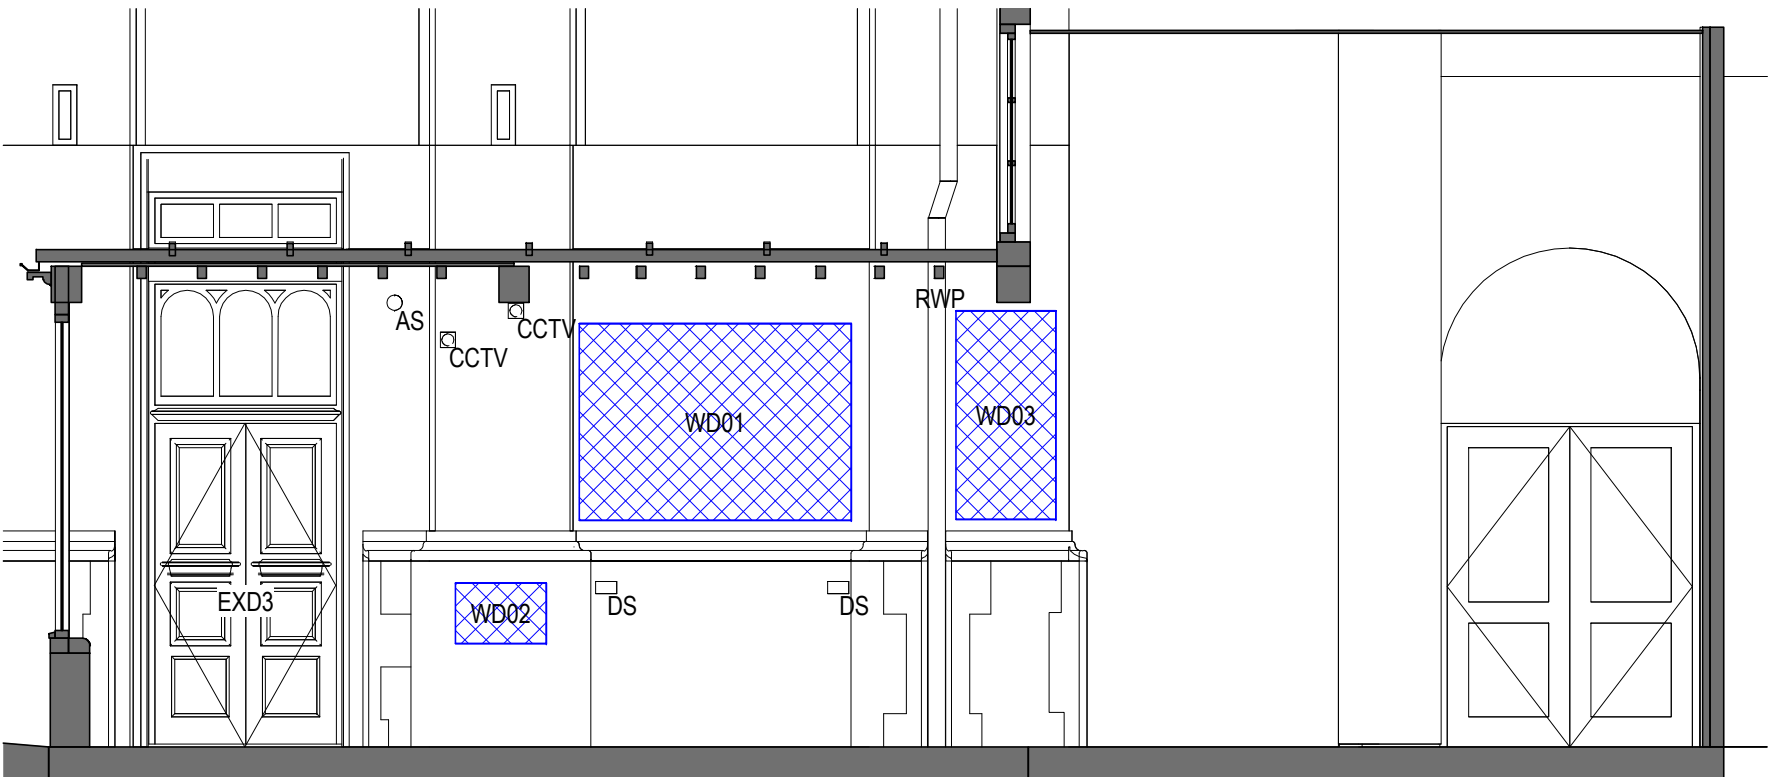

B0025 - Demolition Elevation D*

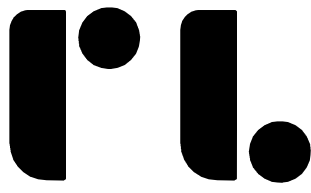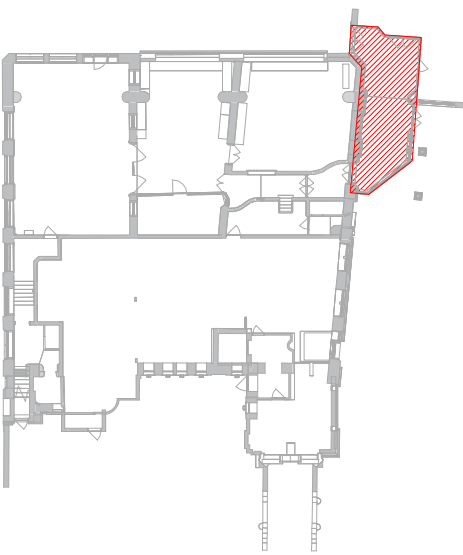

Roberts Limbrick

03333 405 500
mail@robertslimbrick.com
robertslimbrick.com

Registered Office England No. 06558029

Project Name

Nicholson Institute
Leek, Staffordshire

Client Name

Alliance Leisure

Drawing Title

Demolition Internal Elevations

Scale	Project No.
As indicated • A1	11440

Status	Purpose Of Issue
S2	Issued for information

Project	Org	Vol	Level	Form	Role
NIB	• RL •	NI	• ZZ •	DR	• A

Number	Revision
L1204	P01