


| Rev | Date | By | Chk | Description |
|-----|------|----|-----|-------------|
|-----|------|----|-----|-------------|

Internal elevations MEP Key


|        |                        |
|--------|------------------------|
| SW     | Switch                 |
| SS     | Single socket          |
| SNR    | Alarm Sensor           |
| SD     | Smoke detector         |
| RAD    | Radiator               |
| MEF    | Miscellaneous          |
| LS     | Light Switch           |
| L      | Lighting               |
| FS     | Fuse Switch            |
| EML    | Rectangular wall light |
| ELEC.T |                        |
| DS     | Double socket          |
| DB     | Distribution board     |
| CCTV   | CCTV                   |
| BT     | Telecoms               |
| AS     | Alarm Sensor           |
| ACP    | Alarm control panel    |

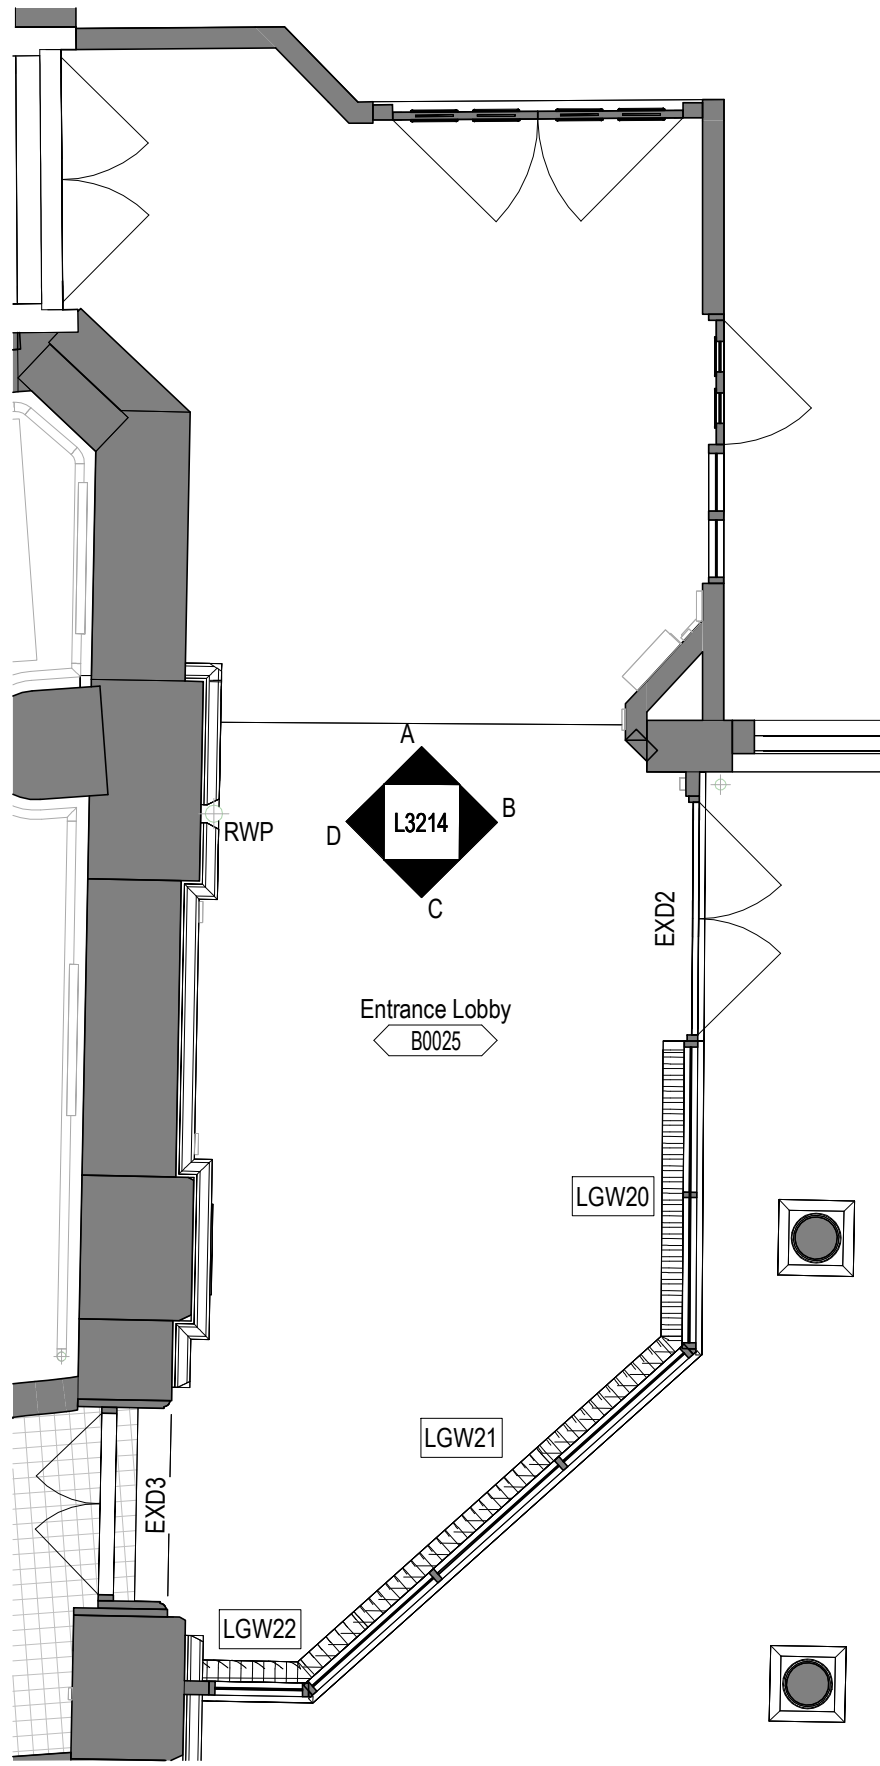


Callout Plan  
1 : 50




B0025 - Elevation A\*

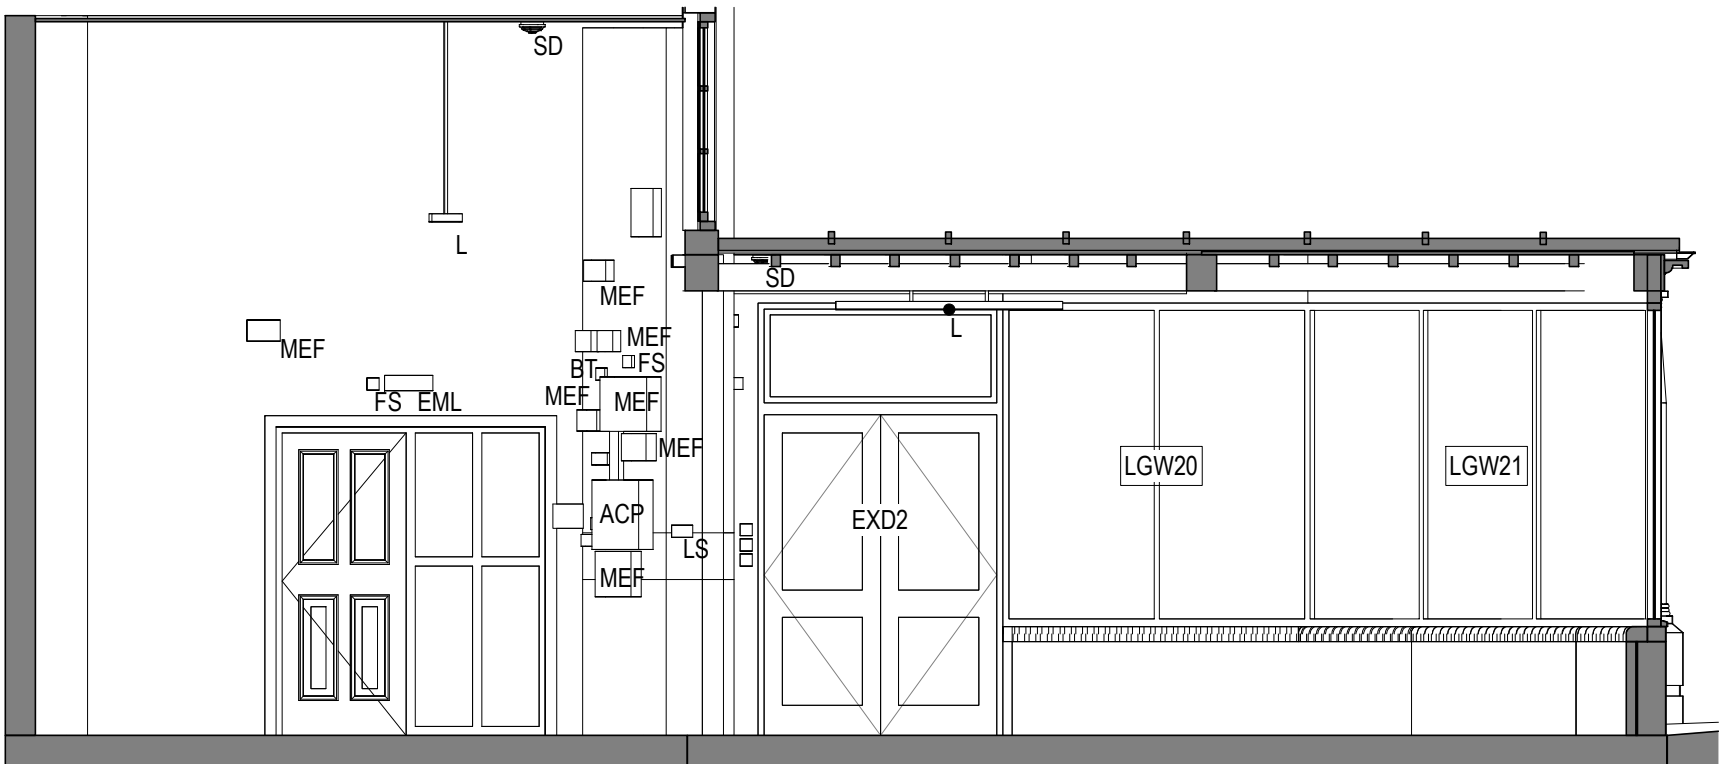



B0025 - Elevation B\*

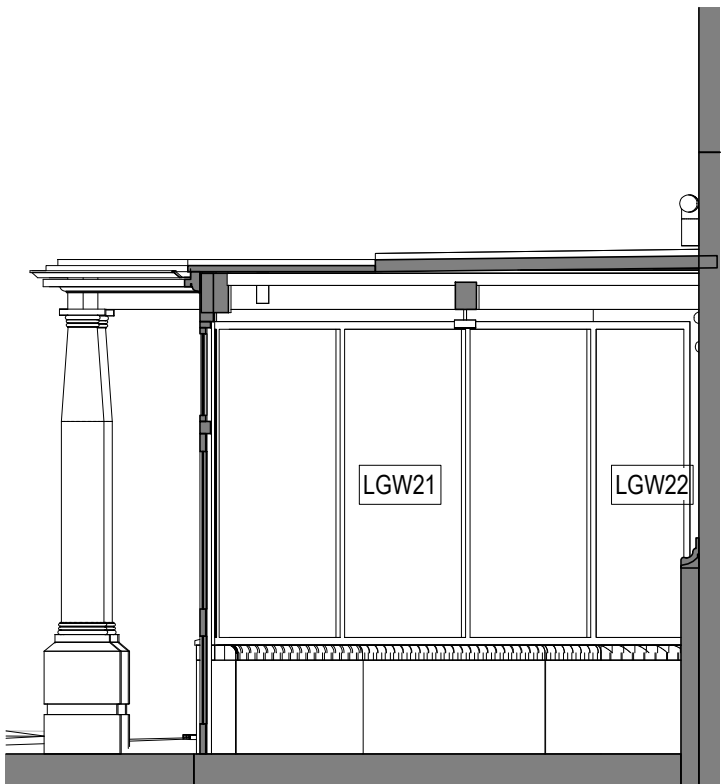

B0025 - Elevation C\*

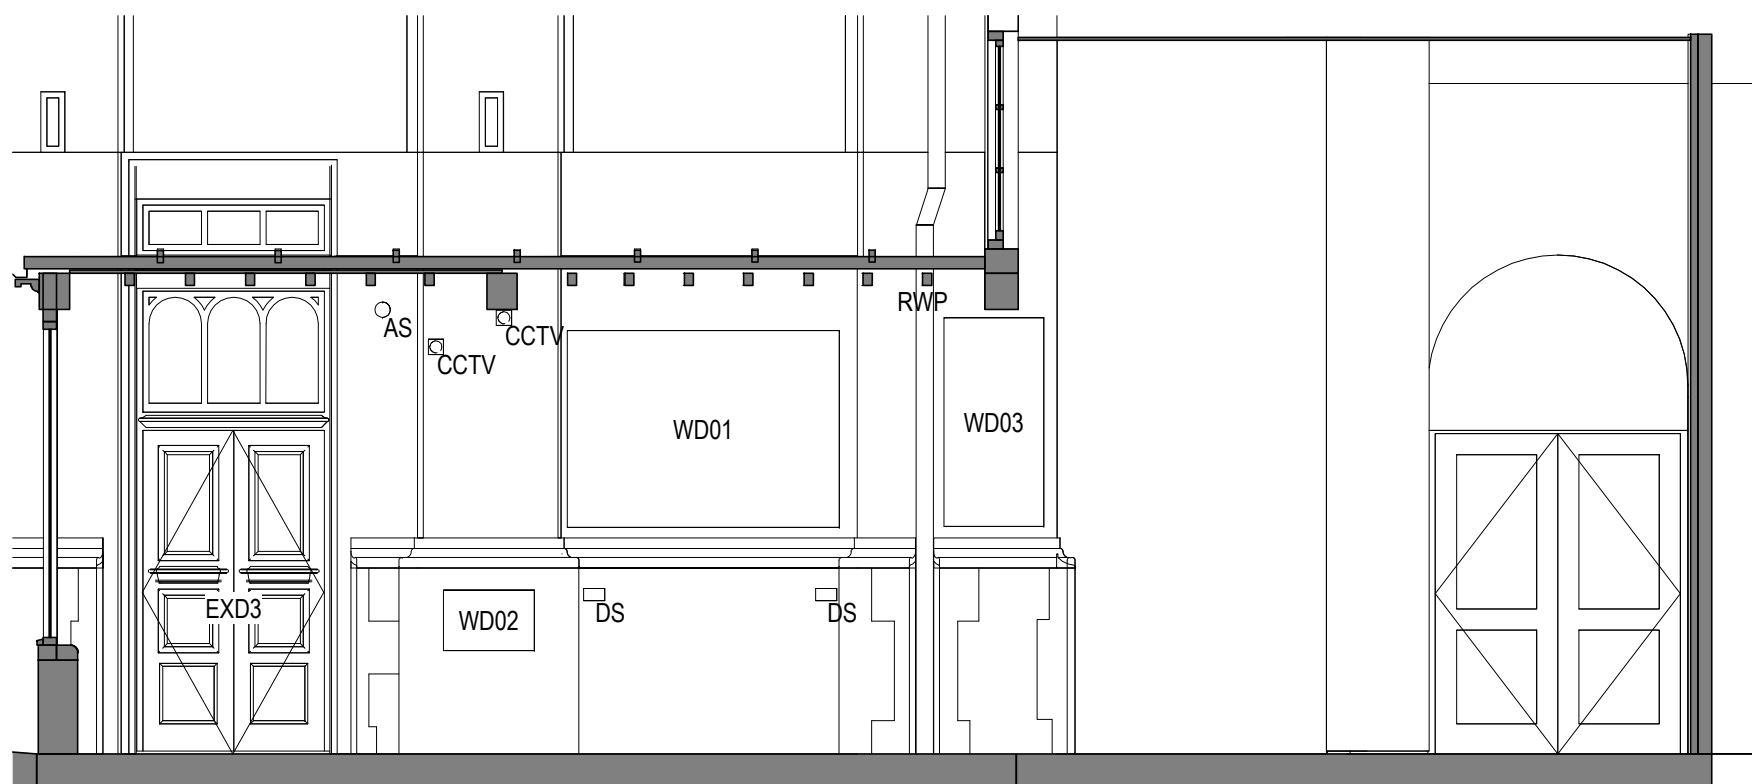

B0025 - Elevation D\*

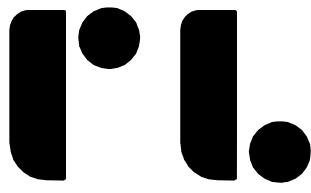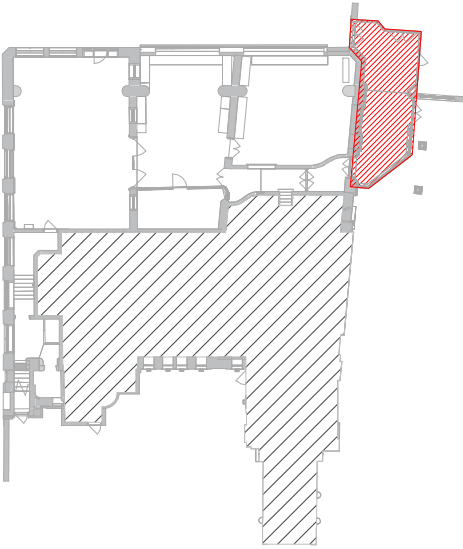

Roberts Limbrick

03333 405 500  
mail@robertslimbrick.com  
robertslimbrick.com

Registered Office England No. 06558029

Project Name

Nicholson Institute  
Leek, Staffordshire

Client Name

Alliance Leisure

Drawing Title

Existing Internal Elevations

| Scale             | Project No. |
|-------------------|-------------|
| As indicated • A1 | 11440       |

| Status | Purpose Of Issue              |
|--------|-------------------------------|
| S3     | Issued for review and comment |

| Project | Org    | Vol  | Level | Form | Role |
|---------|--------|------|-------|------|------|
| NIB     | • RL • | NI • | ZZ •  | DR • | A    |

| Number | Revision |
|--------|----------|
| L3214  |          |