



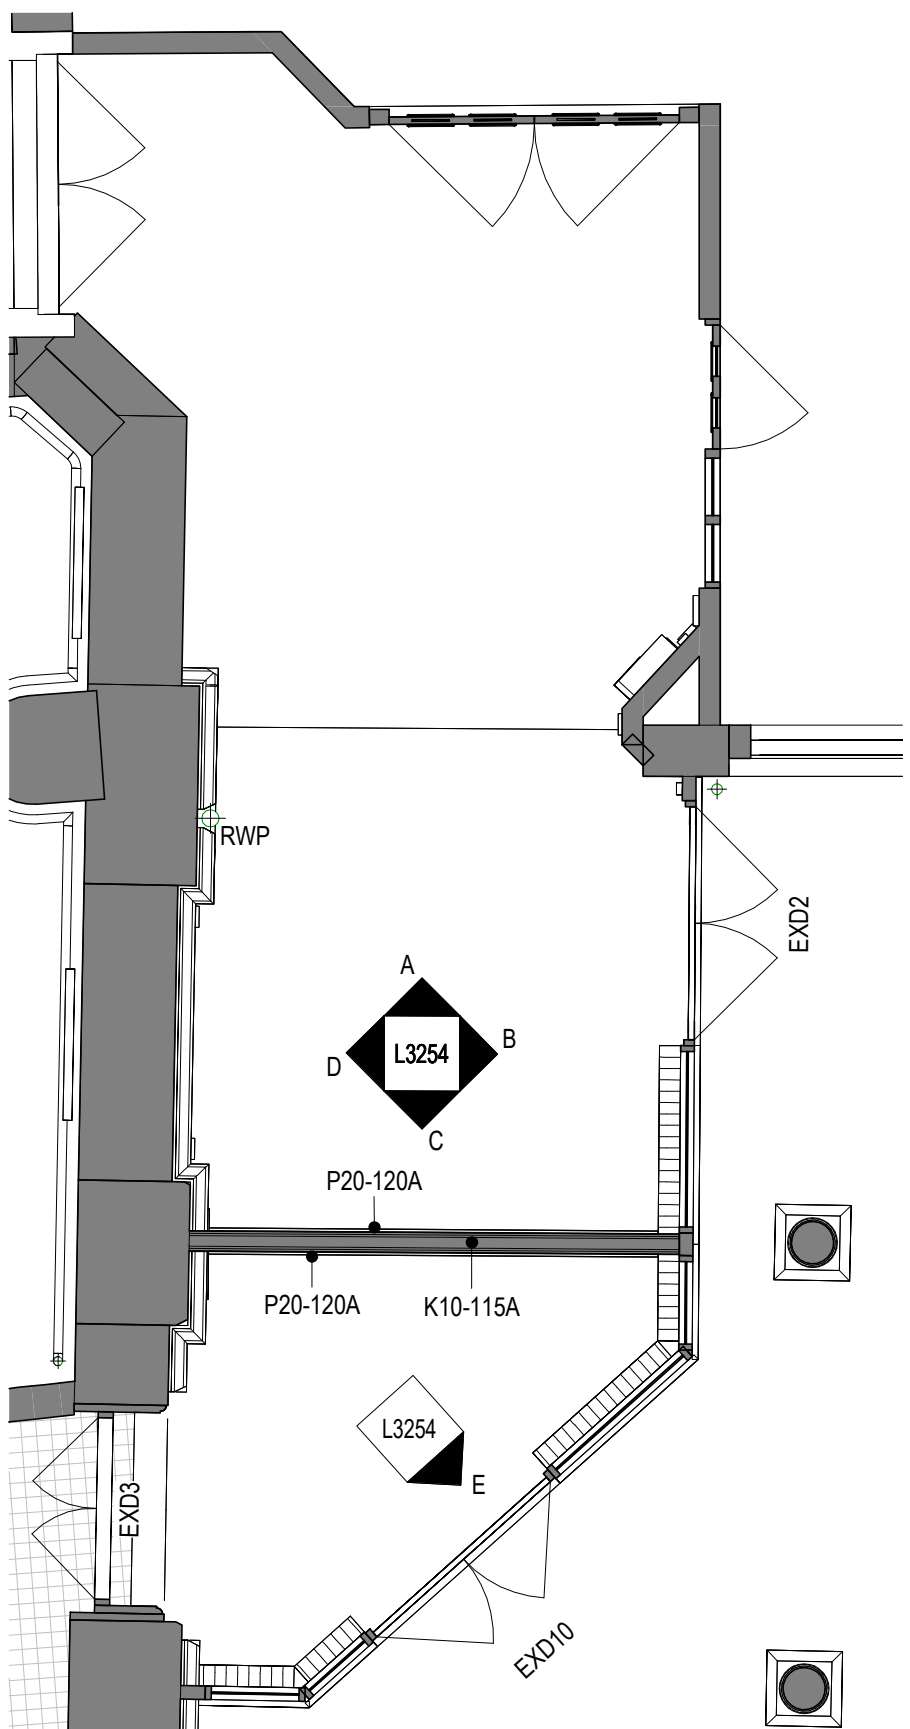


Callout Plan
1 : 50

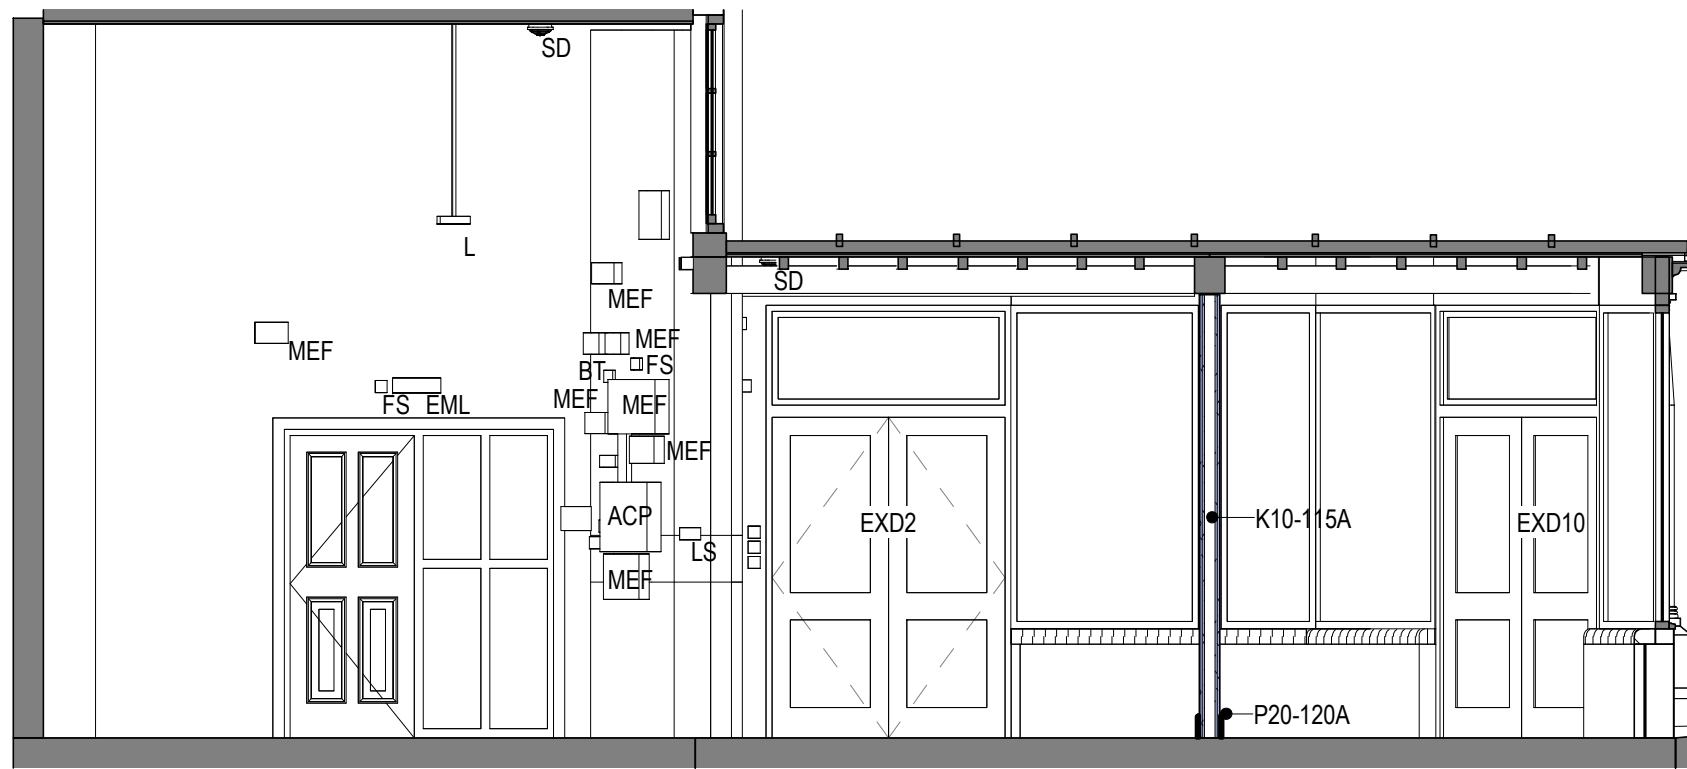


B0025 - Proposed Elevation A*



B0025 - Proposed Elevation B*

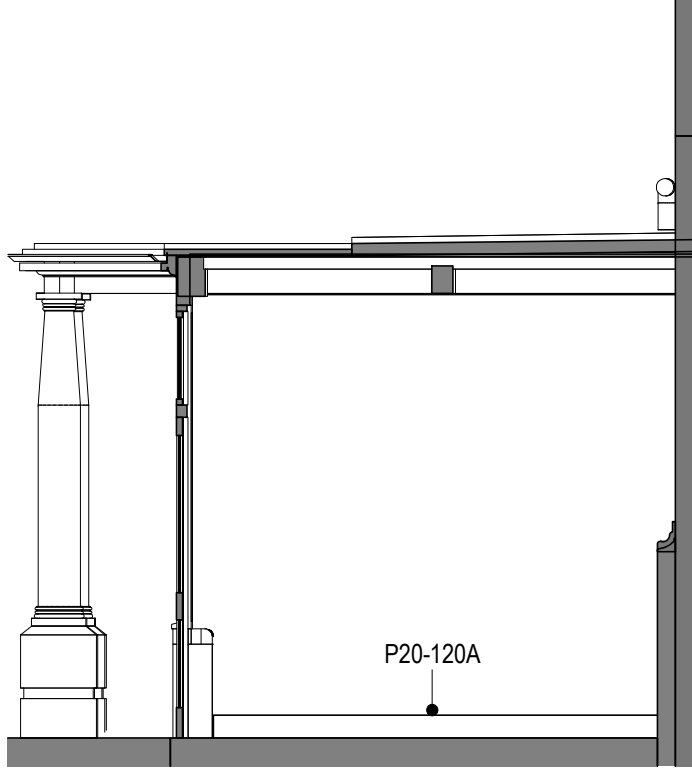

B0025 - Proposed Elevation C*

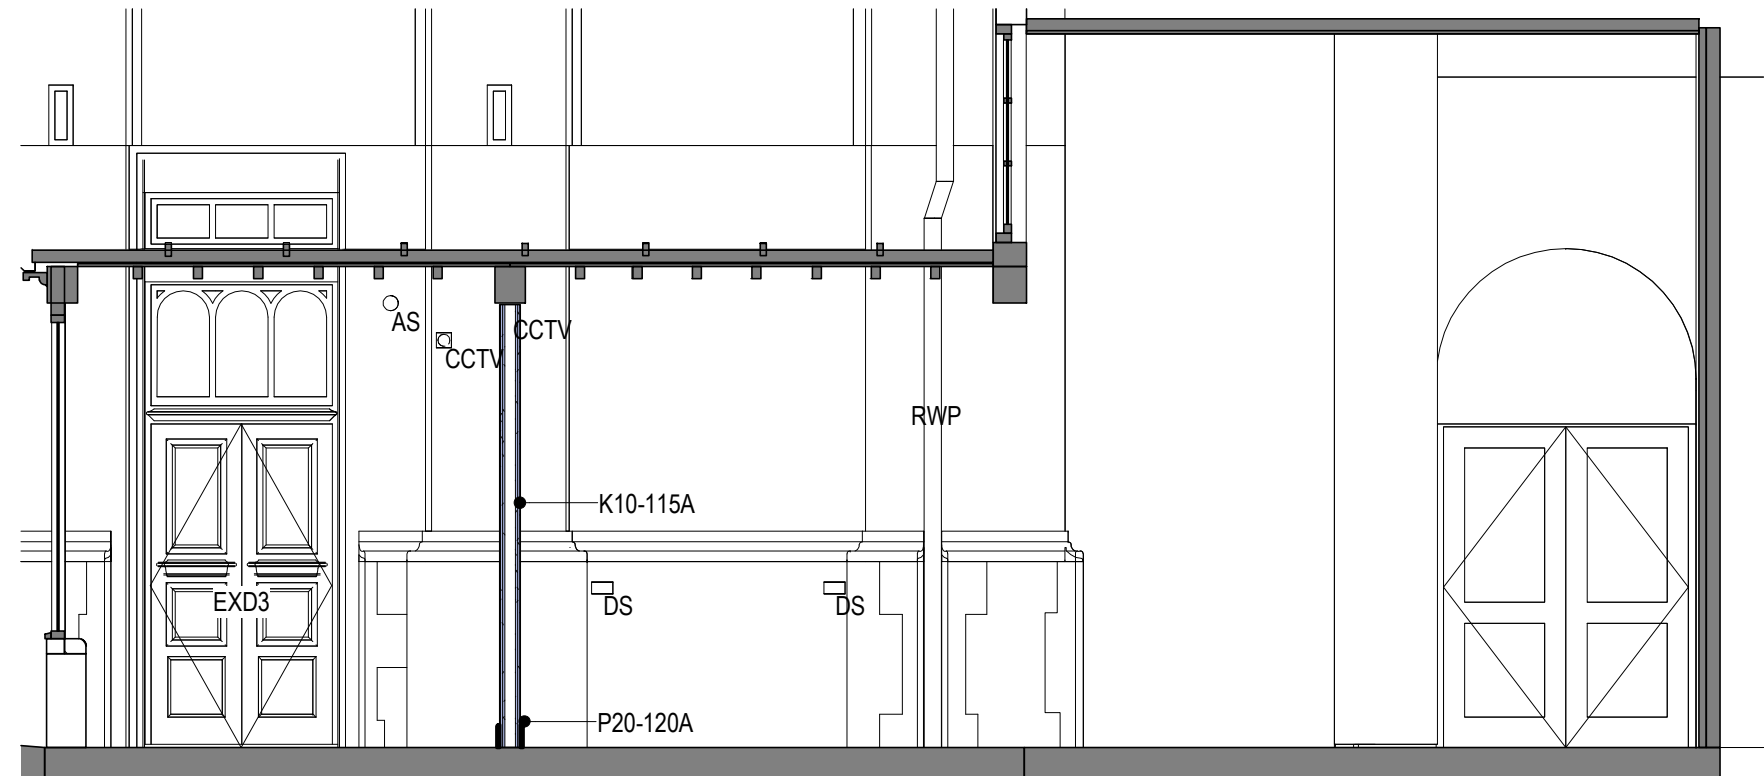

B0025 - Proposed Elevation D*



B0025 - Proposed Elevation E*
1 : 50

Proposed Internal Wall Key	
NBS Ref.	Product
K10-115A	GypWall Single Frame - A206167 (EN) partition

Skirting Key	
NBS Ref.	Product
P20-120A	Solid hardwood skirting





Proposed 3D Visualisation

This line should measure 70mm when printed correctly
This drawing is the copyright of Roberts Limbrick Ltd and should not be reproduced in whole or in part or used in any manner whatsoever without their written permission.
Responsibility is not accepted for errors made by others in scaling from this drawing. Use only figured dimensions and report any discrepancies or omissions to the Architect immediately.

Rev	Date	By	Chk	Description
P01	15.07.25	ND	HK	Issued for licence approval

Internal elevations MEP Key

SW	Switch
SD	Smoke detector
RAD	Radiator
MEF	Miscellaneous
LS	Light Switch
L	Lighting
FS	Fuse Switch
EML	Rectangular wall light
ELEC.T	
DS	Double socket
CCTV	CCTV
BT	Telecoms
AS	Alarm Sensor
ACP	Alarm control panel

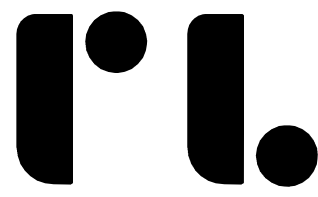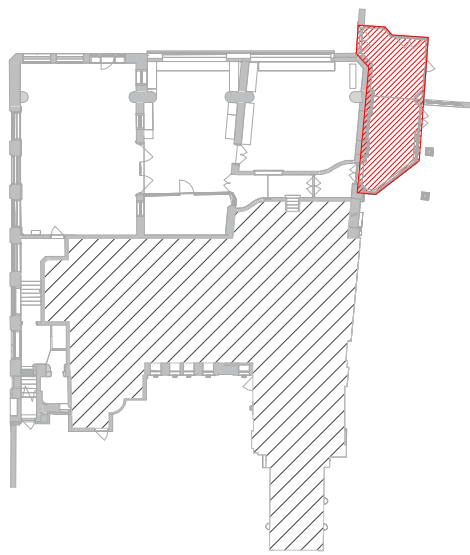

Roberts Limbrick

03333 405 500
mail@robertslimbrick.com
robertslimbrick.com

Registered Office England No. 06558029

Project Name

Nicholson Institute
Leek, Staffordshire

Client Name

Alliance Leisure

Drawing Title

Proposed Internal Elevations

Scale	Project No.
As indicated • A1	11440

Status	Purpose Of Issue
S3	Issued for review and comment

Project	Org	Vol	Level	Form	Role
NIB	• RL	• NI	• ZZ	• DR	• A

Number	Revision
L3254	P01