



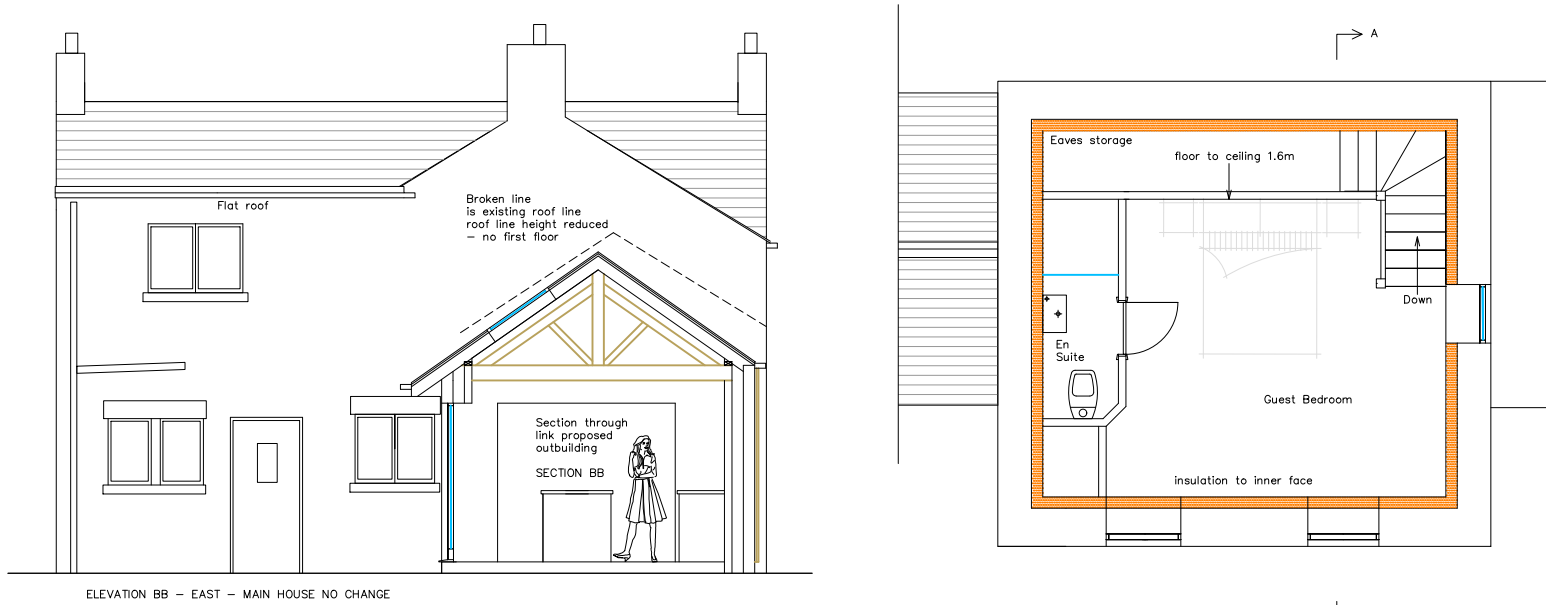

R1

MATERIALS - PROPOSED

Clay roof tiles as existing with rooflights (Velux)
Coursed natural stone external walls
Black metal windows and doors with timber solid door to north, timber glazed door to south and timber dummy window shutters
Black UPVC rain water goods

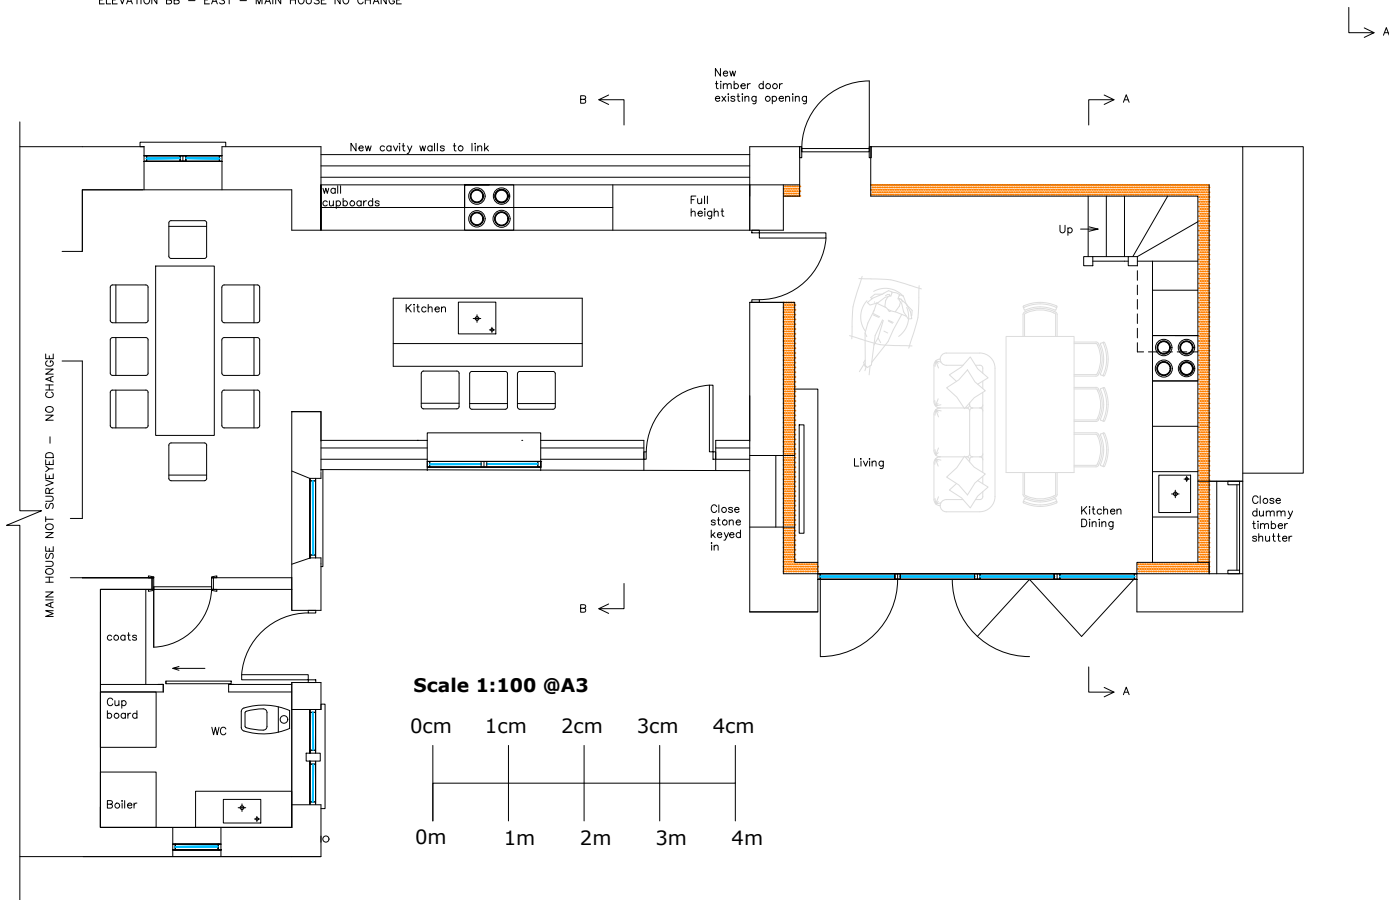

R1 - Timber cladding removed, replaced with stone.
Existing north door to be opening

A3



BESPOKE ARCHITECTURAL SERVICES

Bayon Architectural Technology Limited
Suite 140, Silk House, Park Green, Macclesfield, SK11 7QJ
t: 07875 718 808 | wynevans@bayon.at | www.bayon.at

Demolish link outbuilding, single storey extension and conversion of outbuilding to create ancillary living accommodation

PROPOSED PLANS & ELEVATIONS

Site Address	Date
Ms R English 15 Chapel Lane Biddulph Moor Stoke On Trent Staffordshire ST8 7JY	10 - 09 - 2025
	Scale
	1:100@A3
	Drawing Ref.
	C671
	Drawing No.
	4R1