


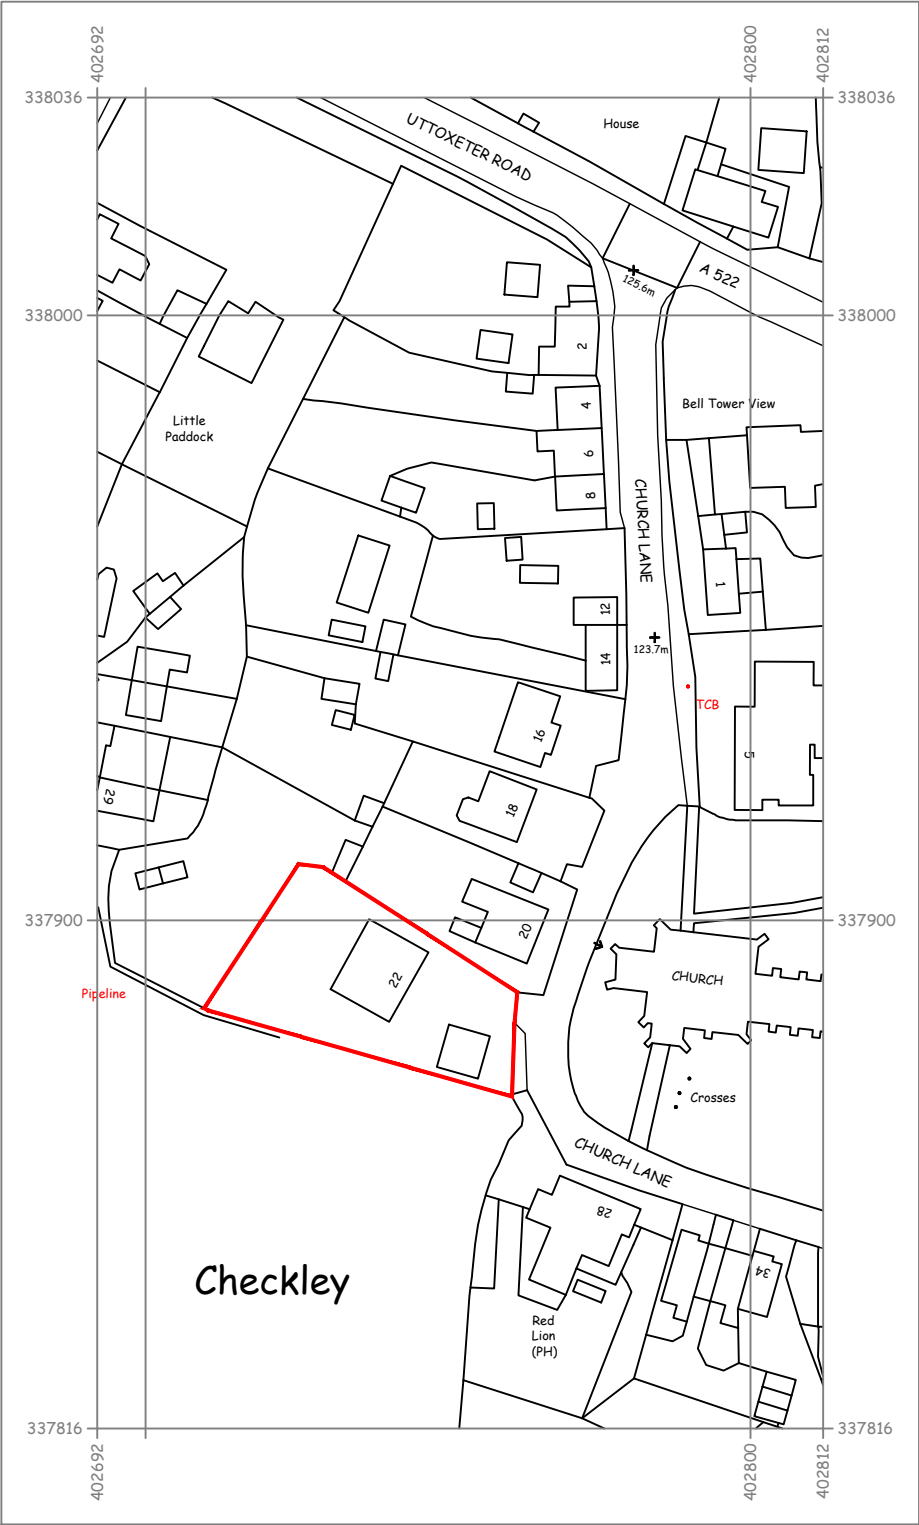

Serial number: 316894

© Crown copyright and database right 2025
Ordnance Survey licence AC0000848283
Reproduction in whole or in part is prohibited
without the prior permission of Ordnance Survey.

KEY:
—— SITE BOUNDARY

SITE LOCATION PLAN
(SCALE: 1:1250)

Rev.	Revision Description	Dm	Date	Client:	MR JACK MILNER	Suitability:	PLANNING	Drawing No:	MILNER-IDS-Q544-DR-A-05-10-001	Revision	/
				Drawing Type:	AUTOCAD	Index No.:	IDS-2025-Q544	 IDEAL DESIGN SOLUTIONS			
				Title:	22 CHURCH LANE, CHECKLEY, STAFFS, ST10 4NJ SITE LOCATION PLAN						
				Scales:	1:1250 @A4	Date:	SEPT 2025				
FOR GUIDANCE ONLY  Scale m											
				Tel: 01889 568573 e-mail: enquiries@idsdesigns.co.uk							
				Drawing Design & Copyright of: Ideal Design Solutions.							