
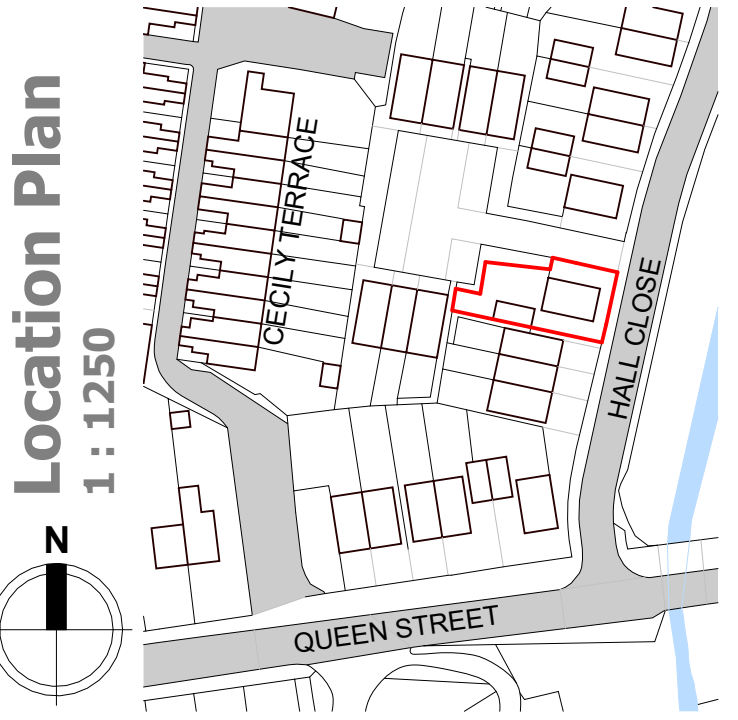
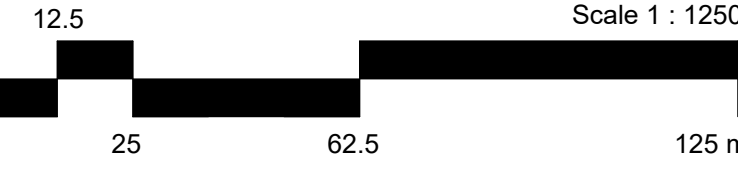
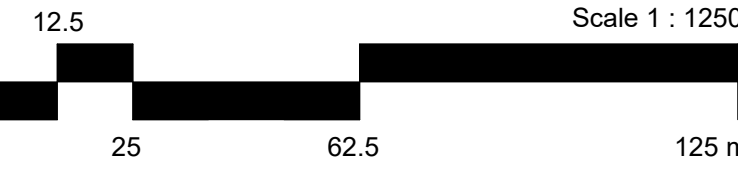


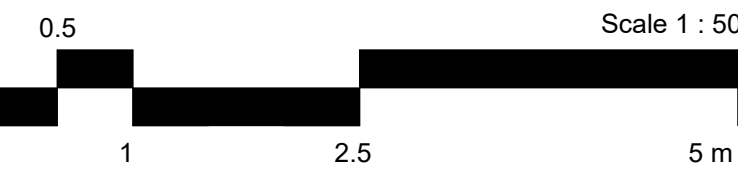

Rev Date By Detail

Drawing status

RIBA Stage 4 - Planning

Client

Liam Wildish

Project/Location

Proposed Single-Storey Extension to

5 Hall Close

Cheadle

ST10 1GB

Title Existing Floor, Block, Roof & Location Plans

Date 21/07/25

Drawn

Drawing Ref 25-01-XX-ZZ-DR-A-0201



Scale(s) As indicated

Revision

@A1



Existing First Floor

1 : 50

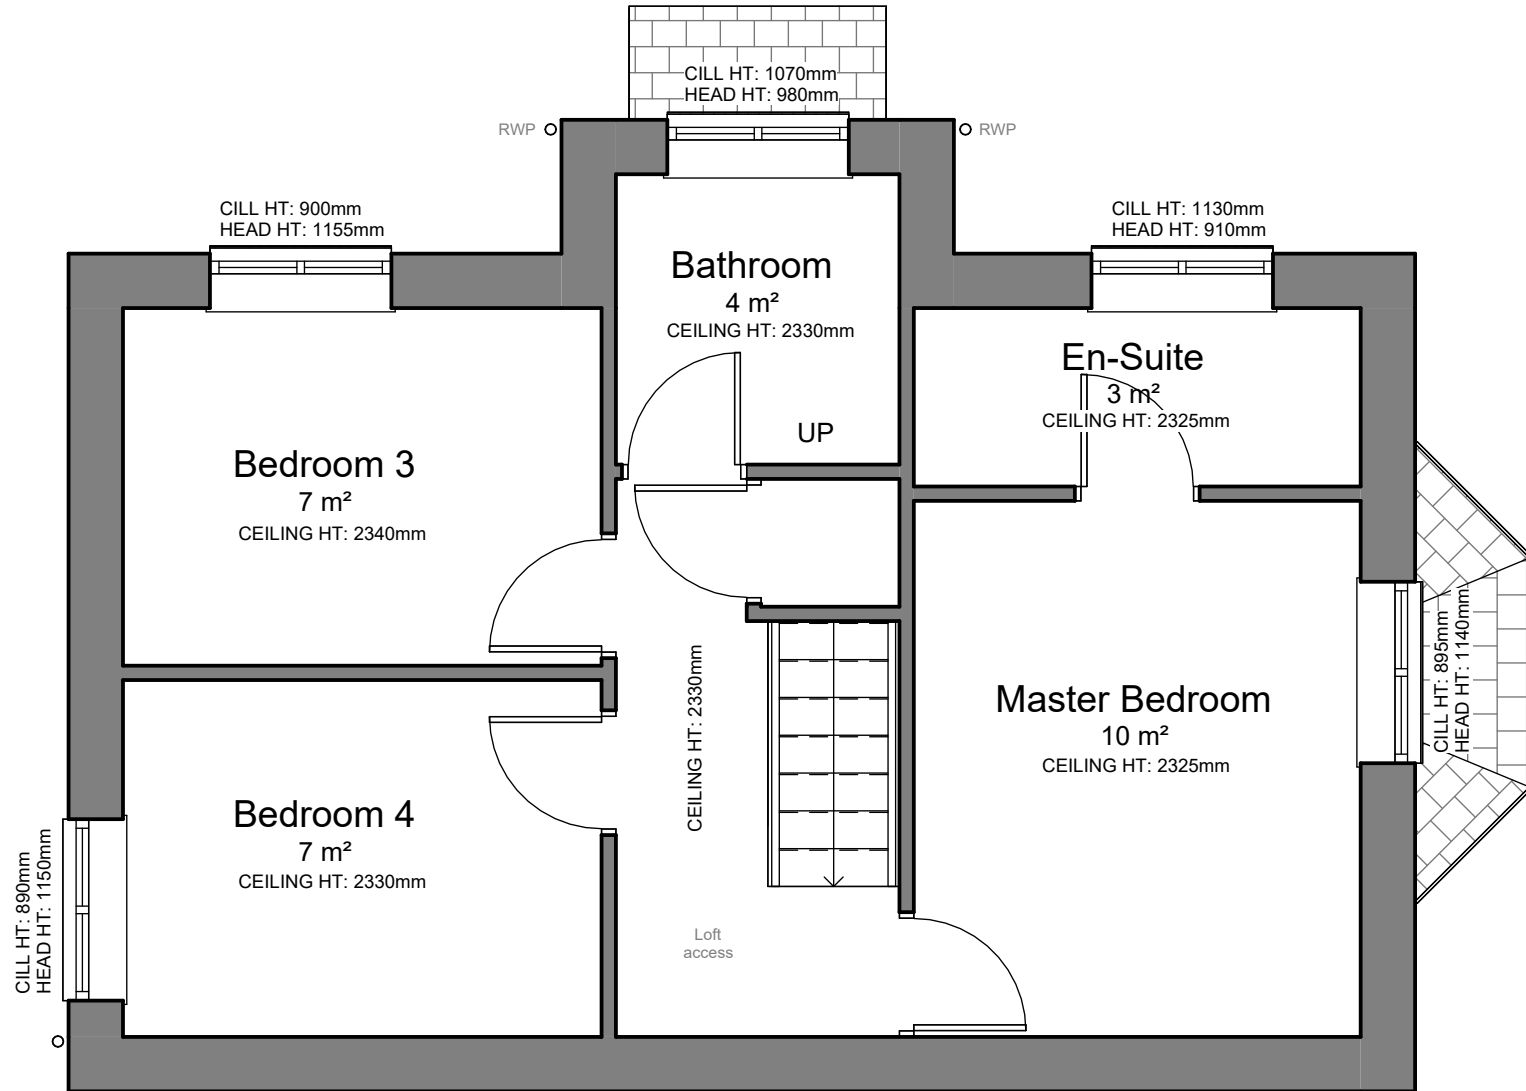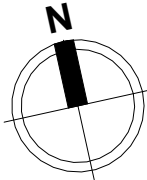

Existing Roof Plan

1 : 100

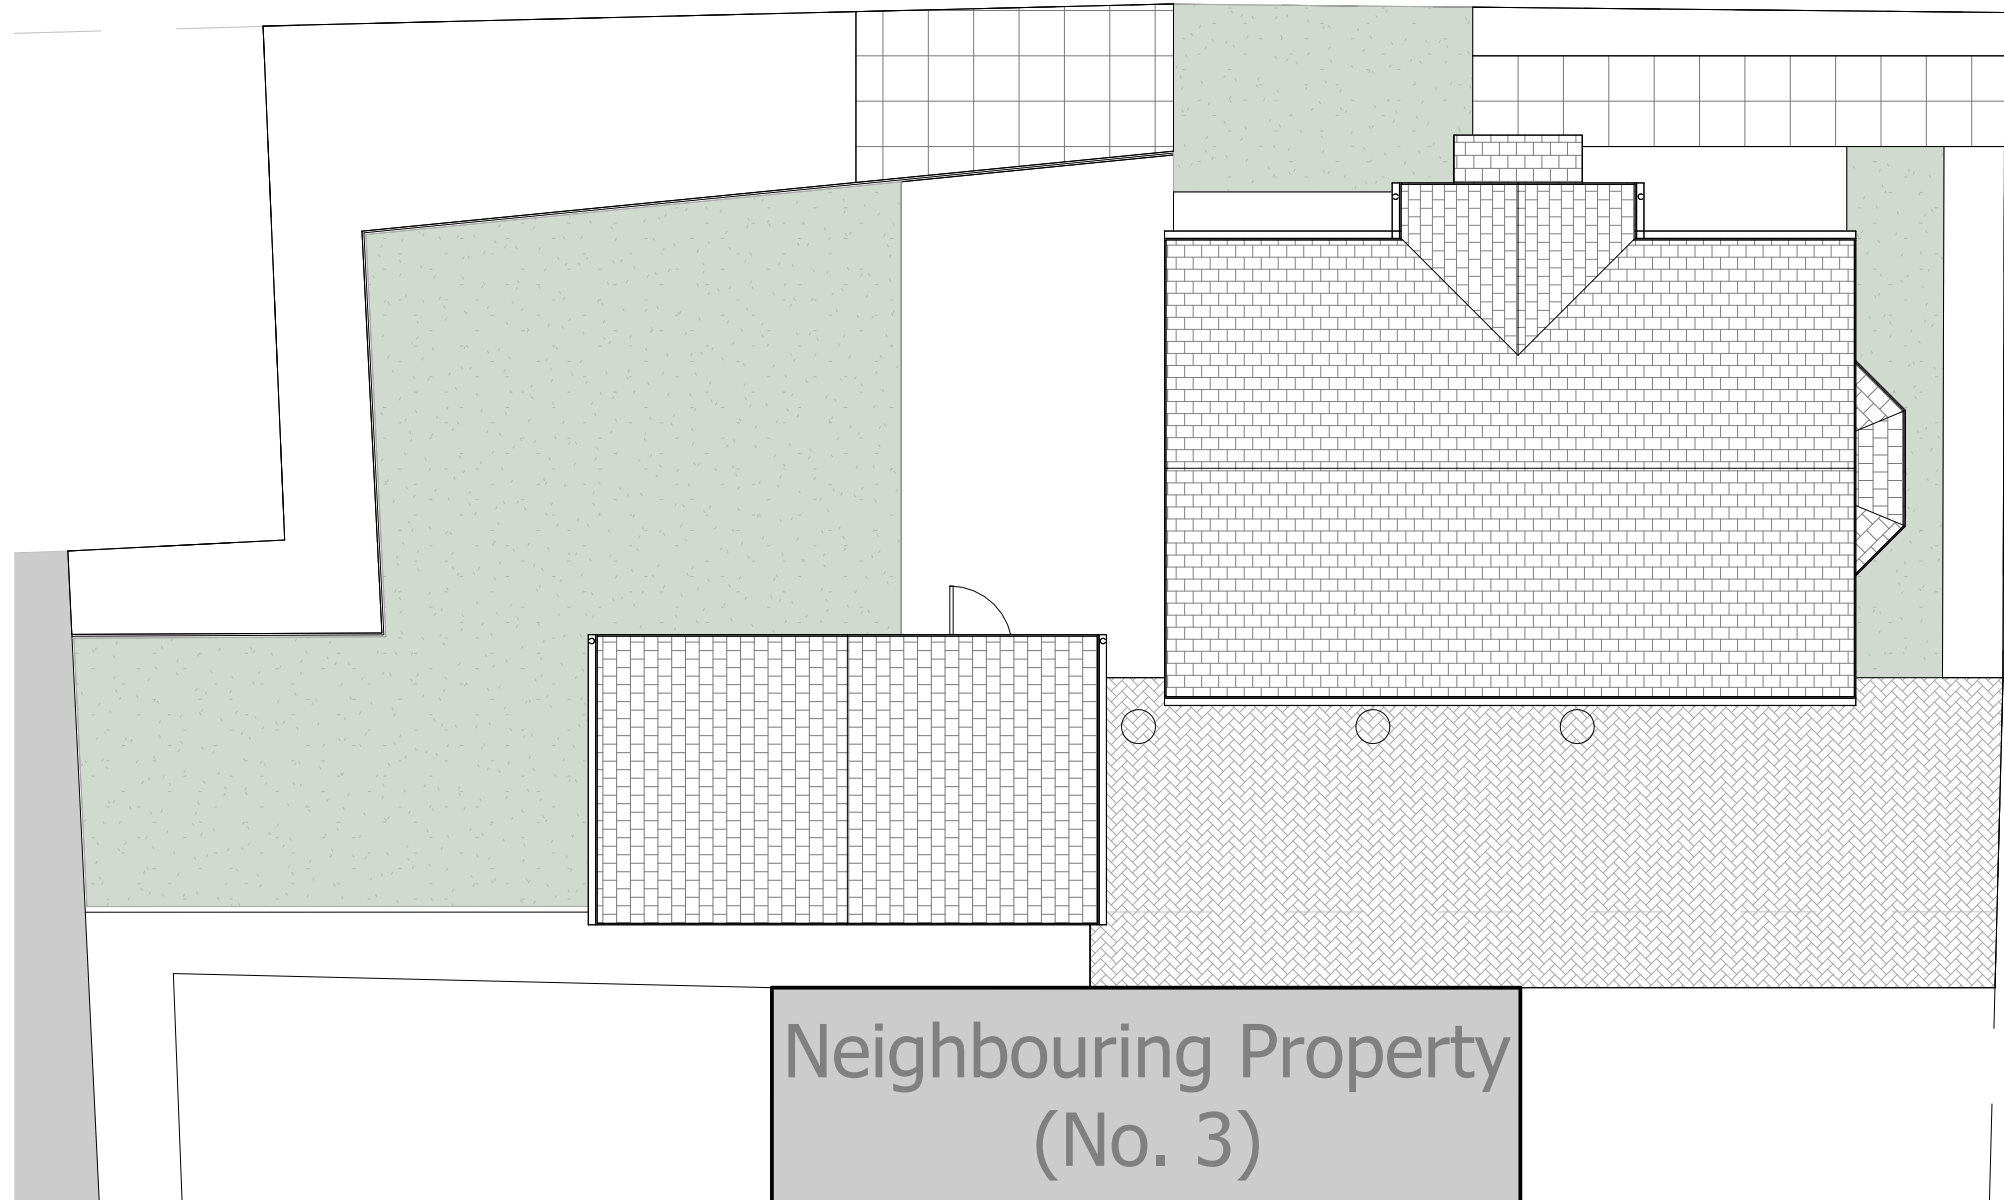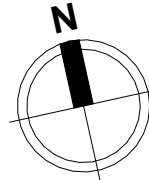

Existing Ground Floor

1 : 50

