



ELEVATIONS AS EXISTING

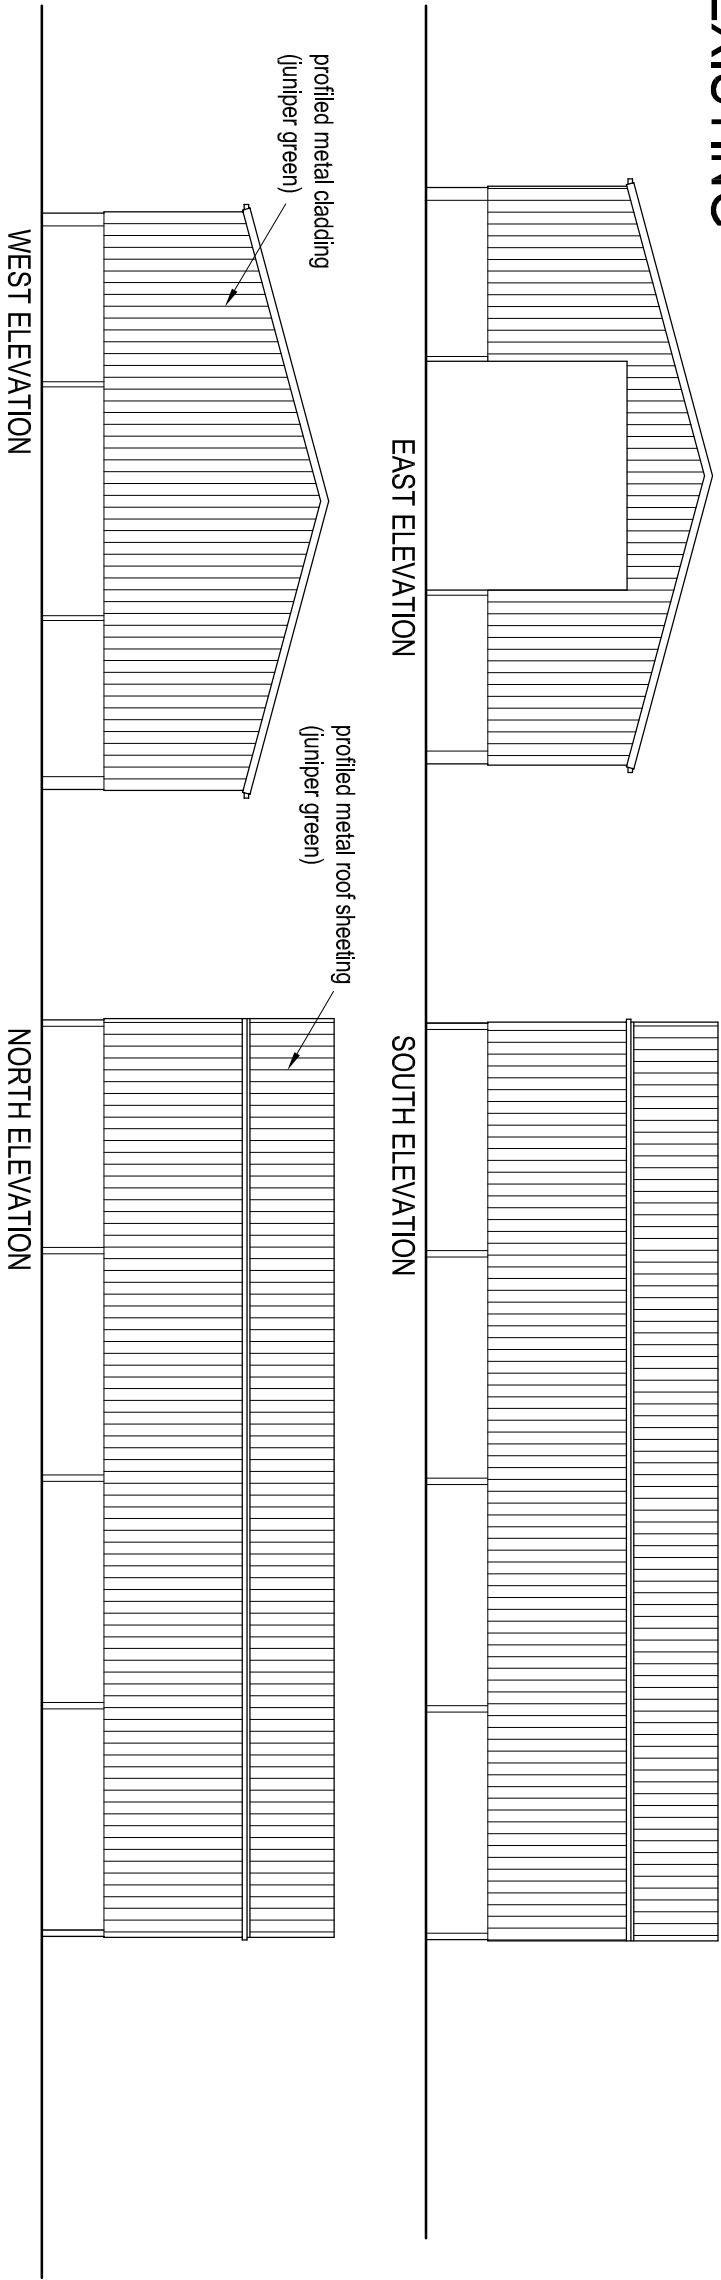


ELEVATIONS AS PROPOSED

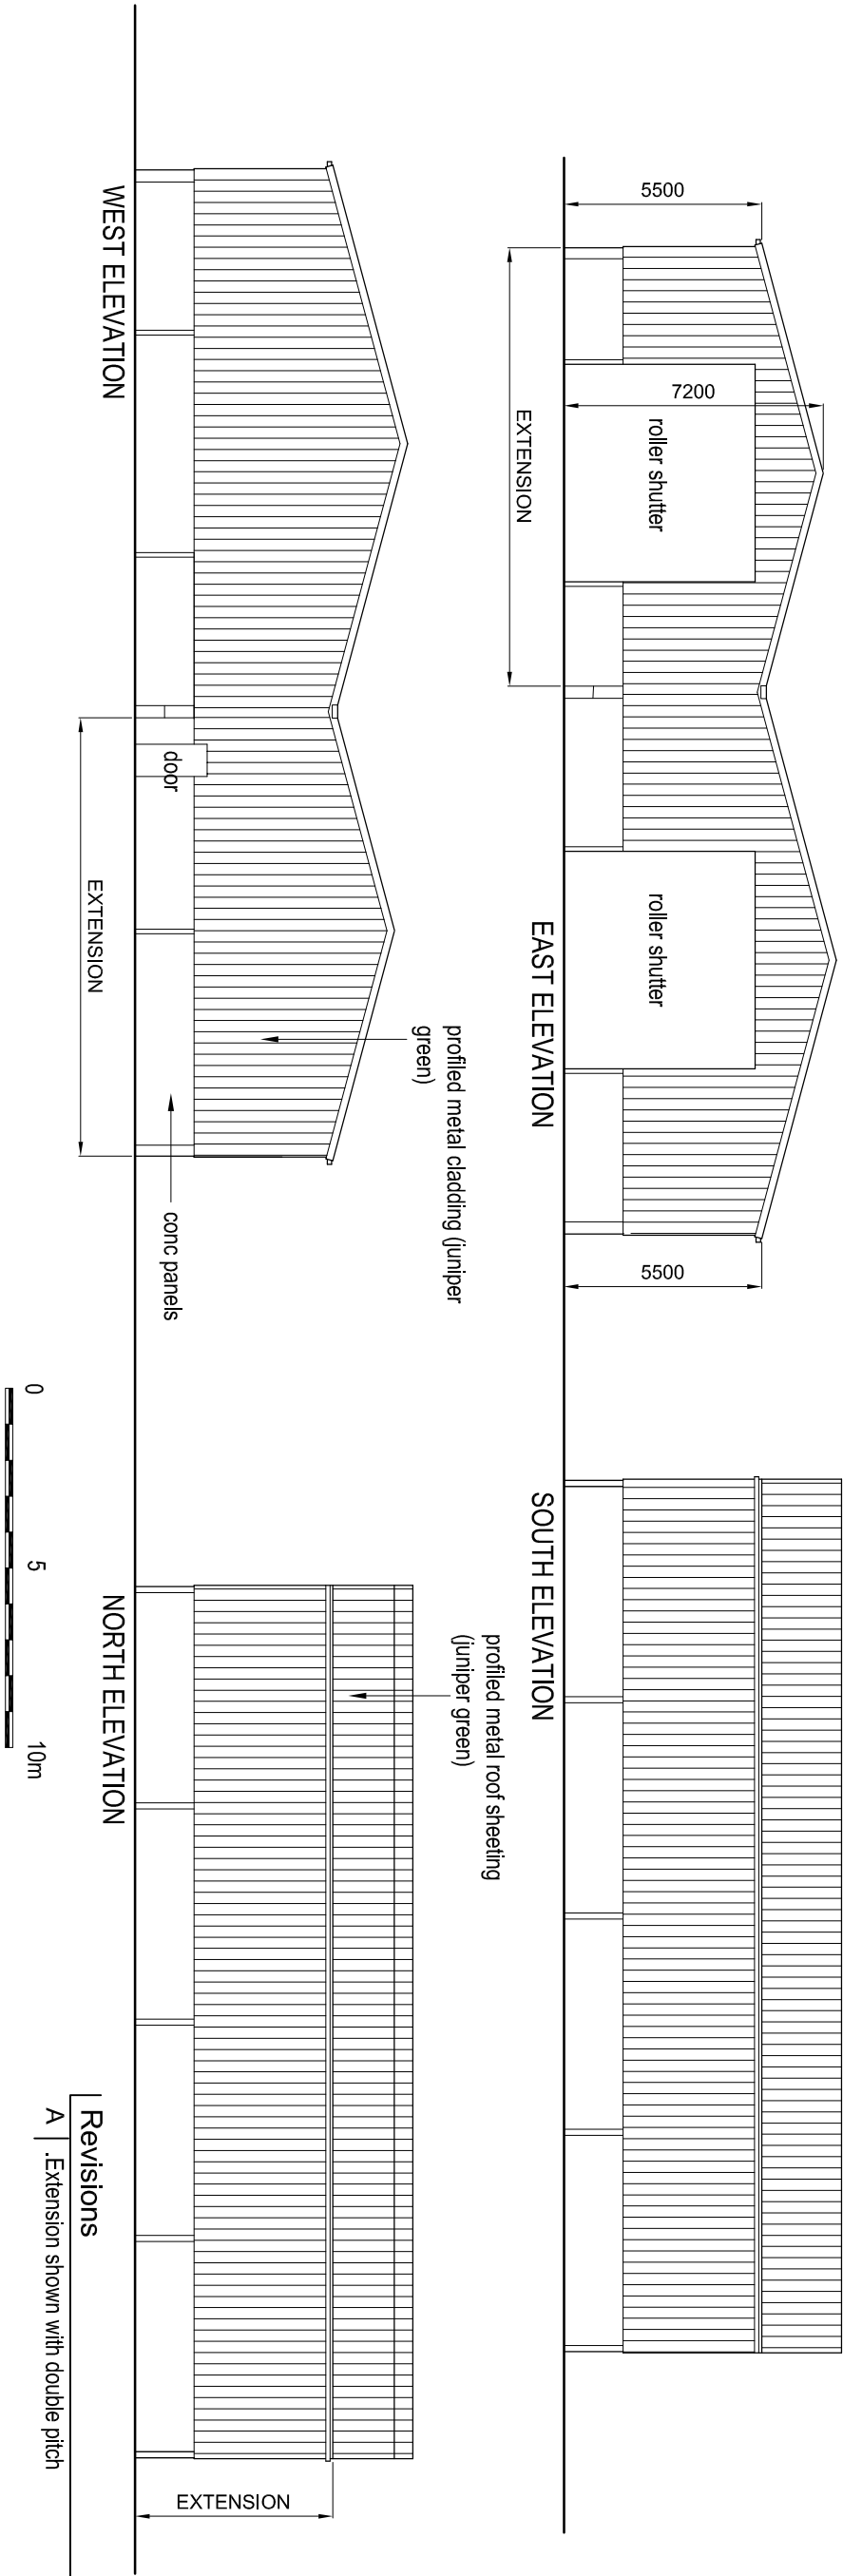

| Revisions |                                   |          |
|-----------|-----------------------------------|----------|
| A         | Extension shown with double pitch | 30.07.25 |

|                                                                                        |                     |                            |           |
|----------------------------------------------------------------------------------------|---------------------|----------------------------|-----------|
| job<br>Heaton House Farm, Rushton Spencer<br>Proposed Extensions to Agricultural Sheds |                     | title<br>Barn 1 Elevations |           |
| date<br>29.07.25                                                                       | scale<br>1/200 @ A3 | dwg. no.<br>HHF-HS2-03 A   | rev.<br>A |

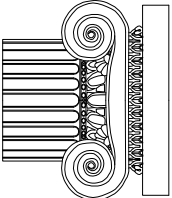

**Ian Ankers architecture**  
Building and Design Consultants  
Ryecroft Farm, Rushton Spencer, Macclesfield, SK11 0RP  
t 01260 546944  
e ian@ianankers.co.uk  
w www.ianankers.co.uk