





BARN 2: ELEVATIONS AS EXISTING

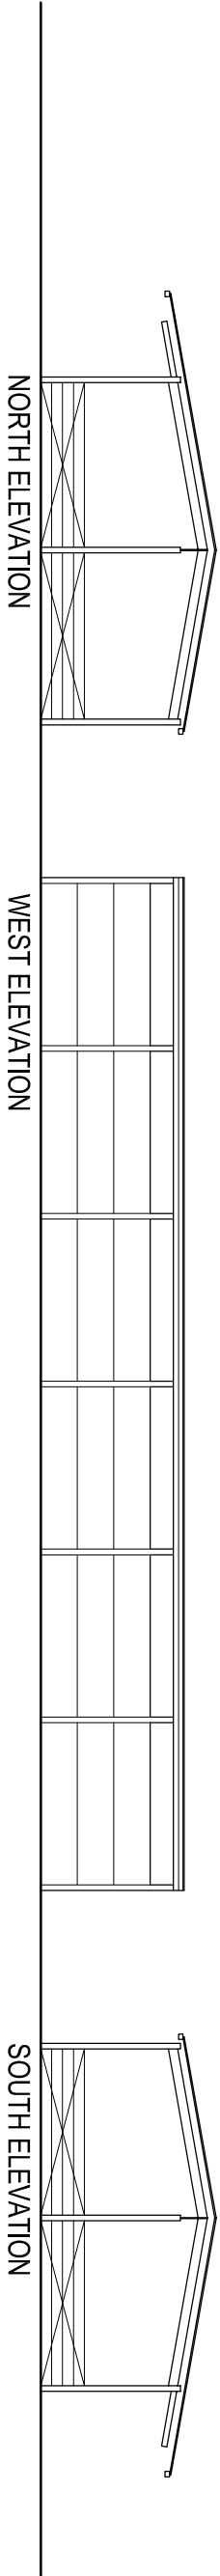

BARN 2: ELEVATIONS AS PROPOSED

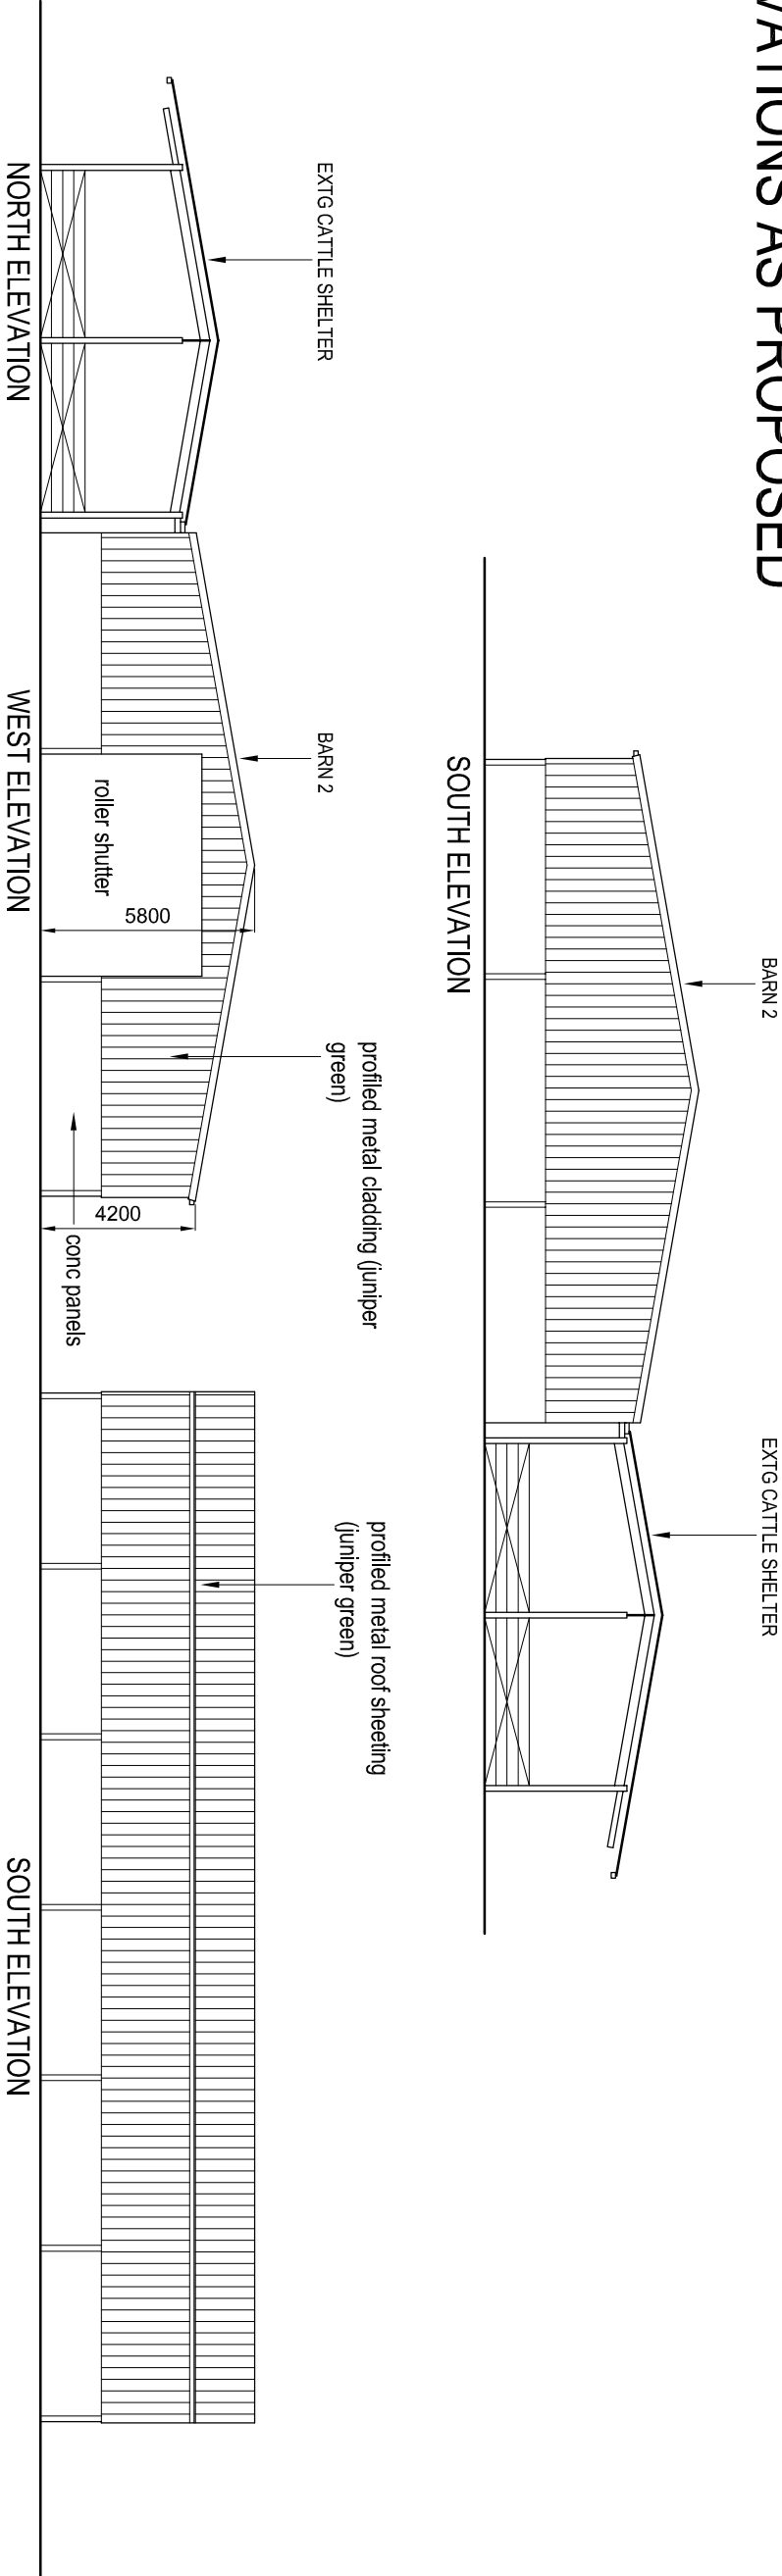

TOILET BLOCK

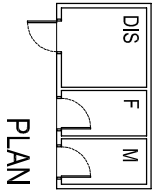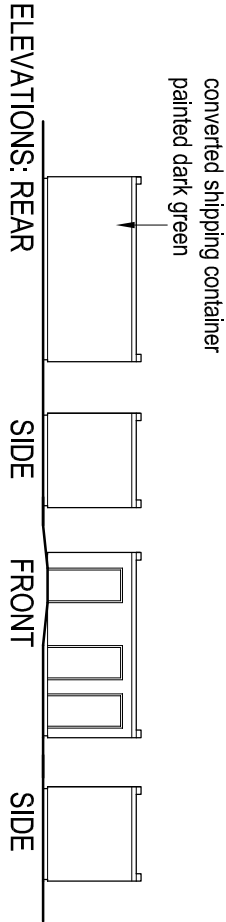

job		Heaton House Farm, Rushton Spencer Proposed Extensions to Agricultural Sheds	
title		Barn 2 Elevations & Toilet Block	
date	scale	dwg. no.	rev.
29.07.25	1/200 @ A3	HHF-HS2-04	.

Ian Ankers architecture
Building and Design Consultants
Ryecroft Farm, Rushton Spencer, Macclesfield, SK11 0RP
t 01260 546944
e ian@ianankers.co.uk
w www.ianankers.co.uk