




House Type A
Plots 2, 6, 14 & 29 [AS]
Plots 5 & 15 [OP]

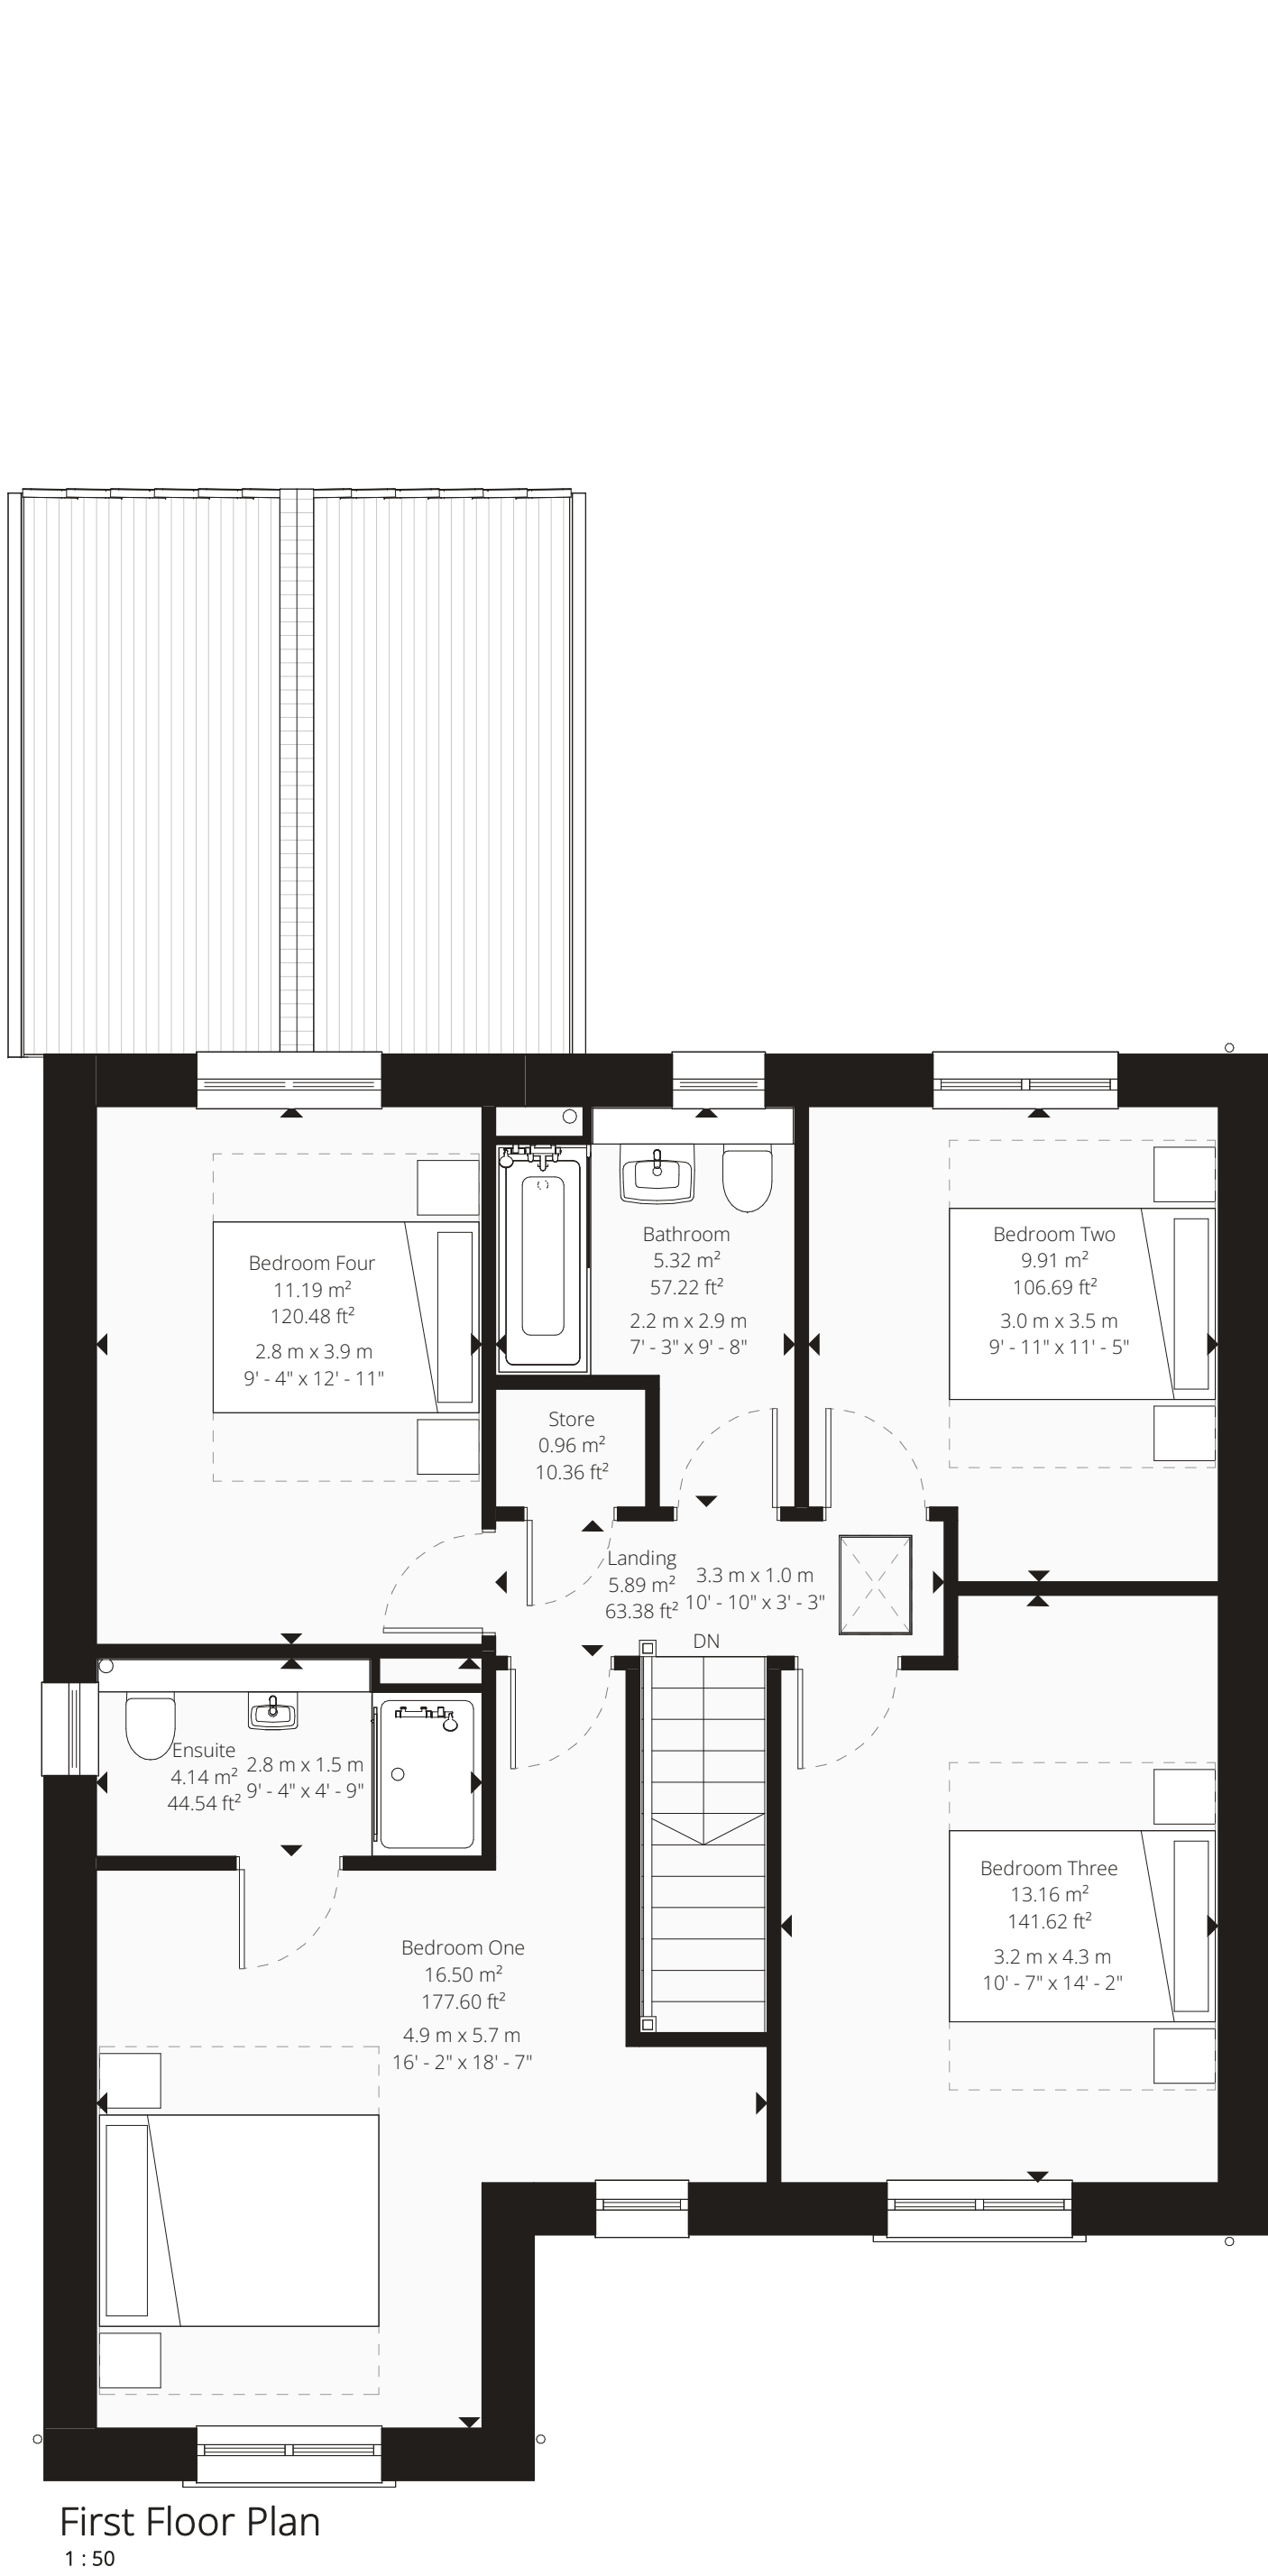

0m0.5m1.5m2.5m

Scale = 1 : 50

0m1m2m5m

Scale = 1 : 100

Build Area Schedule			
Ground Floor	83.18 m ²	895.32 ft ²	
First Floor	71.04 m ²	764.65 ft ²	
	154.22 m ²	1659.97 ft ²	

Planning Notes

Solar Panels (PV)

The orientation and roof face(s) of PV panels may vary by plot and house type, as it is dependent on achieving optimum energy generation. The final orientation and specific roof faces used (which may be one or multiple) will be confirmed after a plot-specific SAP assessment is completed.

Furthermore, the final layout and number of panels will be determined by the PV installer's design. This design will ensure that the minimum kilowatt-peak (kWp) established by the SAP assessment is achieved.

EV Charge Points

The position of any EV charge point is indicative only. Its final placement will be confirmed to suit the parking configuration of your plot.

Glazing Key

[OB]

Obscured Glazing

[LM]
[TG]

Toughened / Laminated Glazing

[LM/OB]
[TG/OB]

Toughened / Laminated & Obscured Glazing

E 20/06/2025 Minor Amendment

D 18/06/2025 Various Amendments as per Client Comments

C 23/06/2025 Issued for Client Comment

B 11/06/2025 Minor Amendments

A 10/06/2025 First Issue

Rev. Date:

Notes:

DRAWING NUMBER

J1270-A-PL200

ISSUE

E

DRAWING TITLE

Proposed Plans & Elevations

PROJECT

House Type A

CLIENT

Daisy Bank Farm, Tean

CLIENT

Salboy Ltd.

JOB NUMBER

11270

DATE

Jun '25

SCALE

As Indicated

SIZE

A1

INFORMATION

MANOR

ARCHITECTURE

Manor Architecture Ltd.

Booths Hall, Gosport Park,

Chorlton Rd, Chorlton, M416 6GS

Tel: 01565 740 520

Email: info@manorarchitecture.co.uk

Web: www.manorarchitecture.co.uk

CIAI

QUALIFIED PRACTICE

This Drawing Remains The Copyright Of Manor Architecture Ltd. It Must Not Be Copied Or Reproduced Without Written Consent.

All Building Data Dimensions And Areas Provided Only As A Guide And Not To Scale From The Drawing. Values Based On The Drawing. No Allowance Should Be Made To Scale From The Drawing.

Manor Architecture Ltd. Accepts No Liability For The Accuracy Of The Information Provided In This Drawing. It Is Not To Be Used For Construction Without The Written Consent Of Manor Architecture Ltd. Immediately. All Contractors Must Sign The Draw And Are Fully Responsible For Taking And Checking All Dimensions Before Starting Work. No Work Shall Be Done Without The Written Consent.

This Drawing Must Not Be Used On Site Unless Issued For Construction.