




Elevation EXD1

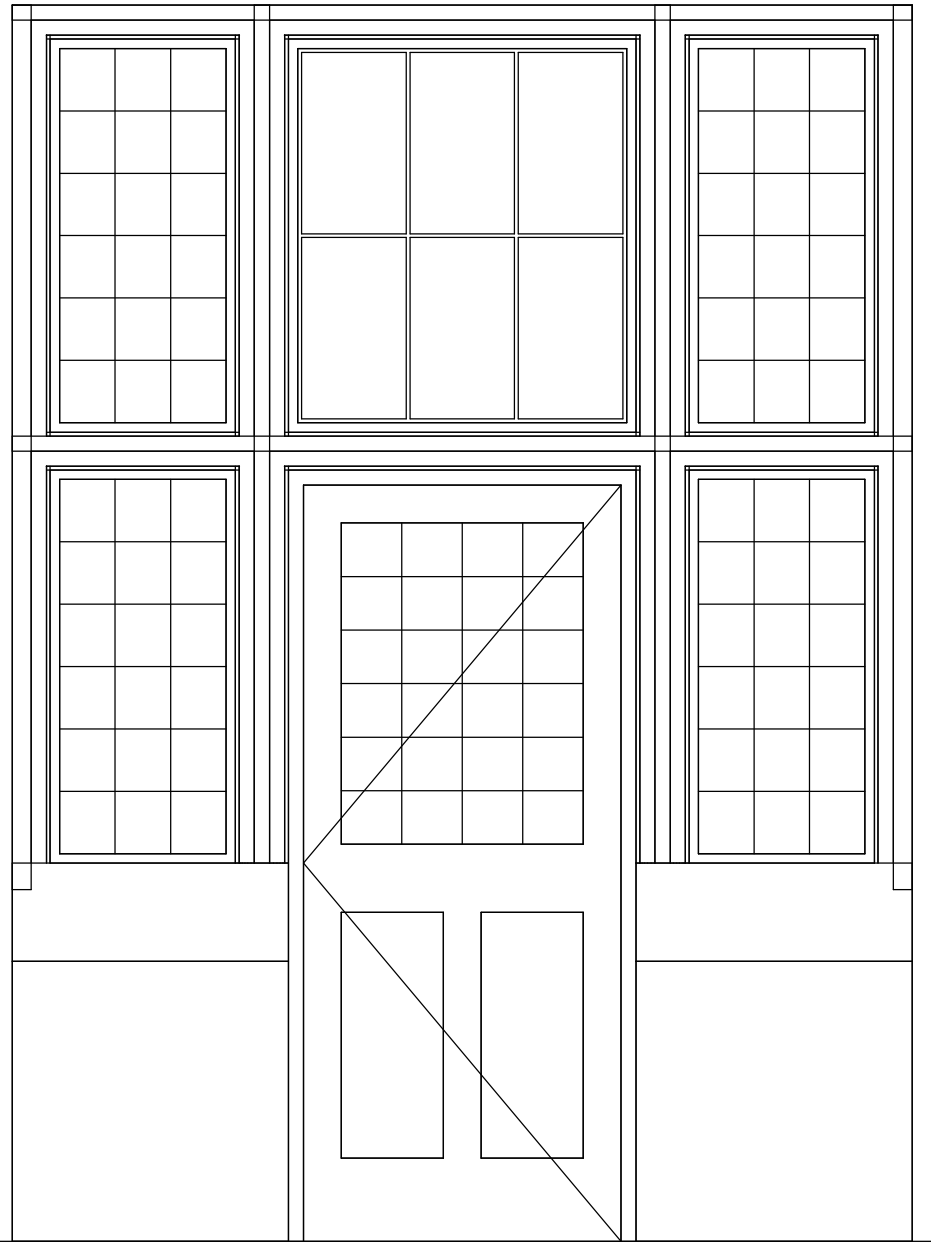


Plan EXD1

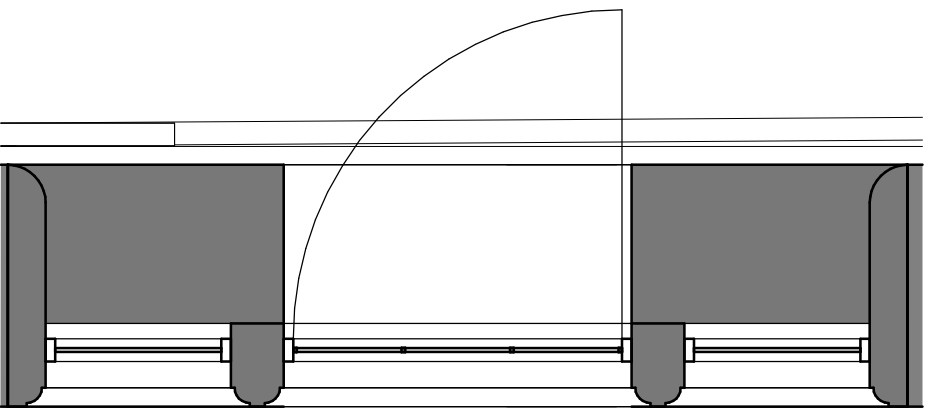


Elevation EXD2

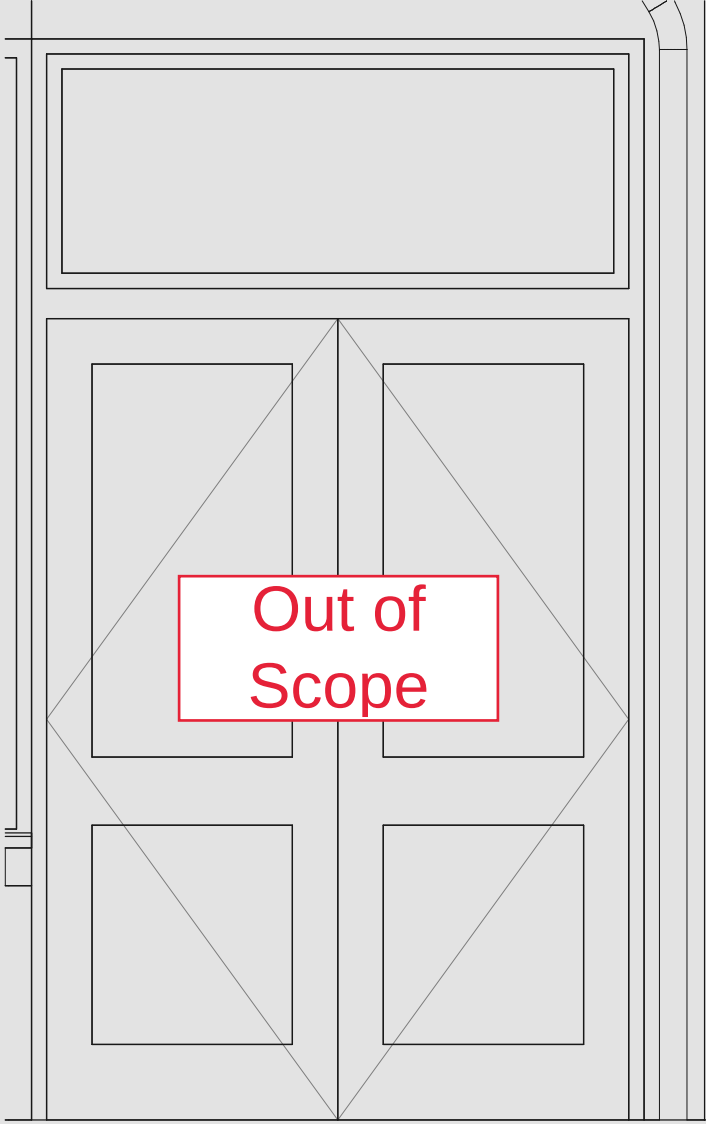


Plan EXD2

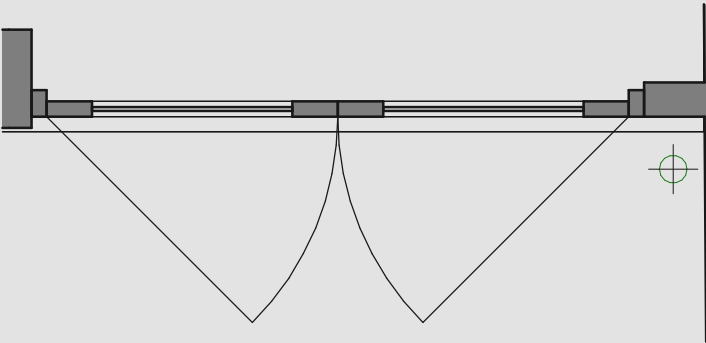

Elevation EXD3

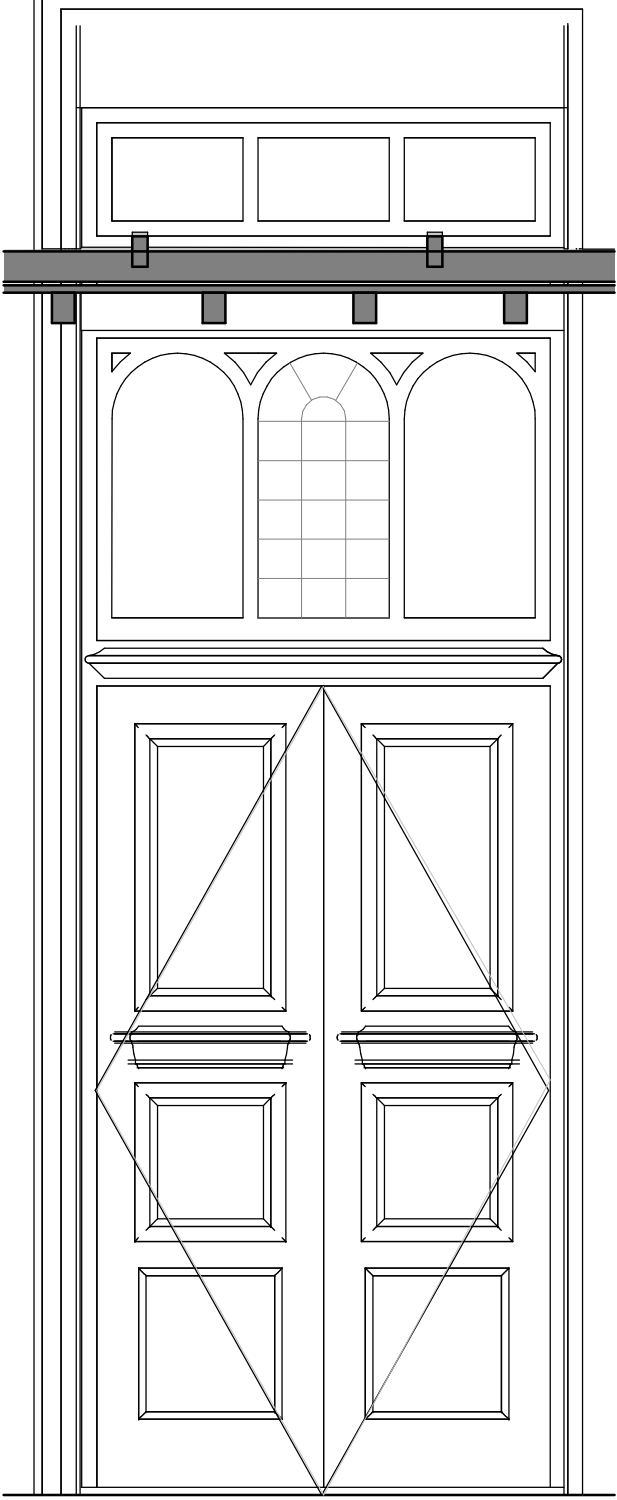


Plan EXD3

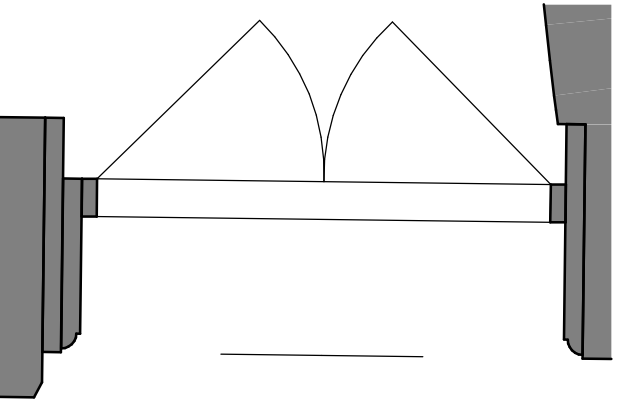

| External door schedule |                   |                 |                    |         |                                                    |   |
|------------------------|-------------------|-----------------|--------------------|---------|----------------------------------------------------|---|
| Door number            | From Room: Number | From Room: Name | Structural Opening |         | Description                                        | Comments   |
|                        |                   |                 | Width              | Height  |                                                    |   |
| EXD1                   | B0018             | Studio          | 2380.00            | 3270.00 | Single leaf timber panelled door with leaded light | Brick lower with stone mullioned window surround                                                                    |
| EXD2                   | B0025             | Entrance Lobby  | 1620.00            | 2120.00 | Double leaf timber door with glazed panels         | Brick wall to left with brick dwarf wall and timber windows to the right                                            |
| EXD3                   | B0024             | Circulation     | 1380.00            | 2140.00 | Double leaf timber panelled door                   | Brick wall with stone detailing surround                                                                            |
| EXD4                   |                   |                 | 1140.00            | 2640.00 | Single leaf timber louvred timber door             | Brick wall with stone detailing, louvred timber louvred vent above door                                             |
| EXD5                   | B0012             | Circulation     | 1000.00            | 2000.00 | Single leaf timber panelled door                   | Brick wall with rustications at higher level, square leaded light above door, Disabled access button and letter box |
| EXD6                   |                   |                 | 1000.00            | 2000.00 | Single leaf timber door                            | Brick wall with concrete to head                                                                                    |
| EXD7                   |                   |                 | 1000.00            | 2000.00 | Single leaf timber door                            | Brick wall with concrete to head                                                                                    |
| EXD8                   | G0010             | Lobby           | 1610.00            | 2770.00 | Arched double leaf timber panelled door            | Arched timber frame in stone surround, Main fire exit                                                               |

Elevation EXD8

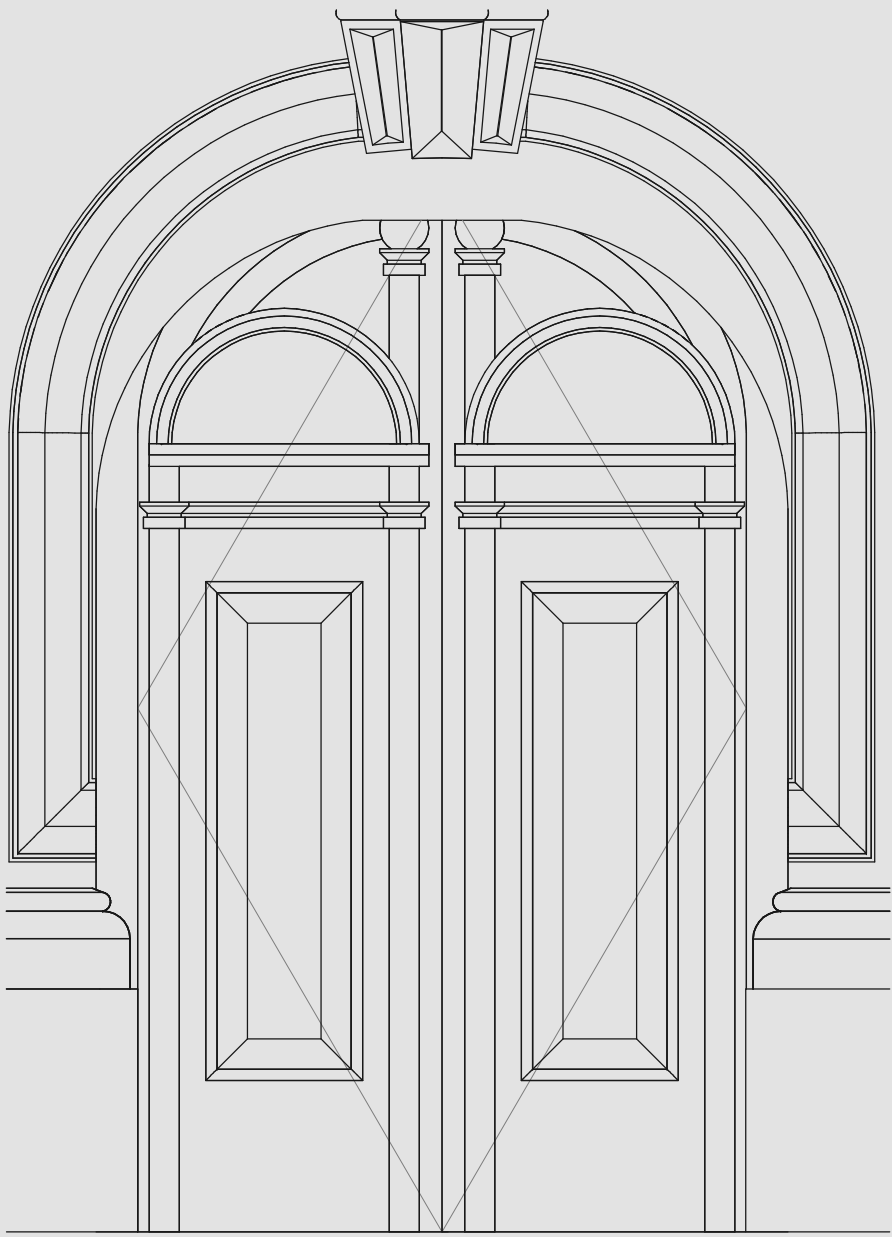

Plan EXD8

