



Elevation GW18

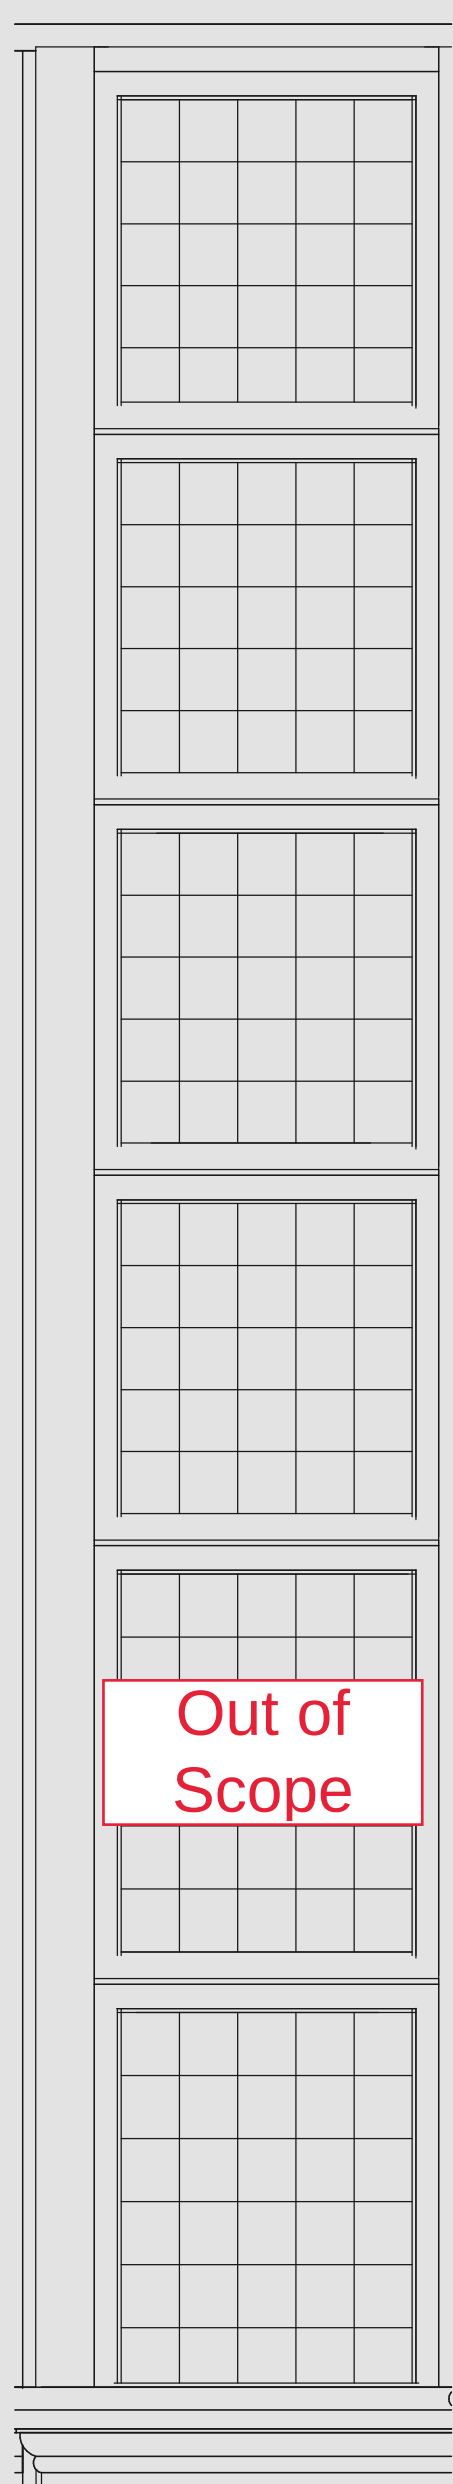


Out of Scope

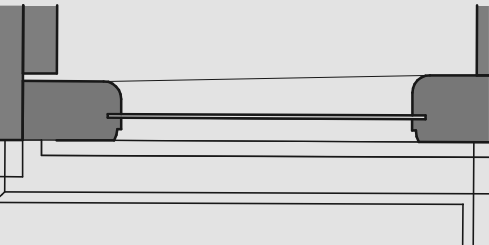


Plan GW18


Elevation GW10

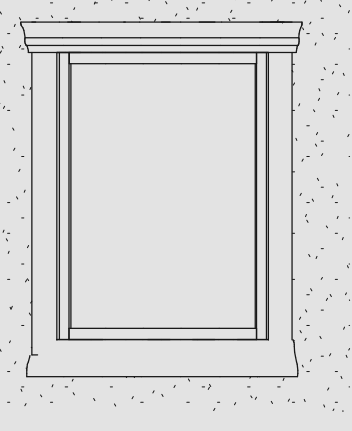

Plan GW10


Elevation GW17

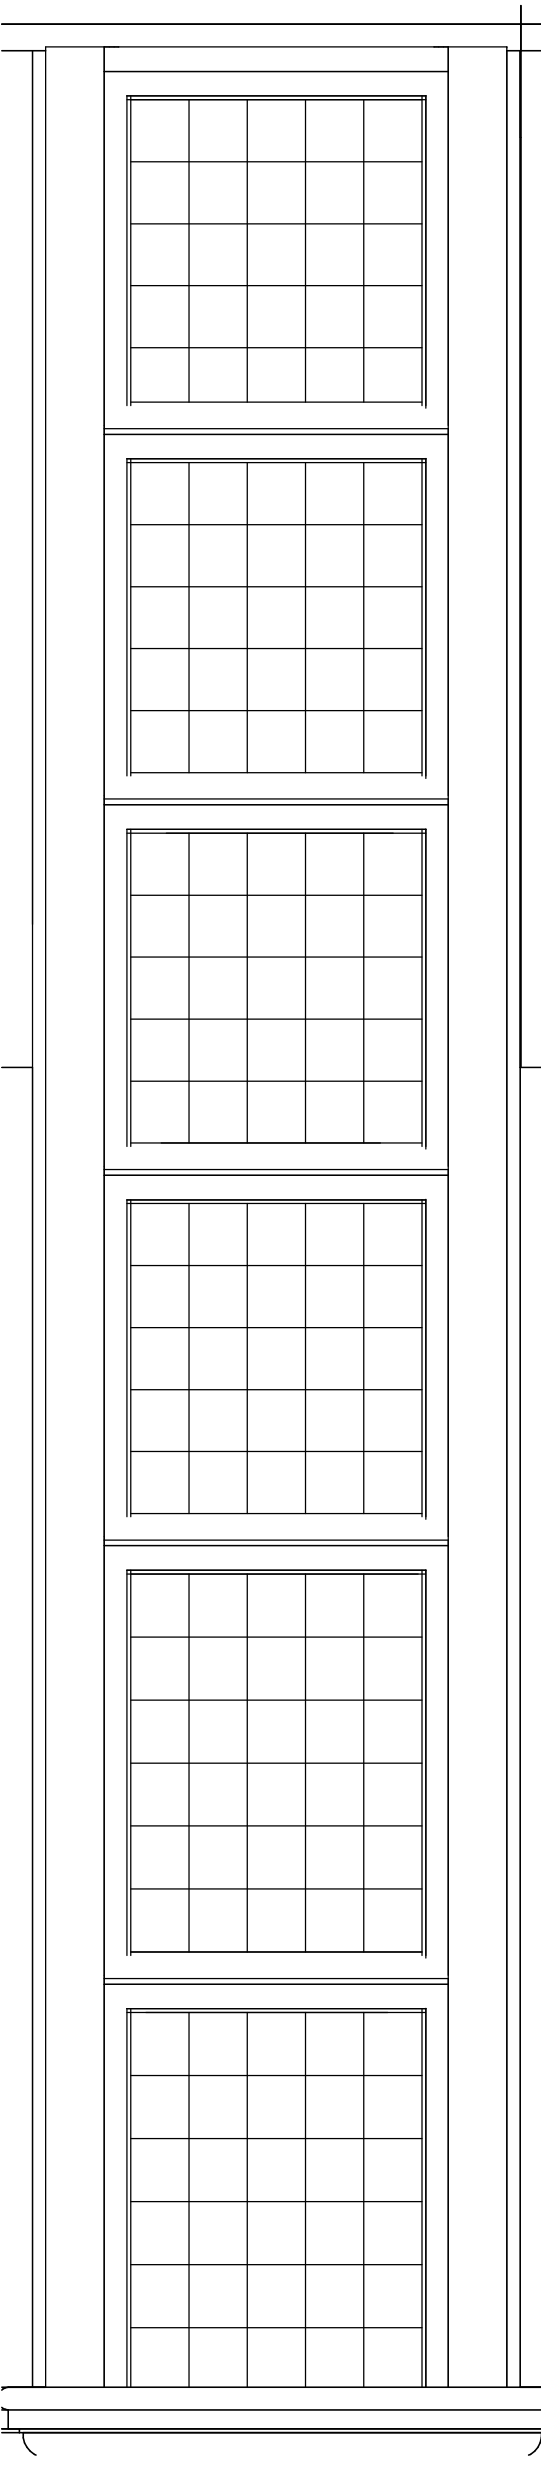


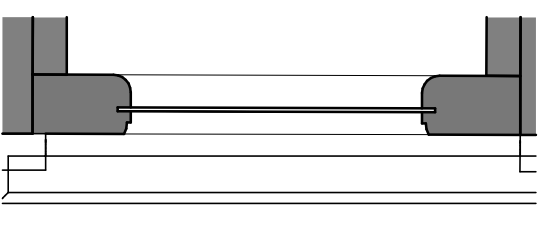

Plan GW17


Elevation GW11

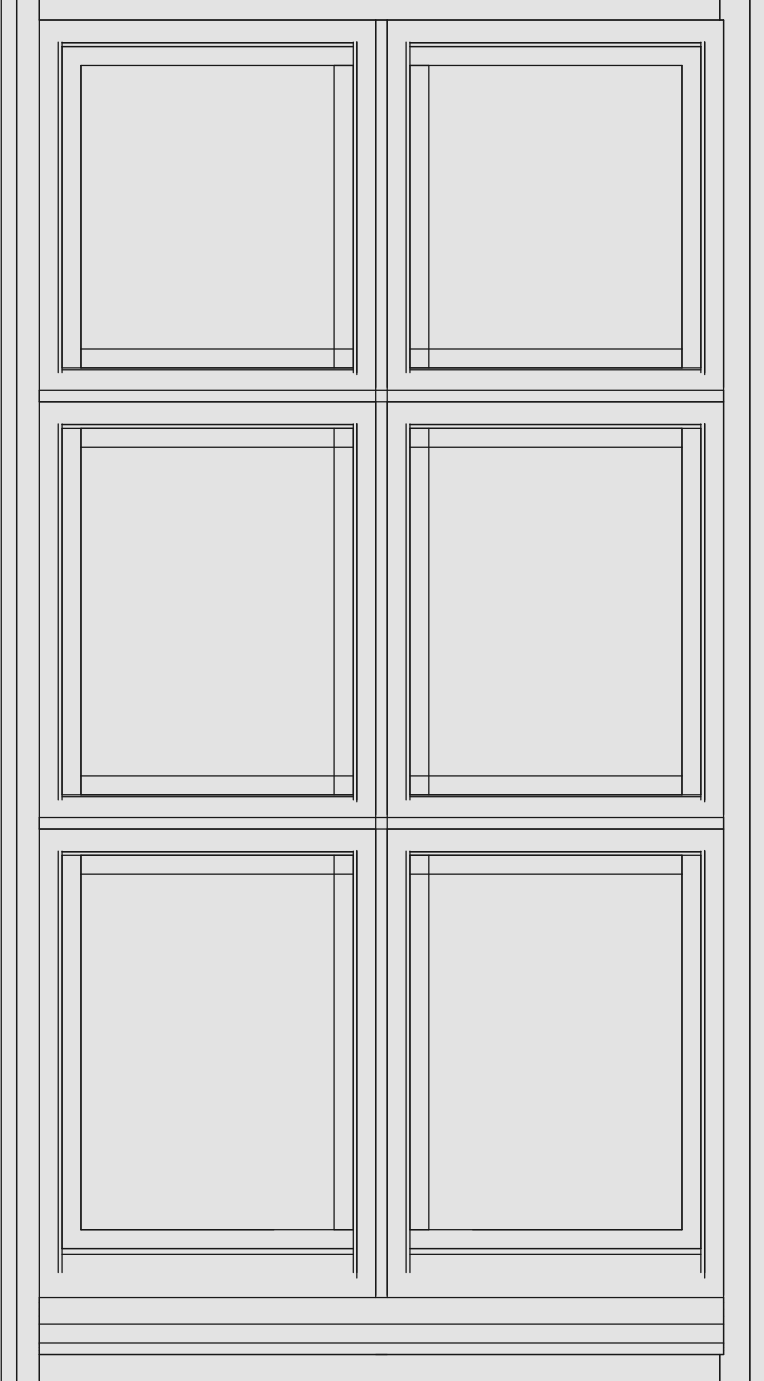

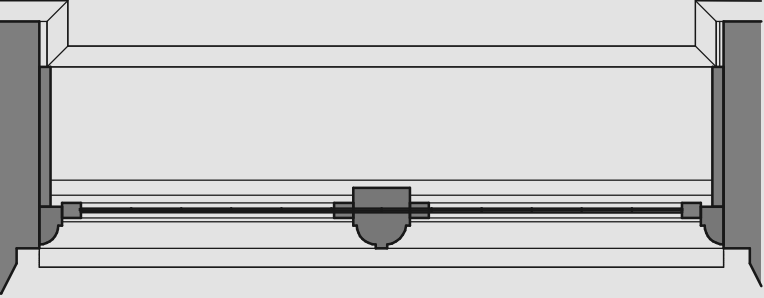


Plan GW11

Elevation GW9

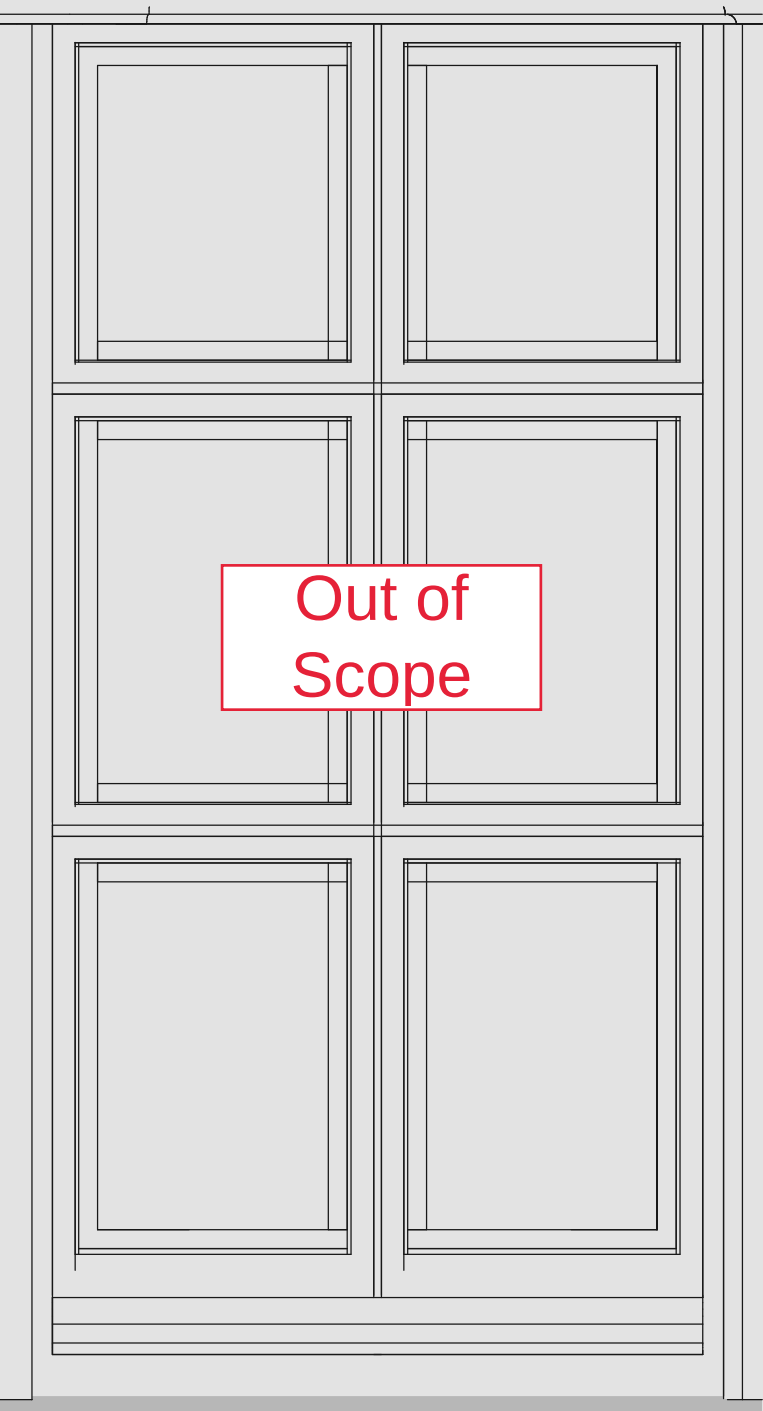



Out of Scope

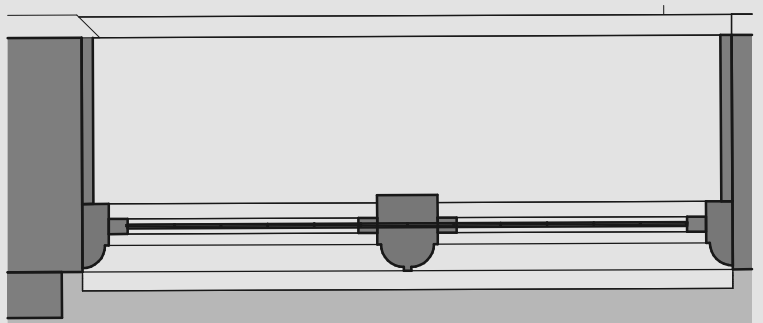

Plan GW9


Elevation GW08

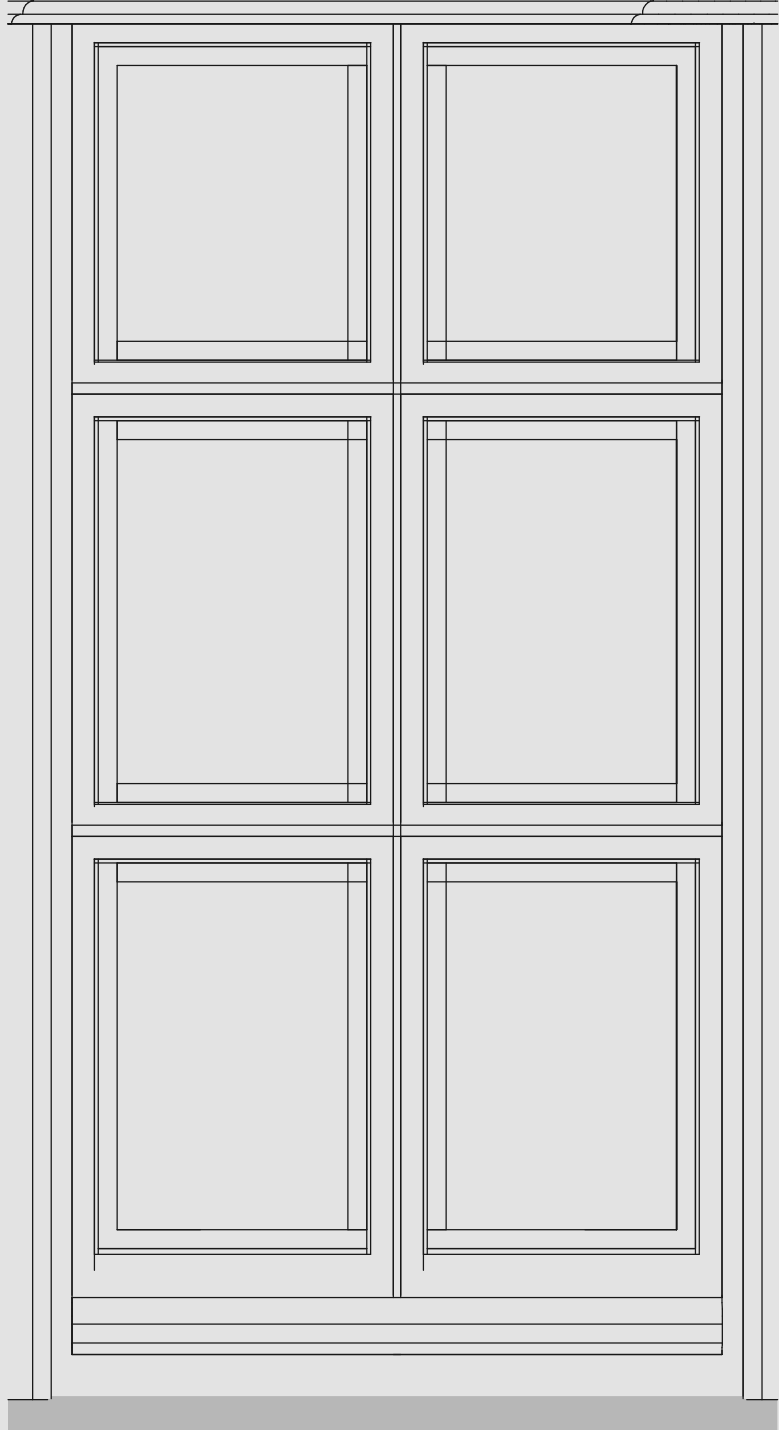


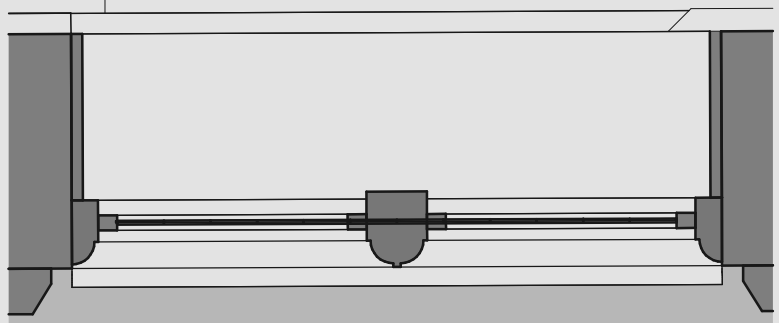

Plan GW8


Elevation GW07

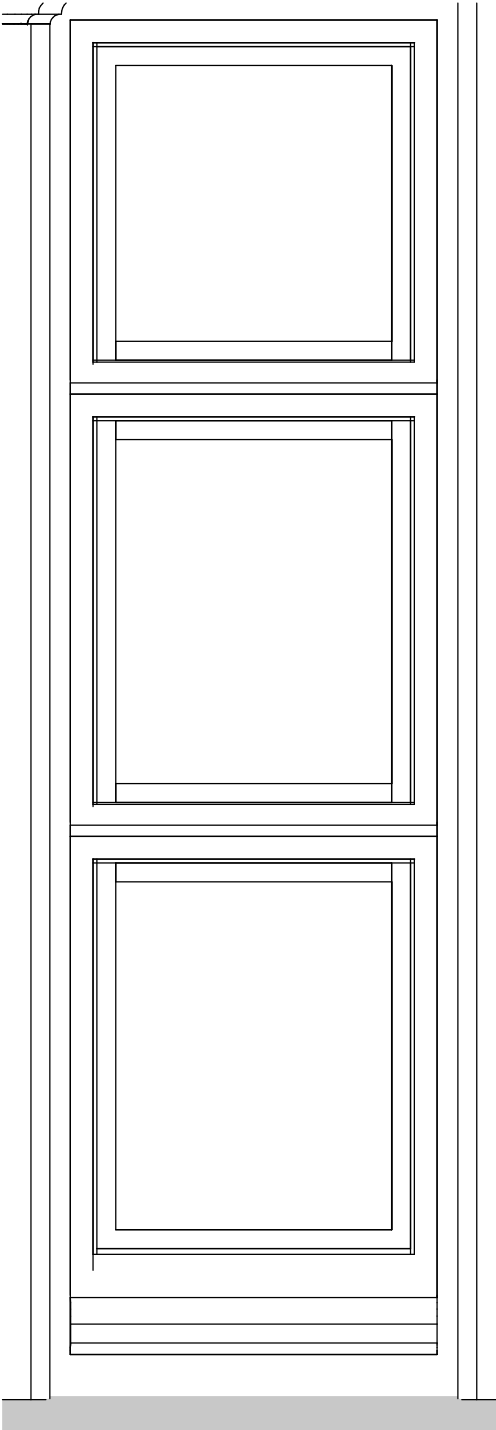

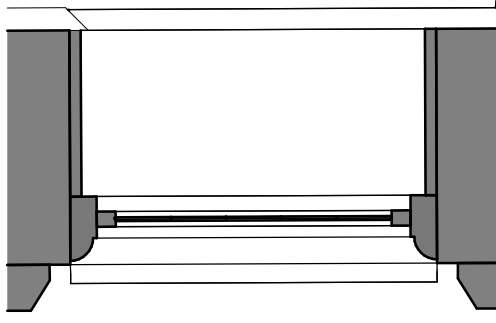


Plan GW7

Elevation GW06

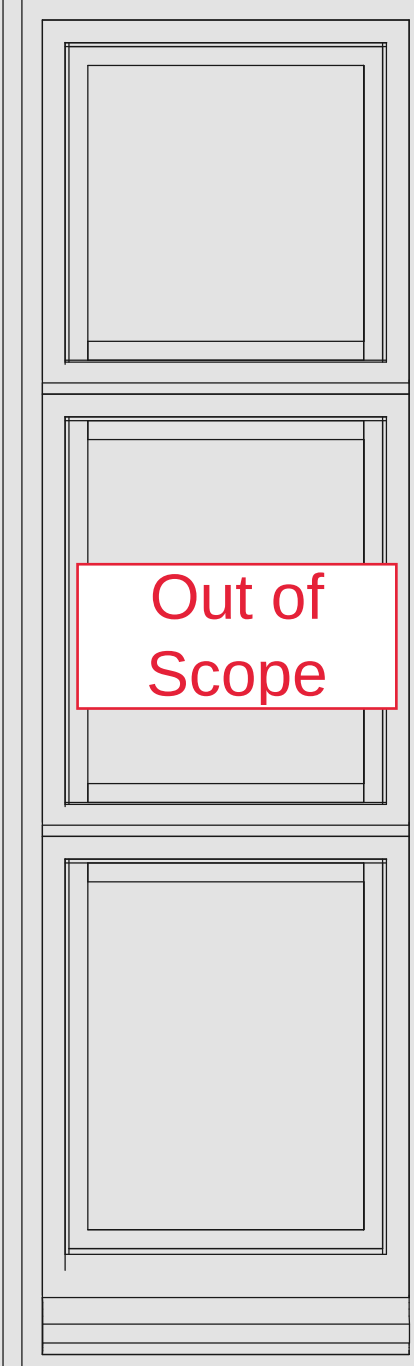



Out of Scope

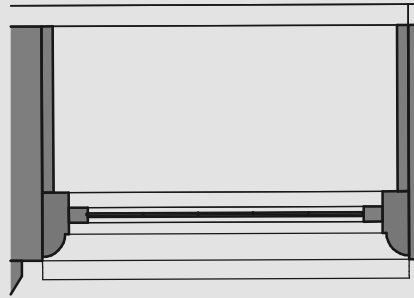

Plan GW6


Elevation GW4

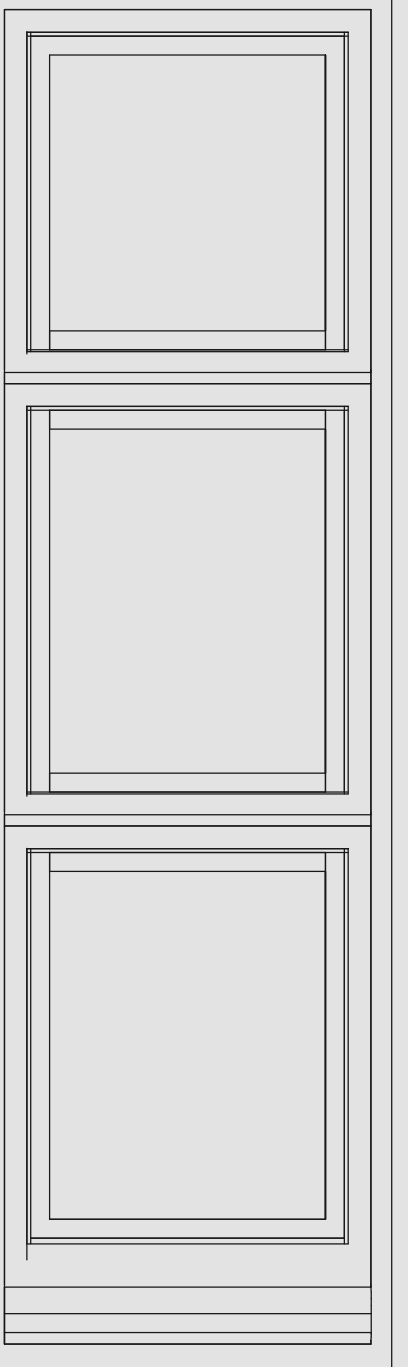


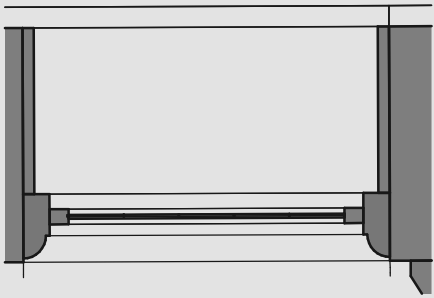

Plan GW4


Elevation GW5

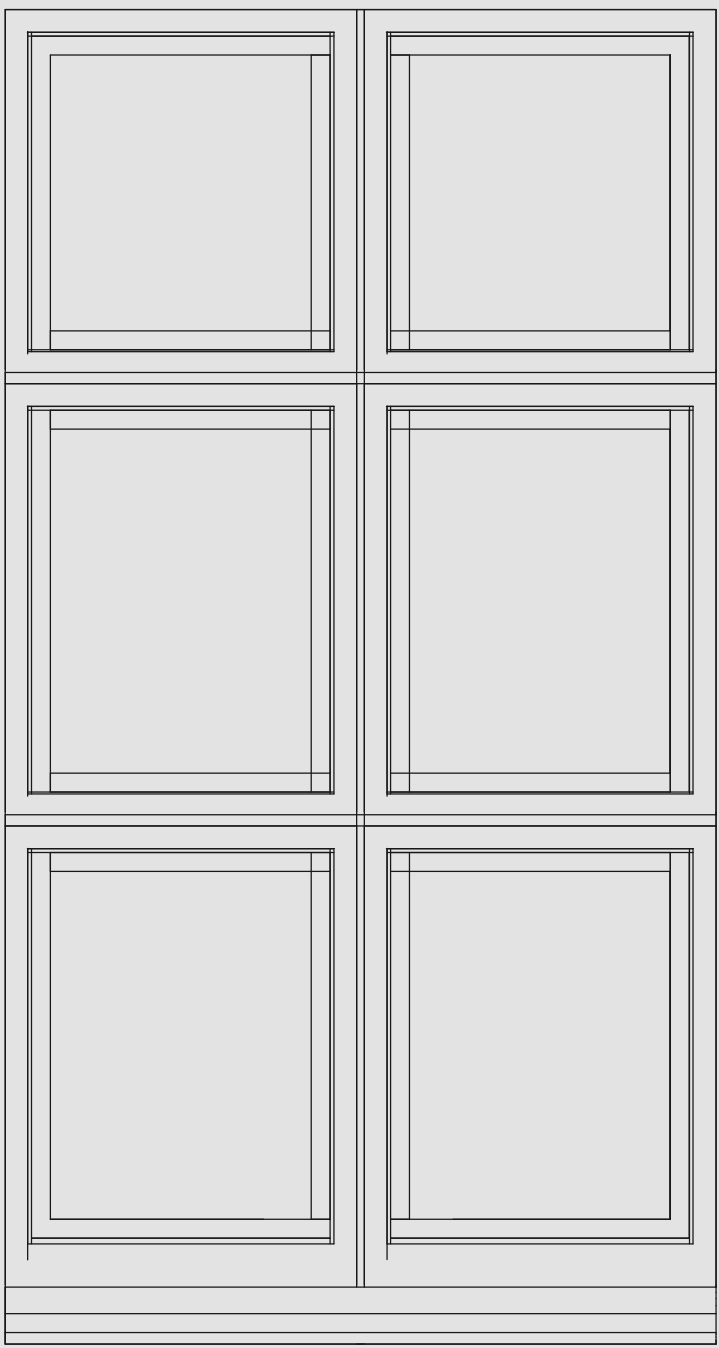

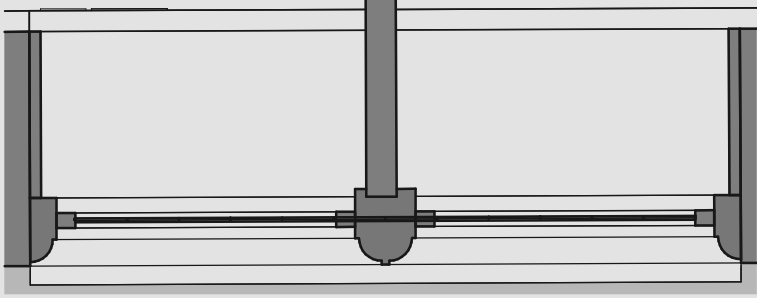


Plan GW5

Elevation GW3

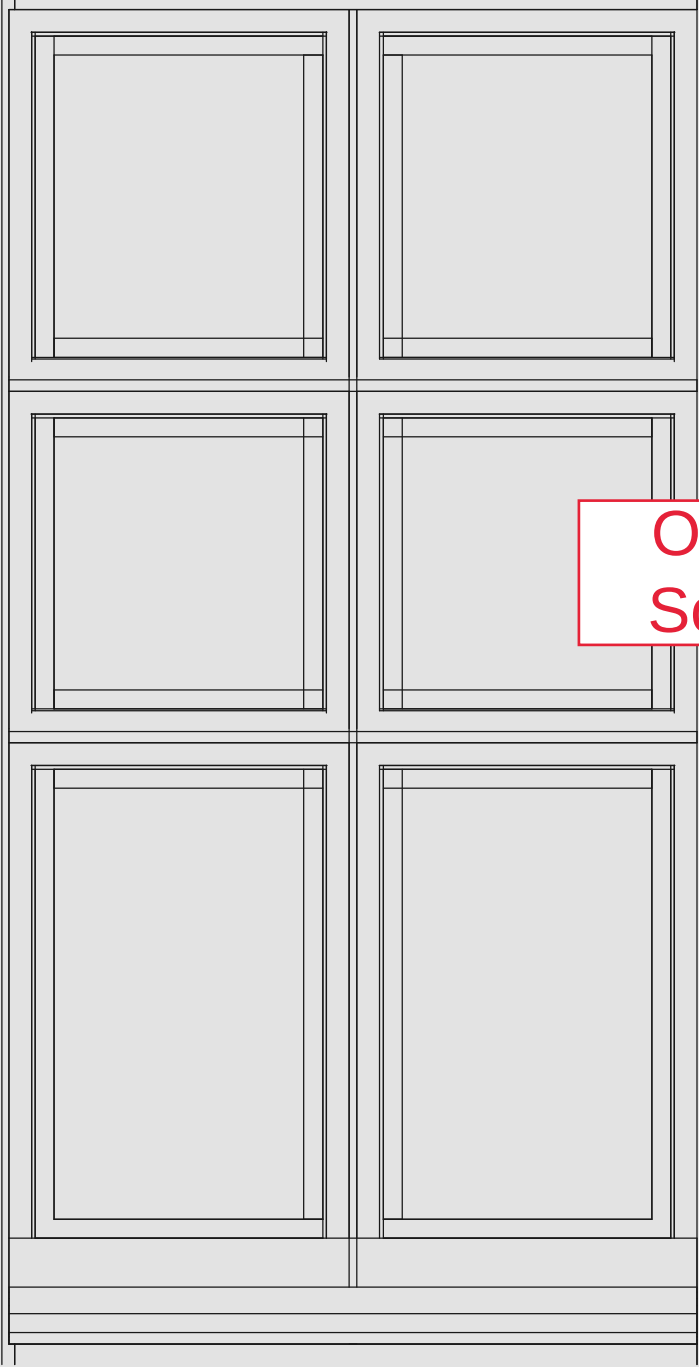



Out of Scope

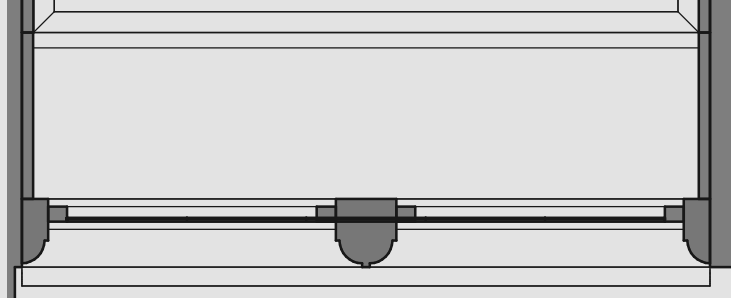

Plan GW3


Elevation GW2

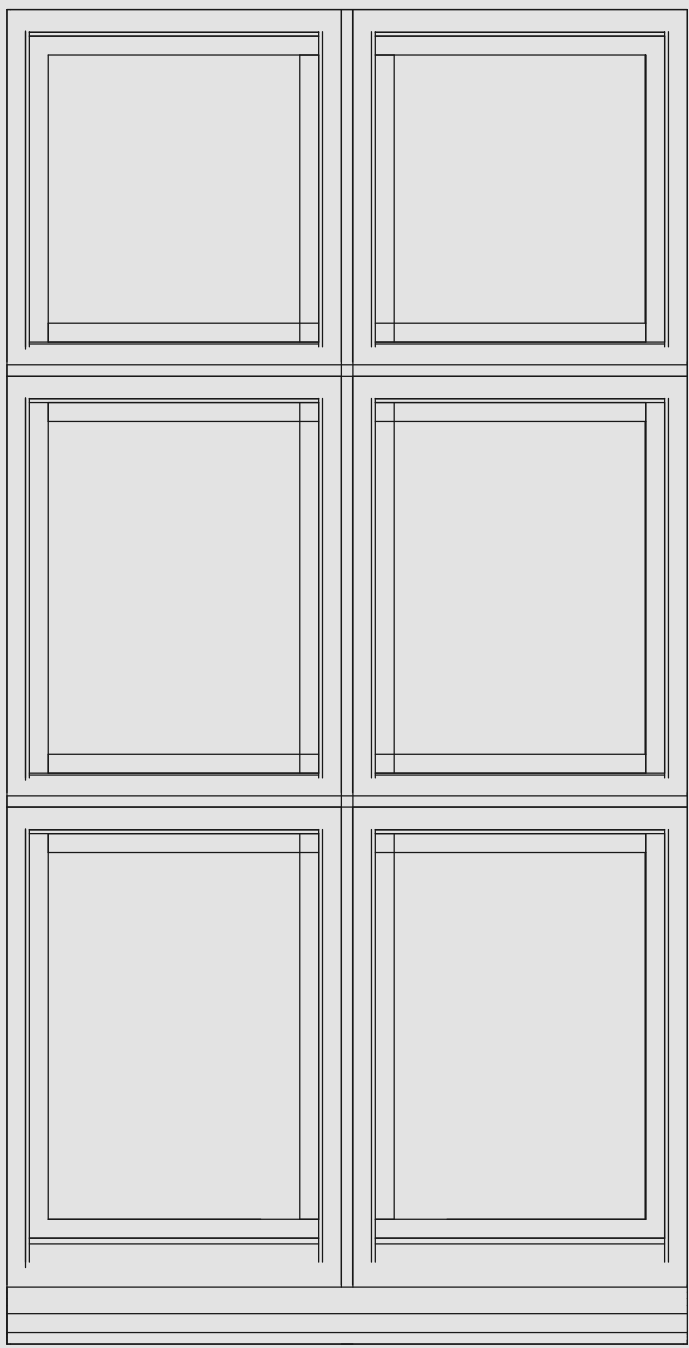


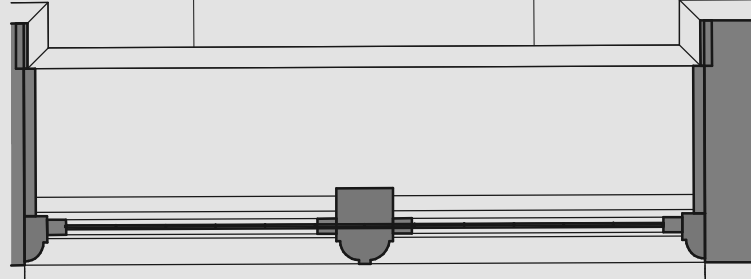


Plan GW2

Elevation GW1

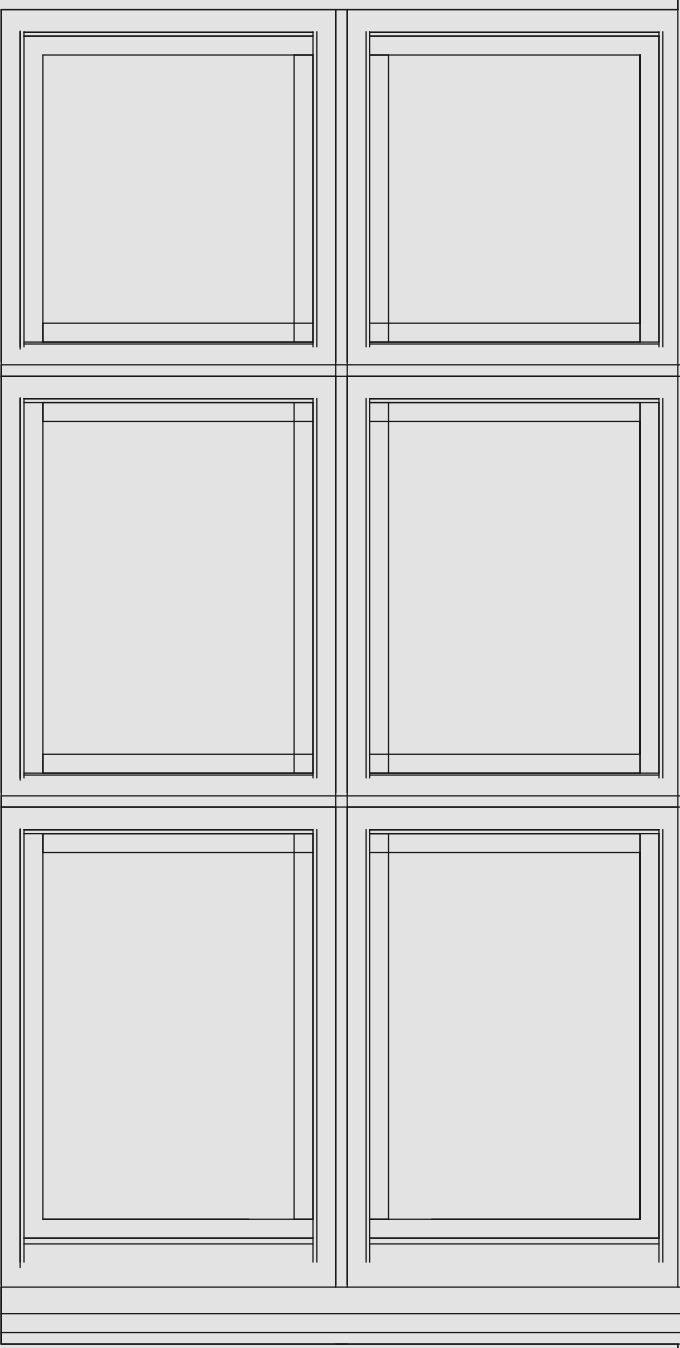

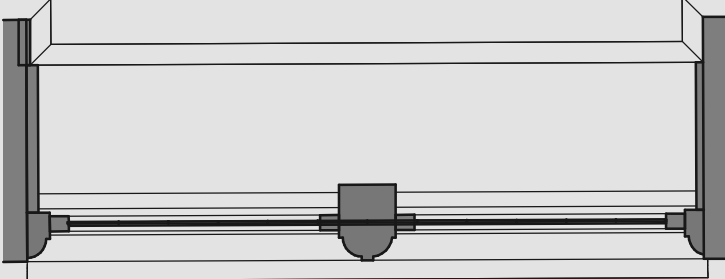


Plan GW1

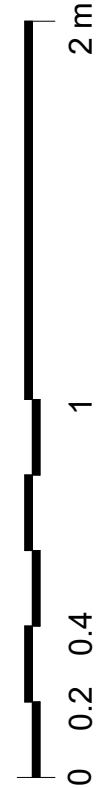

This line should measure 70mm when printed correctly
This drawing is the copyright of Roberts Limbrick Ltd and should not be reproduced in whole or in part or used in any manner whatsoever without their written permission.
Responsibility is not accepted for errors made by others in scaling from this drawing. Use only figured dimensions and report any discrepancies or omissions to the Architect immediately.

Rev	Date	By	Chk	Description
P01	21.05.25	ND	HK	First Issue
C01	19.09.2025	LE	HK	Issued for Planning

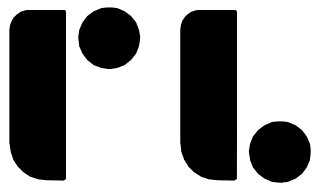

Roberts Limbrick
03333 405 500
mail@robertslimbrick.com
robertslimbrick.com
Registered Office England No. 06558029

Project Name
Nicholson Institute
Leek, Staffordshire

Client Name
Alliance Leisure

Drawing Title
Existing Window Elevations - GW 1
- 11 and GW 17 - 18

Scale 1 : 20 • A1	Project No. 11440												
Status A3	Purpose Of Issue Issued for Planning												
<table><tr><td>Project</td><td>Org</td><td>Vol</td><td>Level</td><td>Form</td><td>Role</td></tr><tr><td>NIB</td><td>• RL •</td><td>NI •</td><td>ZZ •</td><td>DR •</td><td>A</td></tr></table>	Project	Org	Vol	Level	Form	Role	NIB	• RL •	NI •	ZZ •	DR •	A	
Project	Org	Vol	Level	Form	Role								
NIB	• RL •	NI •	ZZ •	DR •	A								
Number 43242	Revision C01												