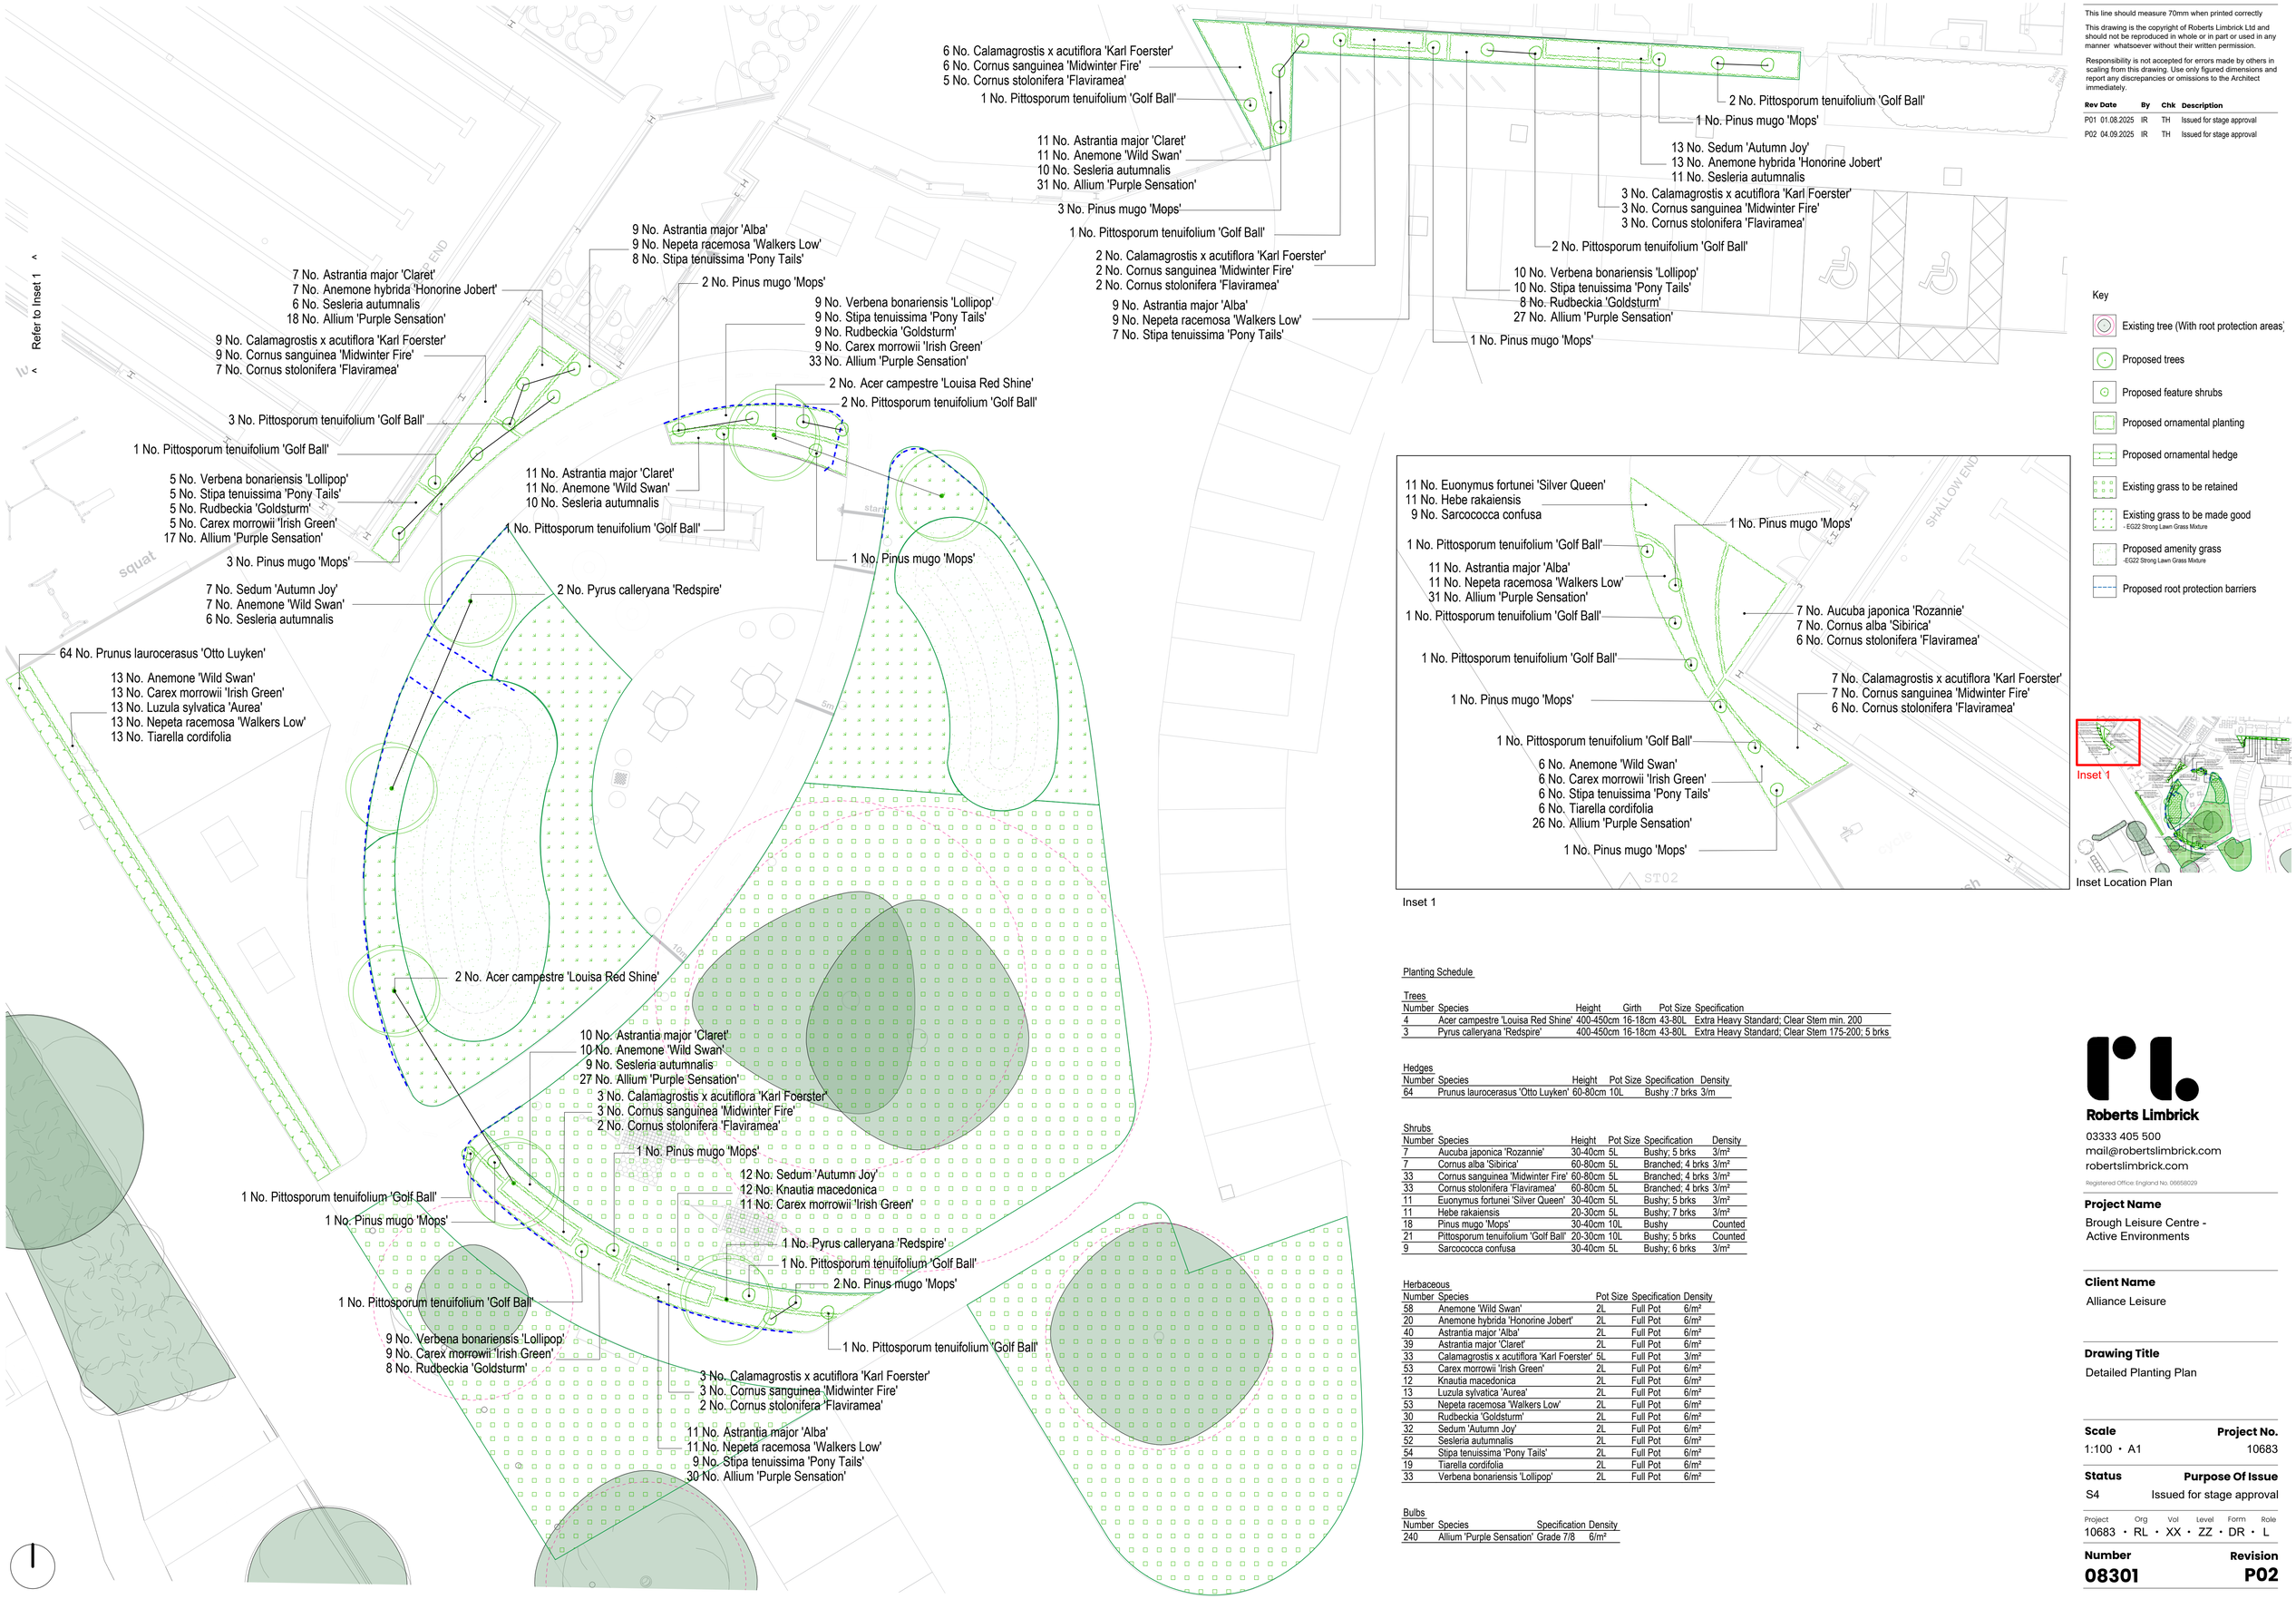


Inset 1

Inset Location Plan

Key

- Existing tree (With root protection areas)
- Proposed trees
- Proposed feature shrubs
- Proposed ornamental planting
- Proposed ornamental hedge
- Existing grass to be retained
- Existing grass to be made good
 - EG22 Strong Lawn Grass Mixture
- Proposed amenity grass
 -EG22 Strong Lawn Grass Mixture
- Proposed root protection barriers

Planting Schedule

Trees

Number	Species	Height	Girth	Pot Size	Specification
4	Acer campestre 'Louisa Red Shine'	400-450cm	16-18cm	43-80L	Extra Heavy Standard; Clear Stem min. 200
3	Pyrus calleryana 'Redspire'	400-450cm	16-18cm	43-80L	Extra Heavy Standard; Clear Stem 175-200; 5 brks

Hedges

Number	Species	Height	Pot Size	Specification	Density
64	Prunus laurocerasus 'Otto Luyken'	60-80cm	10L	Bushy ;7 brks	3/m

Shrubs

Number	Species	Height	Pot Size	Specification	Density
7	Aucuba japonica 'Rozannie'	30-40cm	5L	Bushy; 5 brks	3/m²
7	Cornus alba 'Sibirica'	60-80cm	5L	Branched; 4 brks	3/m²
33	Cornus sanguinea 'Midwinter Fire'	60-80cm	5L	Branched; 4 brks	3/m²
33	Cornus stolonifera 'Flaviramea'	60-80cm	5L	Branched; 4 brks	3/m²
11	Euonymus fortunei 'Silver Queen'	30-40cm	5L	Bushy; 5 brks	3/m²
11	Hebe rakaiensis	20-30cm	5L	Bushy; 7 brks	3/m²
18	Pinus mugo 'Mops'	30-40cm	10L	Bushy	Counted
21	Pittosporum tenuifolium 'Golf Ball'	20-30cm	10L	Bushy; 5 brks	Counted
9	Sarcococca confusa	30-40cm	5L	Bushy; 6 brks	3/m²

Herbaceous

Number	Species	Pot Size	Specification	Density
58	Anemone 'Wild Swan'	2L	Full Pot	6/m²
20	Anemone hybrida 'Honorine Jobert'	2L	Full Pot	6/m²
40	Astrantia major 'Alba'	2L	Full Pot	6/m²
39	Astrantia major 'Claret'	2L	Full Pot	6/m²
33	Calamagrostis x acutiflora 'Karl Foerster'	5L	Full Pot	3/m²
53	Carex morrowii 'Irish Green'	2L	Full Pot	6/m²
12	Knautia macedonica	2L	Full Pot	6/m²
13	Luzula sylvatica 'Aurea'	2L	Full Pot	6/m²
53	Nepeta racemosa 'Walkers Low'	2L	Full Pot	6/m²
30	Rudbeckia 'Goldsturm'	2L	Full Pot	6/m²
32	Sedum 'Autumn Joy'	2L	Full Pot	6/m²
52	Sesleria autumnalis	2L	Full Pot	6/m²
54	Stipa tenuissima 'Pony Tails'	2L	Full Pot	6/m²
19	Tiarella cordifolia	2L	Full Pot	6/m²
33	Verbena bonariensis 'Lollipop'	2L	Full Pot	6/m²

Bulbs

Number	Species	Specification	Density
240	Allium 'Purple Sensation'	Grade 7/8	6/m²

This line should measure 70mm when printed correctly

This drawing is the copyright of Roberts Limbrick Ltd and should not be reproduced in whole or in part or used in any manner whatsoever without their written permission.

Responsibility is not accepted for errors made by others in scaling from this drawing. Use only figured dimensions and report any discrepancies or omissions to the Architect immediately.

Rev	Date	By	Chk	Description
P01	01.08.2025	IR	TH	Issued for stage approval
P02	04.09.2025	IR	TH	Issued for stage approval

Roberts Limbrick
03333 405 500
mail@robertslimbrick.com
robertslimbrick.com
Registered Office: England No. 06658029

Project Name
Brough Leisure Centre - Active Environments

Client Name
Alliance Leisure

Drawing Title
Detailed Planting Plan

Scale 1:100 • A1
Project No. 10683

Status S4
Purpose Of Issue Issued for stage approval

Project	Org	Vol	Level	Form	Role
10683	RL	XX	ZZ	DR	L

Number 08301
Revision P02