



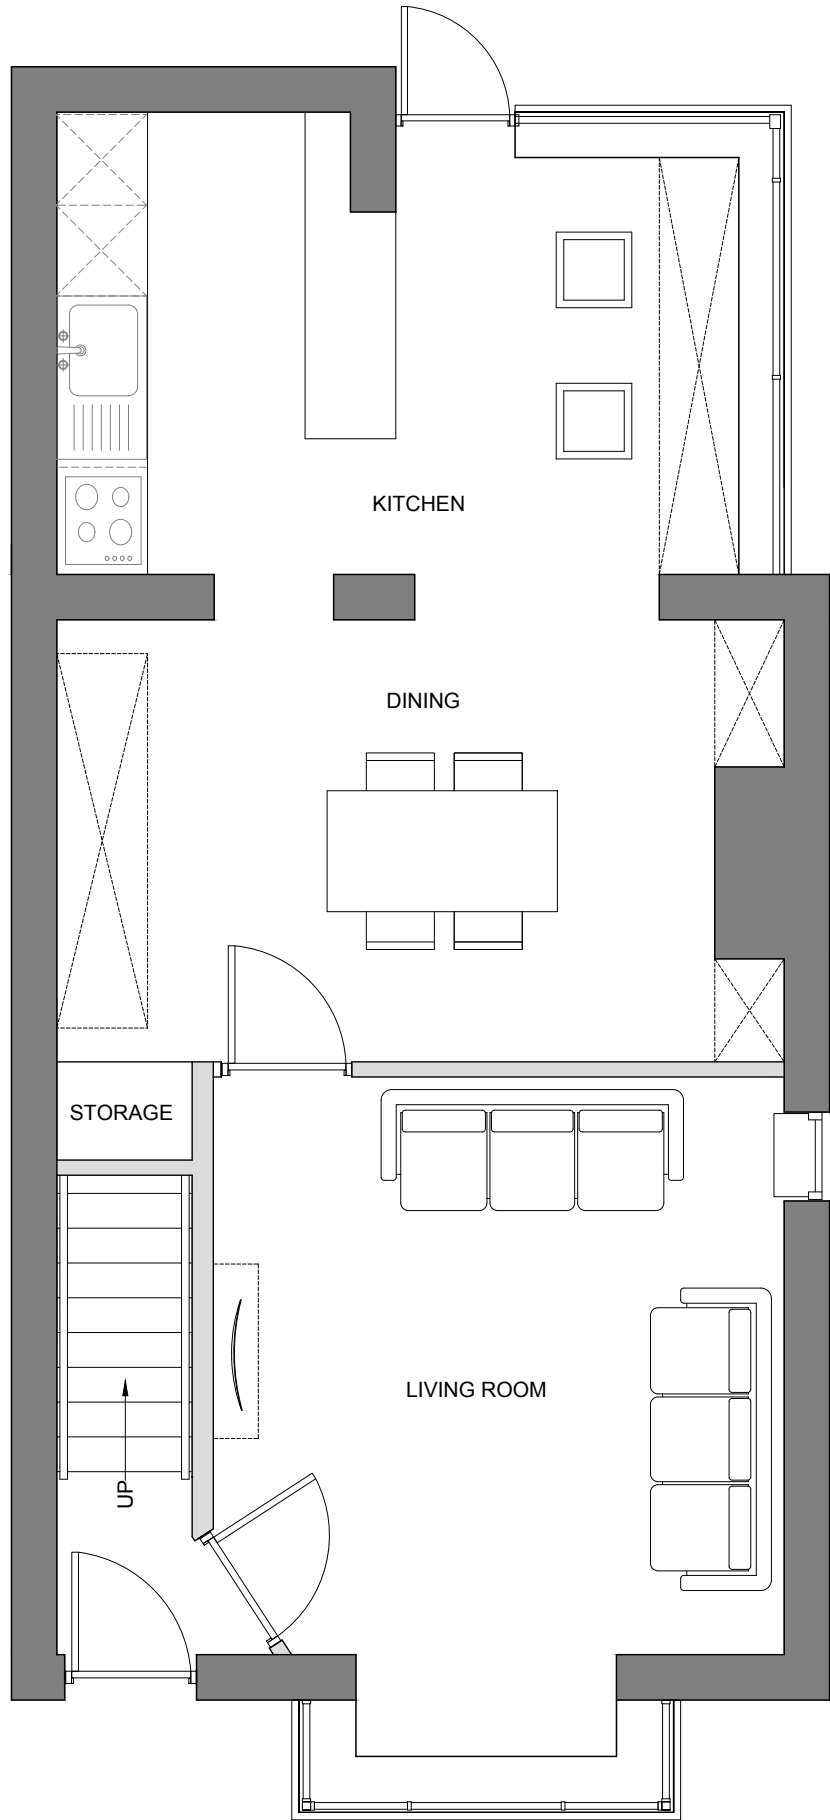

GROUND FLOOR PLAN
1 : 50 @ A3

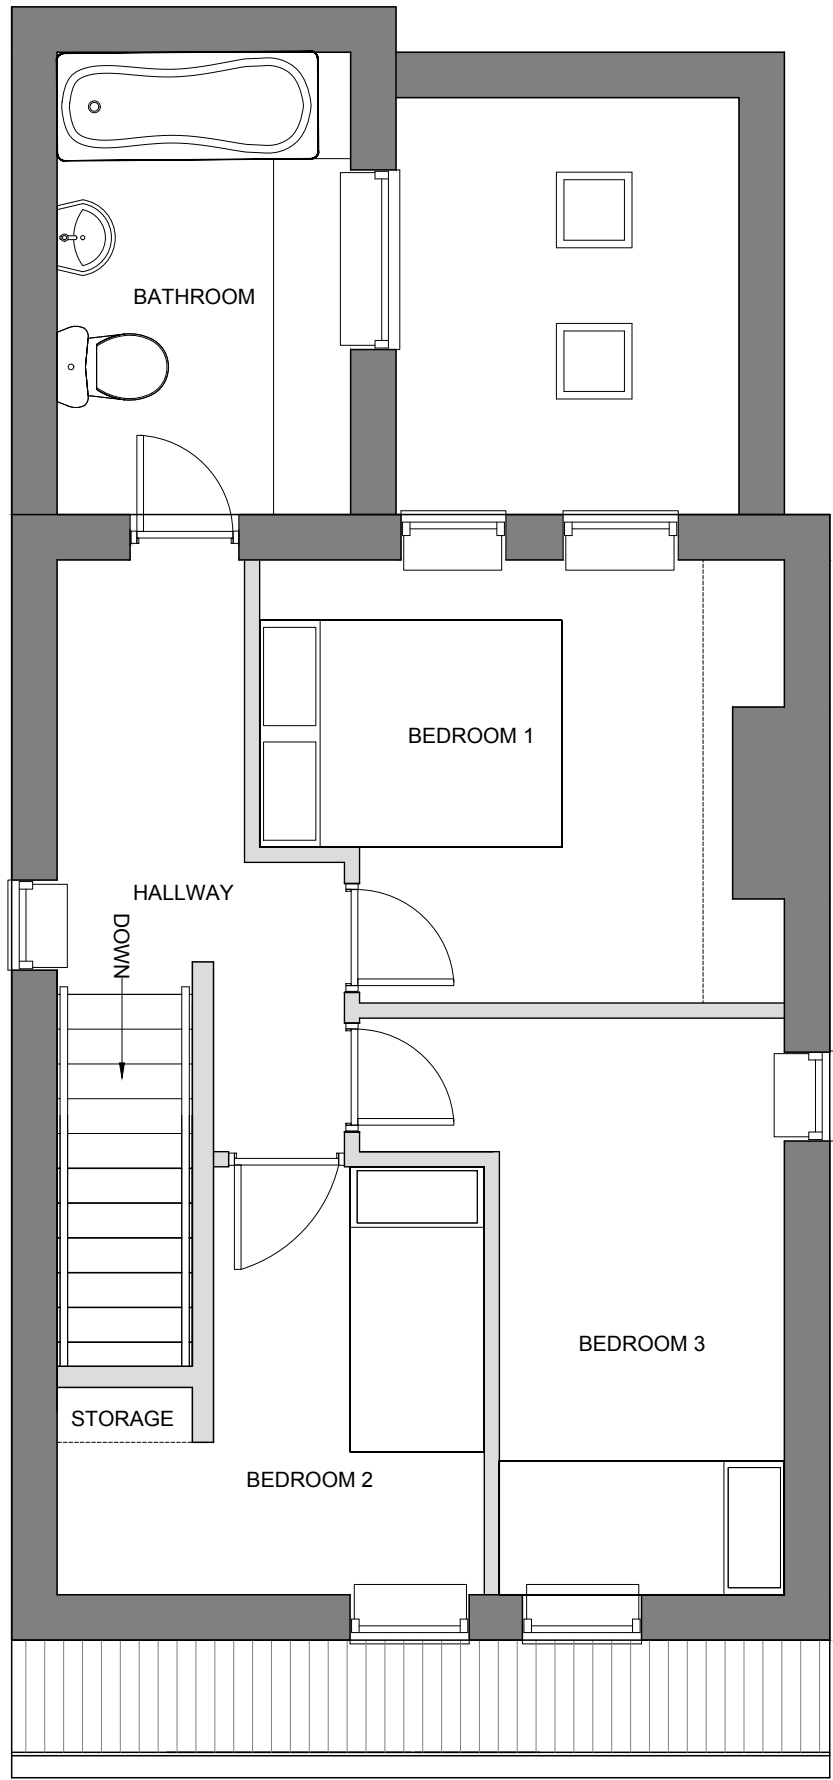

FIRST FLOOR PLAN
1 : 50 @ A3



Copyright of this dr??ing is vested in the Architect and it must not be copied or reproduced without consent. Figured dimensions only are to be taken from this dr??ing. All contractors must visit the site and be responsible for taking and checking all dimensions relative to their work. C.R.W Design are to be advised of any variation between dr??ings and site conditions.

Rev.	Dr??n	Comments	Date
00	CW	FIRST ISSUE	09.02.2025
01	CW	PLANNING ISSUE	24.05.2025
02	CW	UPDATED FOLLOWING COMMENT	09.09.2025

C.R.W Design

95
Froghall Road
Cheadle
Stoke-on-TrentStaffordshire
ST10 1JR

Tel 07860856581
Email charliewalker95.cw@gmail.com

Client
ANGIE BEEVOR

Project
44 THE GREEN, CHEADLE

Title
EXISTING GROUND AND FIRST FLOOR PLAN

Status
PLANNING ISSUE

Date 09.02.2025

Drawn CW

Scale @A3 1:50

Project No Dr??ing No.

A107-AL(0)03A

Rev 02

PLANNING ISSUE