


Copyright of this drawing is vested in the Architect and it must not be copied or reproduced without consent. Figured dimensions only are to be taken from this drawing. All contractors must visit the site and be responsible for taking and checking all dimensions relative to their work. C.R.W Design are to be advised of any variation between drawings and site conditions.

Rev.	Drawn	Comments	Date
00	CW	FIRST ISSUE	09.02.2025
01	CW	PLANNING ISSUE	24.05.2025

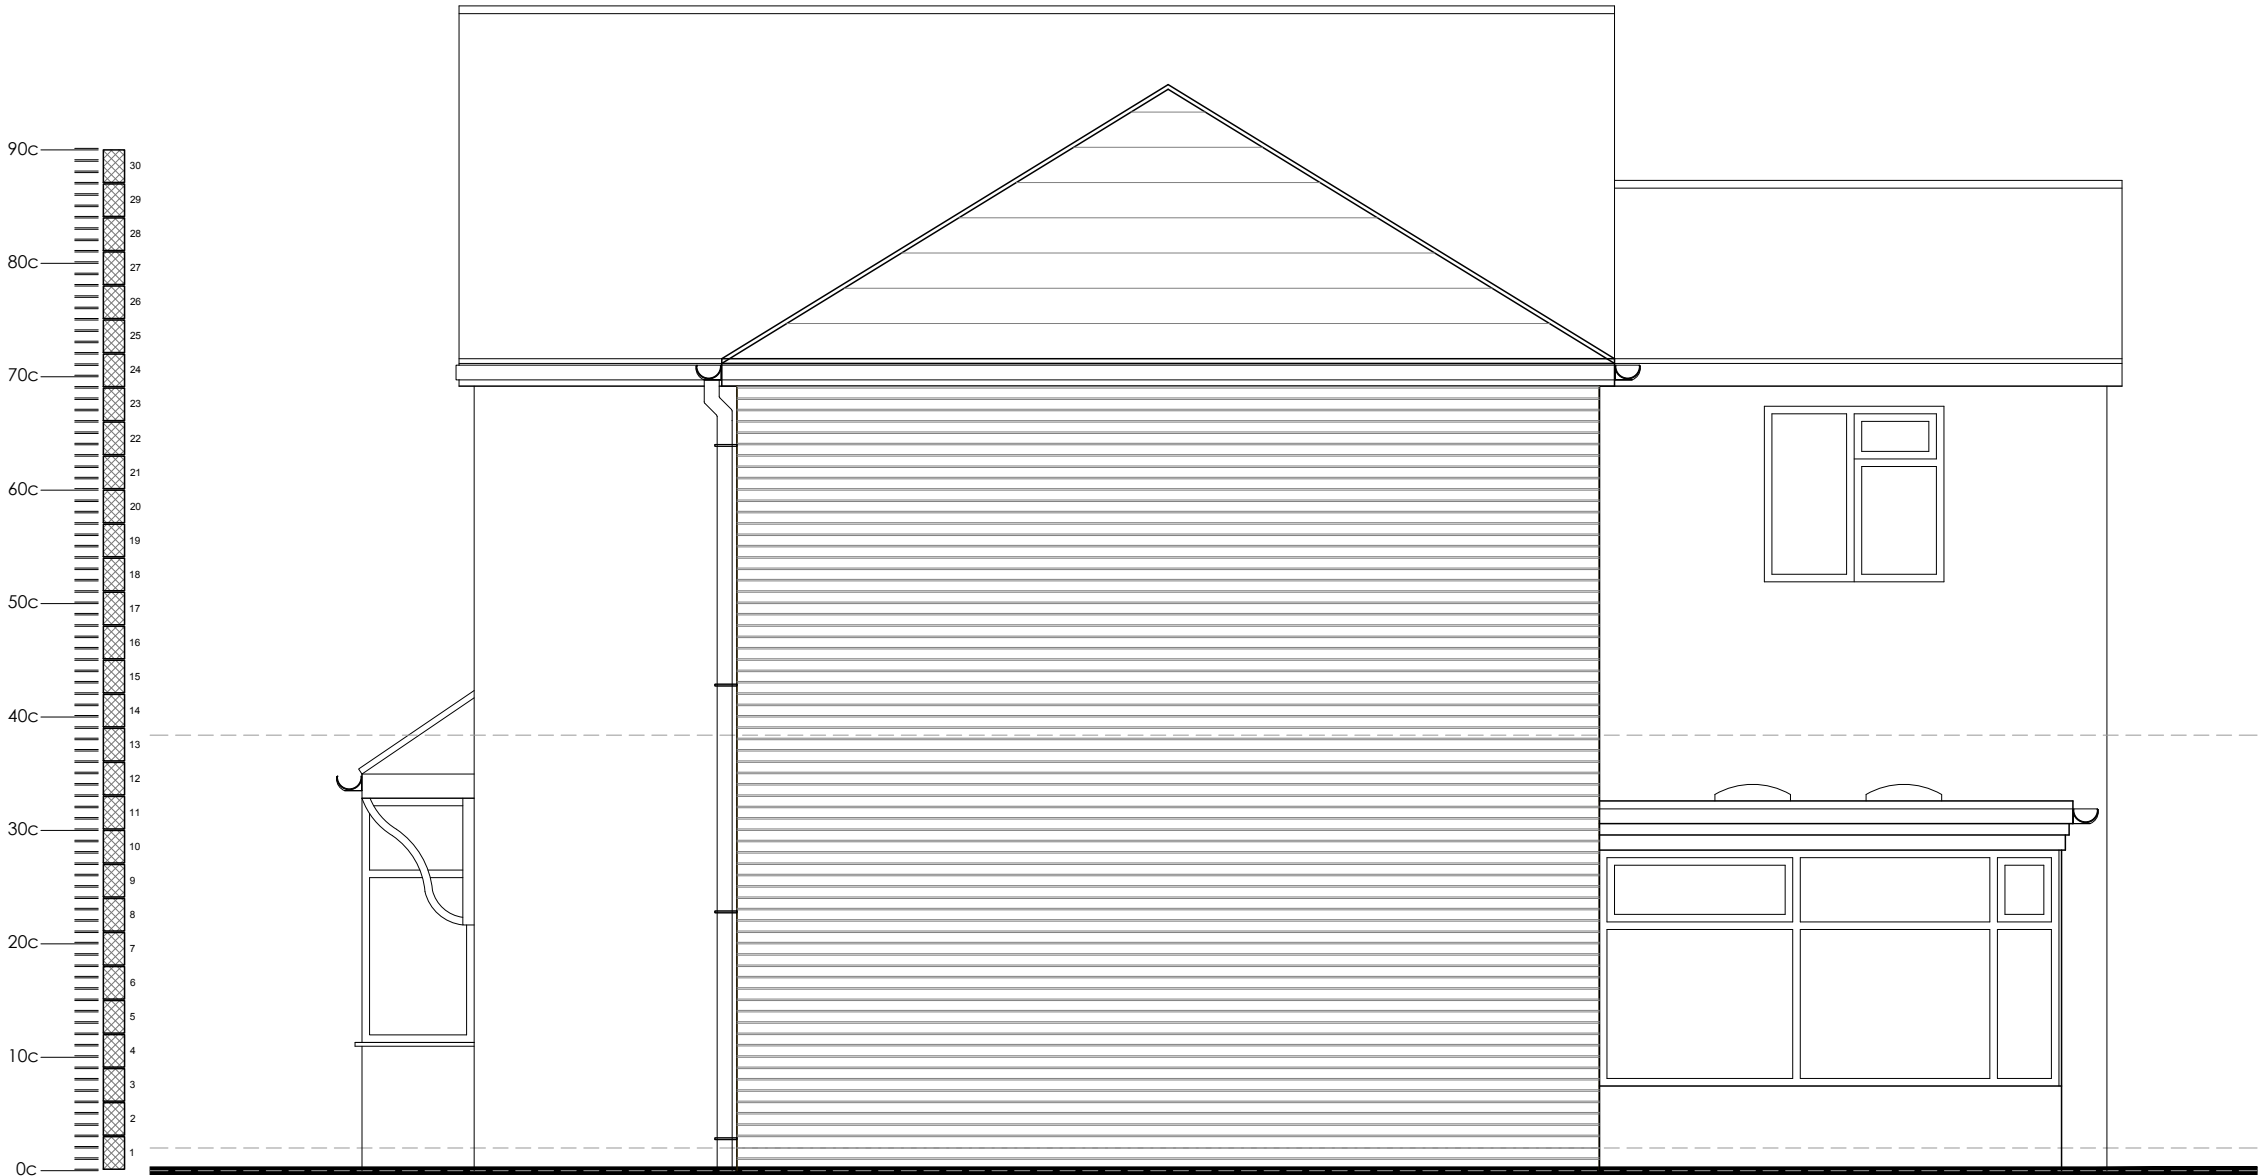

ELEVATION B
1 : 50 @ A3



C.R.W Design

95
Froghall Road
Cheadle
Stoke-on-TrentStaffordshire
ST10 1JR
Tel 07860856581
Email charliewalker95.cw@gmail.com

Client
ANGIE BEEVOR

Project
44 THE GREEN, CHEADLE

Title
PROPOSED ELEVATION B

Status
PLANNING ISSUE

Date 09.02.2025 Drawn CW

Scale @A3 1:50

Project No Drawing No.
A107-AL(0)10

Rev 01

PLANNING ISSUE