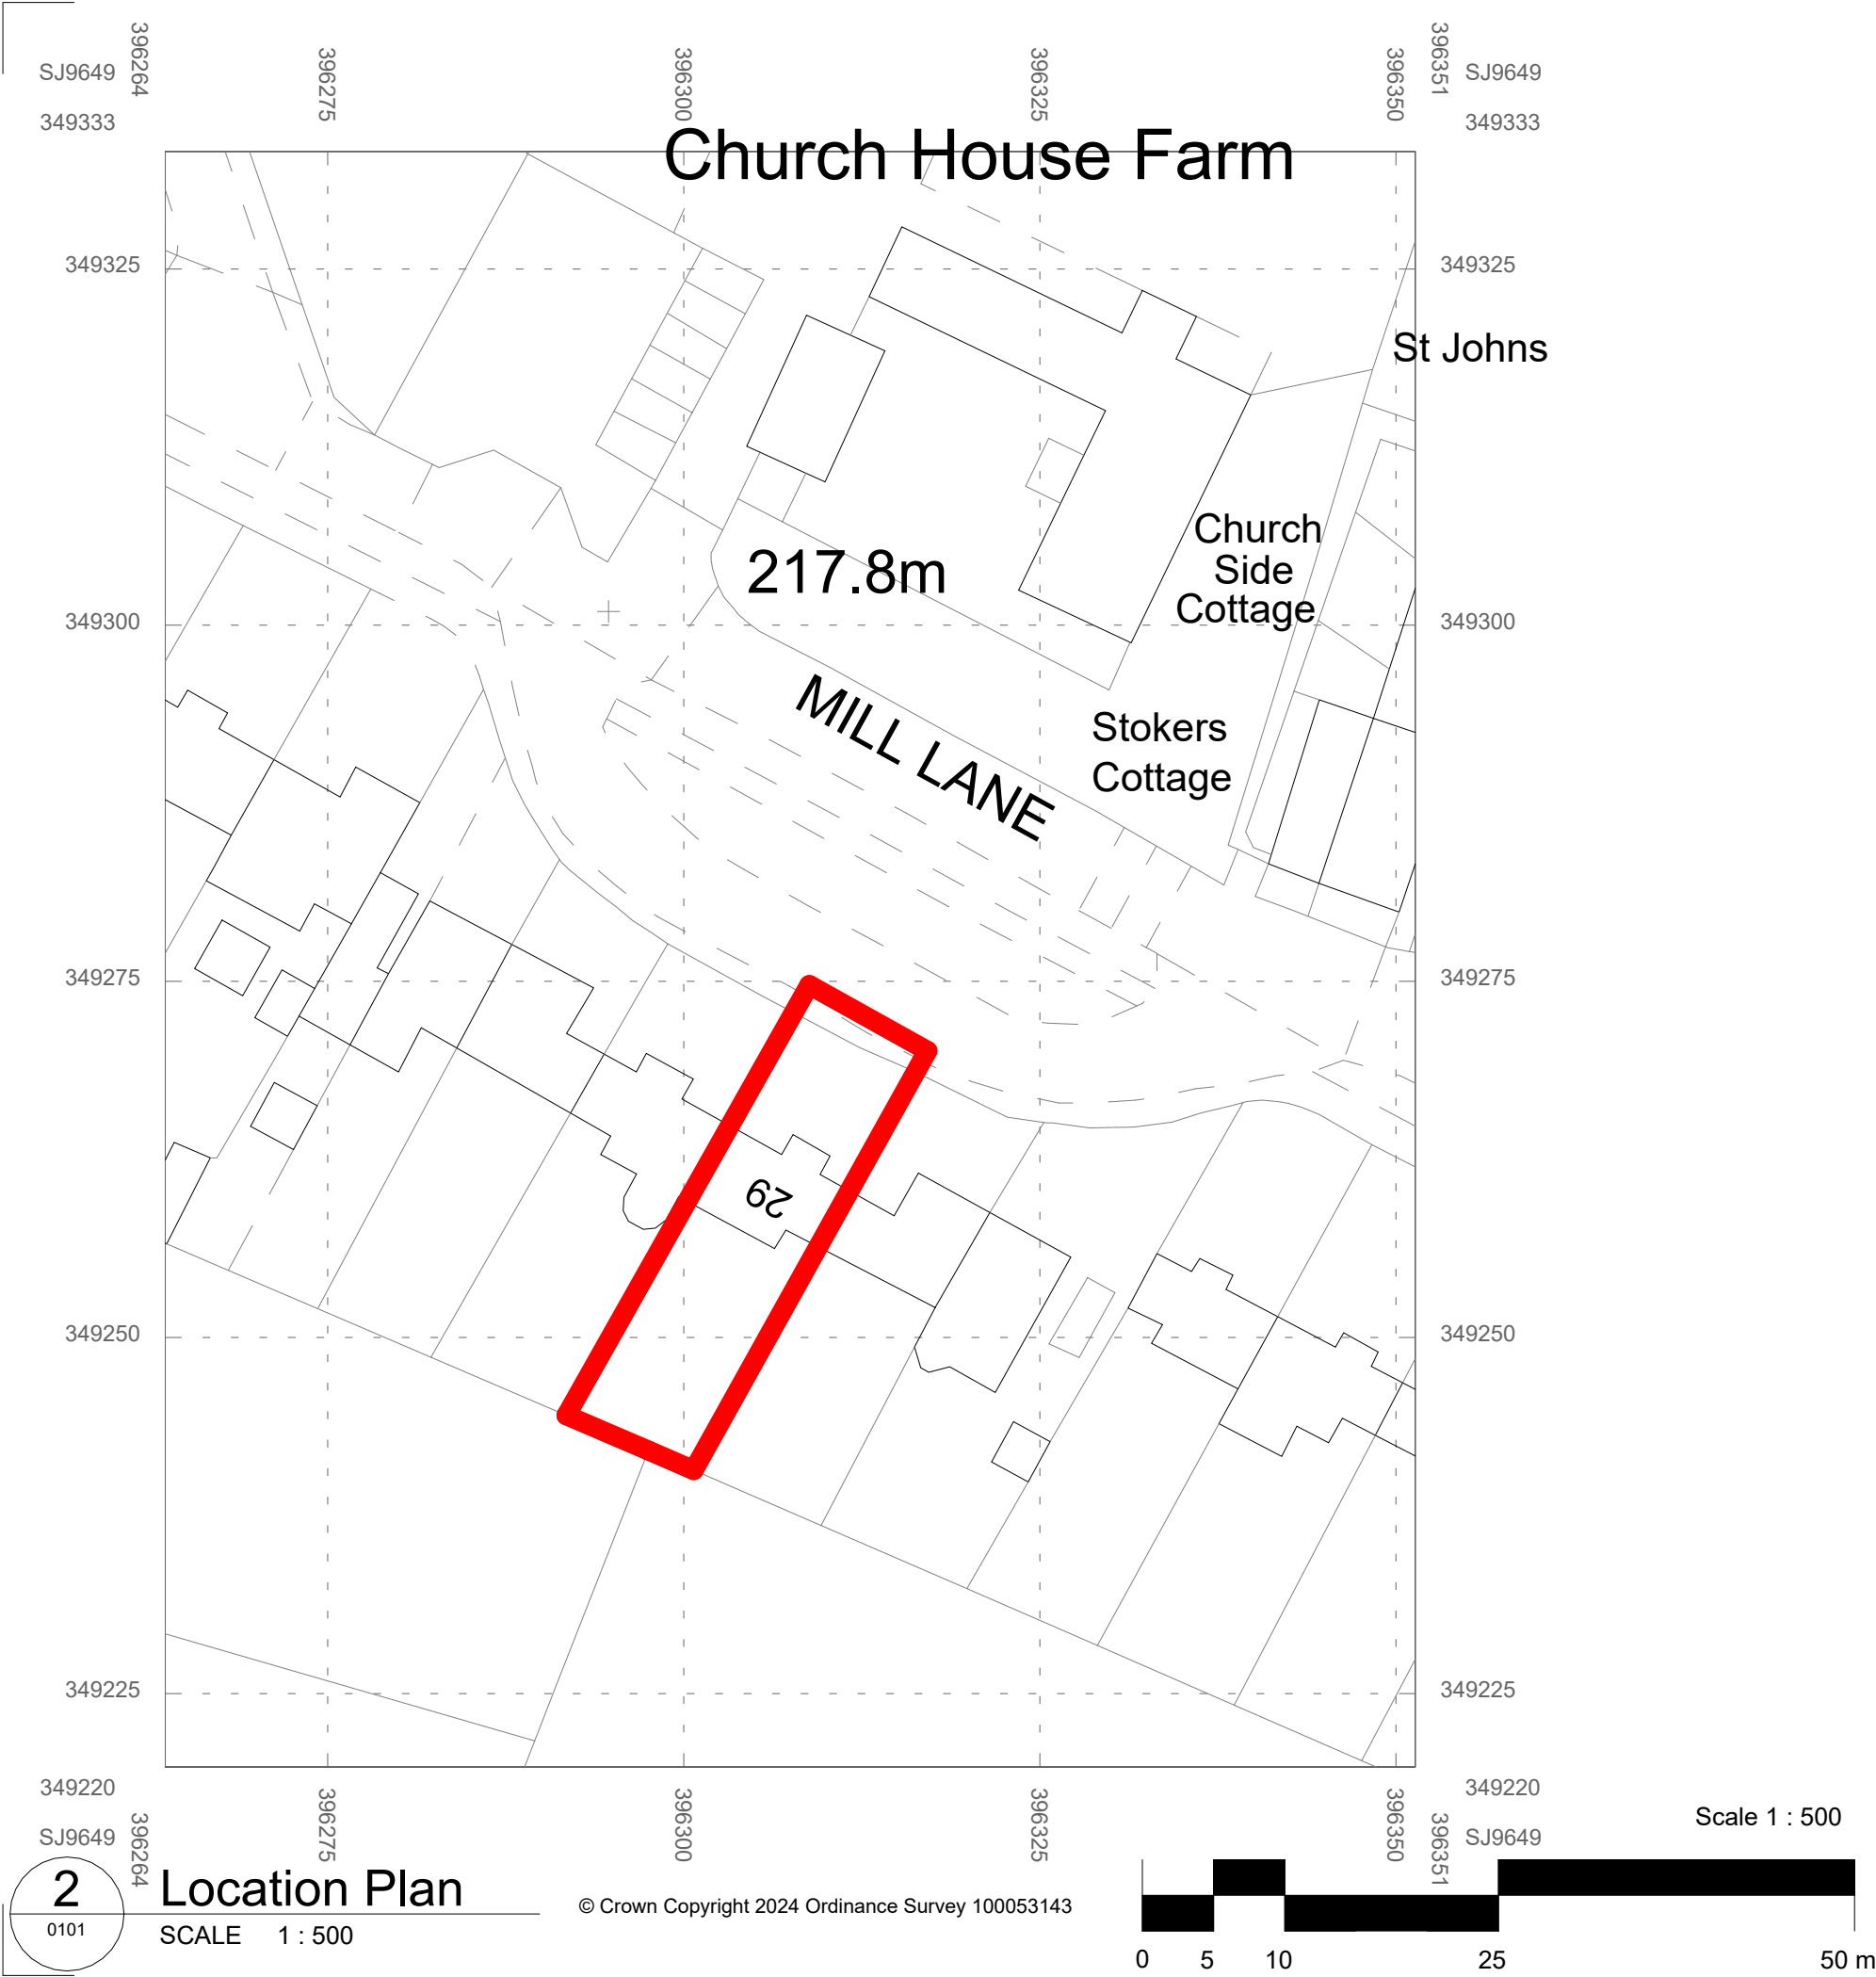


info@drbsdevelopments.co.uk
www.drbsdevelopments.co.uk

No.	Date	By	Revision
Drawing status			
S4 - Suitable for stage approval			
Client			
I.Hargreaves			
Project/Location			
29 Mill Lane Wetley Rocks Stoke on Trent ST9 0BN			
Drawing title			
Location Plan			
Date	Drawn	Checked	Job No.
07/09/25	AD	-	001044
Scale			
1 : 500 @A1			
Drawing number			Revision
MLLN-DRBS-01-ZZ-DR-A-0101			
0101			