



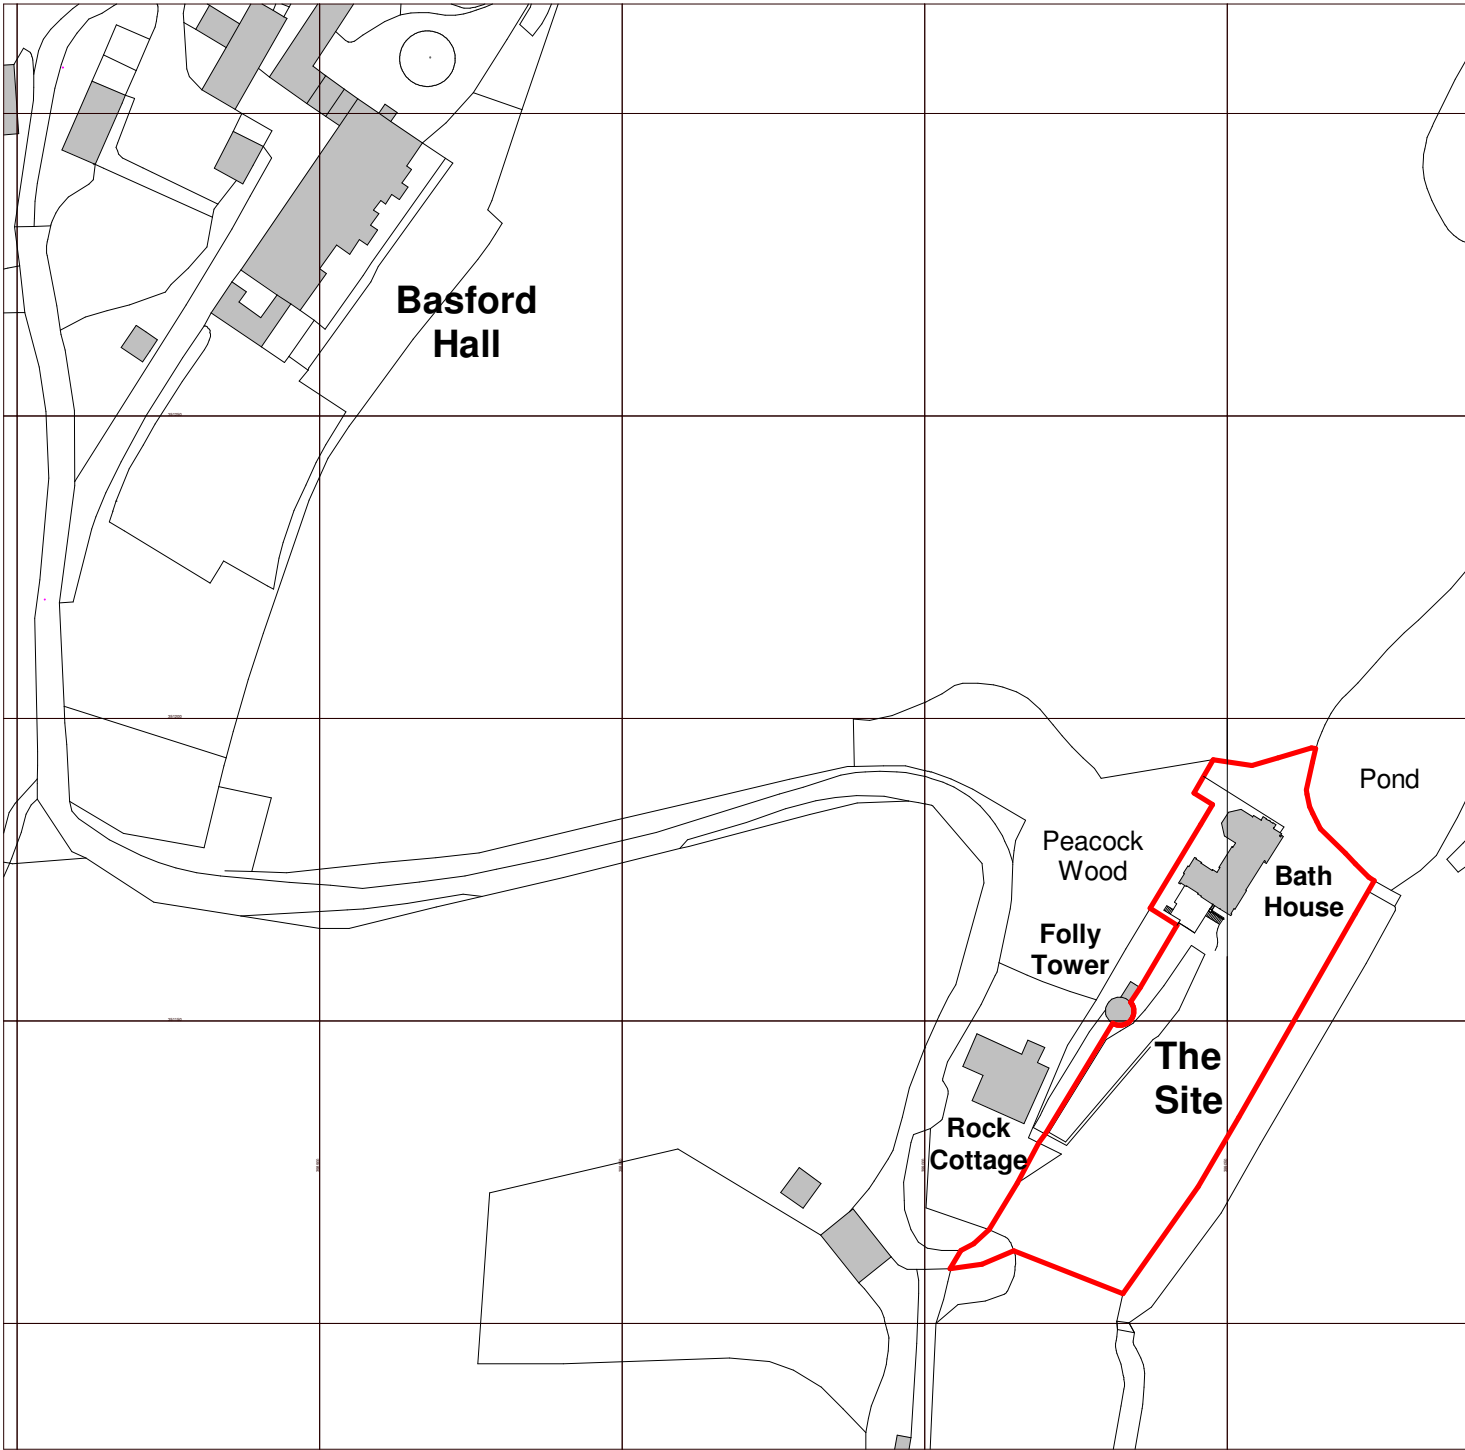

Ordnance Survey, (c) Crown Copyright 2024. All rights reserved. Licence number 100022432

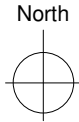

Rev	Date	Drawn	Description											
ctdarchitects			Clerk Bank House Clerk Bank LEEK Staffordshire ST13 5HE t : 01538 373477 f : 01538 386503 e : info@ctdarchitects.co.uk w : www.ctdarchitects.co.uk	ctd architects © 2025 This drawing is copyright. All dimensions to be checked on site before proceeding. Contractor must notify the architect of any discrepancies before proceeding. Contractor to check/adjust dimensions of new work to suit existing conditions. Do not assume existing structure or details are plumb, square or level. All drawings to be read in conjunction with all other consultants drawings and specs.										
Client Mr. W. Scott-Moncrieff			Project Basford Bath House Basford Green Road, Cheddleton, Staffordshire. ST13 7ER.	Scale	1 : 1250	Size	A4	Drawn	CgH	Chk'd	KL	Date	09/01/25	
			Title Site Location Plan	Status LISTED BUILDING CONSENT										
			Job No. 2420		Drawing No AL20				Rev.					