


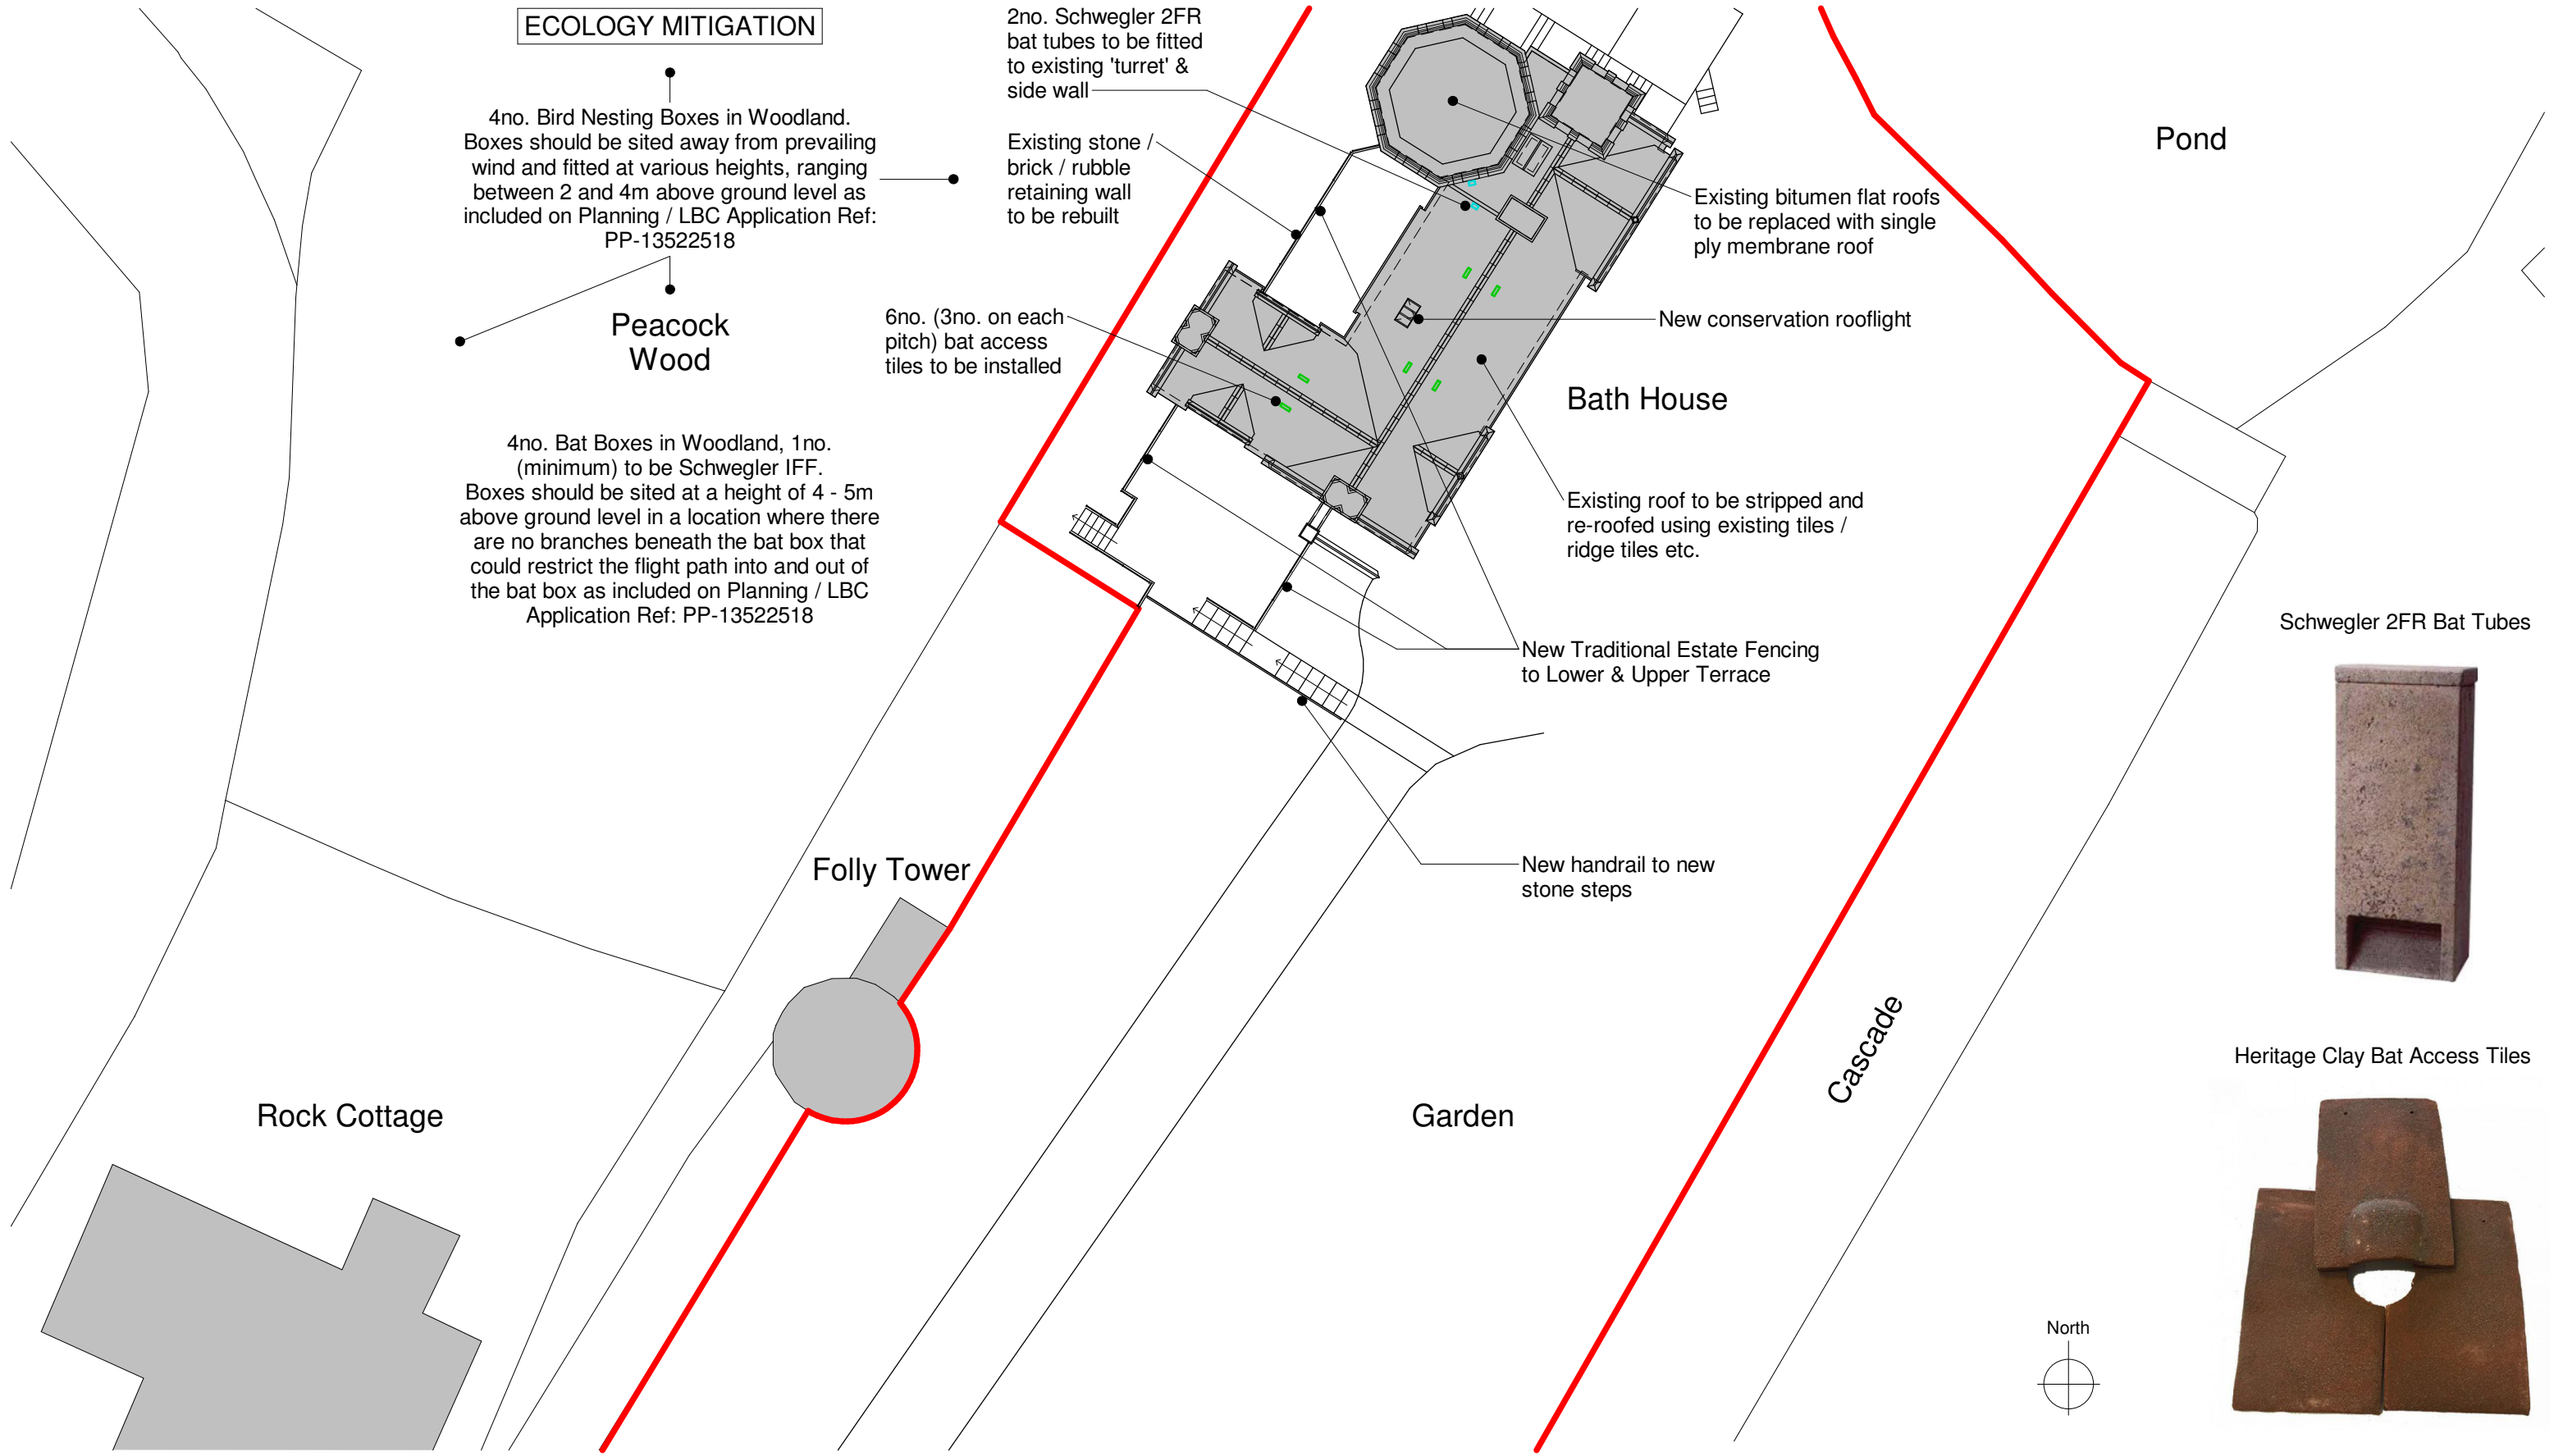

Ordnance Survey, (c) Crown Copyright 2024. All rights reserved. Licence number 100022432



Clerk Bank House
Clerk Bank
LEEK
Staffordshire
ST13 5HE

t : 01538 373477
f : 01538 386503

e : info@ctdarchitects.co.uk
w : www.ctdarchitects.co.uk

ctd architects © 2025

- This drawing is copyright.
- All dimensions to be checked on site before proceeding.
- Contractor must notify the architect of any discrepancies before proceeding.
- Contractor to check/adjust dimensions of new work to suit existing conditions. Do not assume existing structure or details are plumb, square or level.
- All drawings to be read in conjunction with all other consultants drawings and specs.

Rev | Date | Drawn | Description

Client
**Mr. W.
Scott-Moncrieff**

Project
Basford Bath House
Basford Green Road, Cheddleton, Staffordshire.
ST13 7ER.
Title
Site Block Plan

Scale	1:200	Size	A3	Drawn	CgH	Chk'd	KL	Date	09/01/25
Status	LISTED BUILDING CONSENT								
Job No.	2420	Drawing No.	AL21	Rev.					