
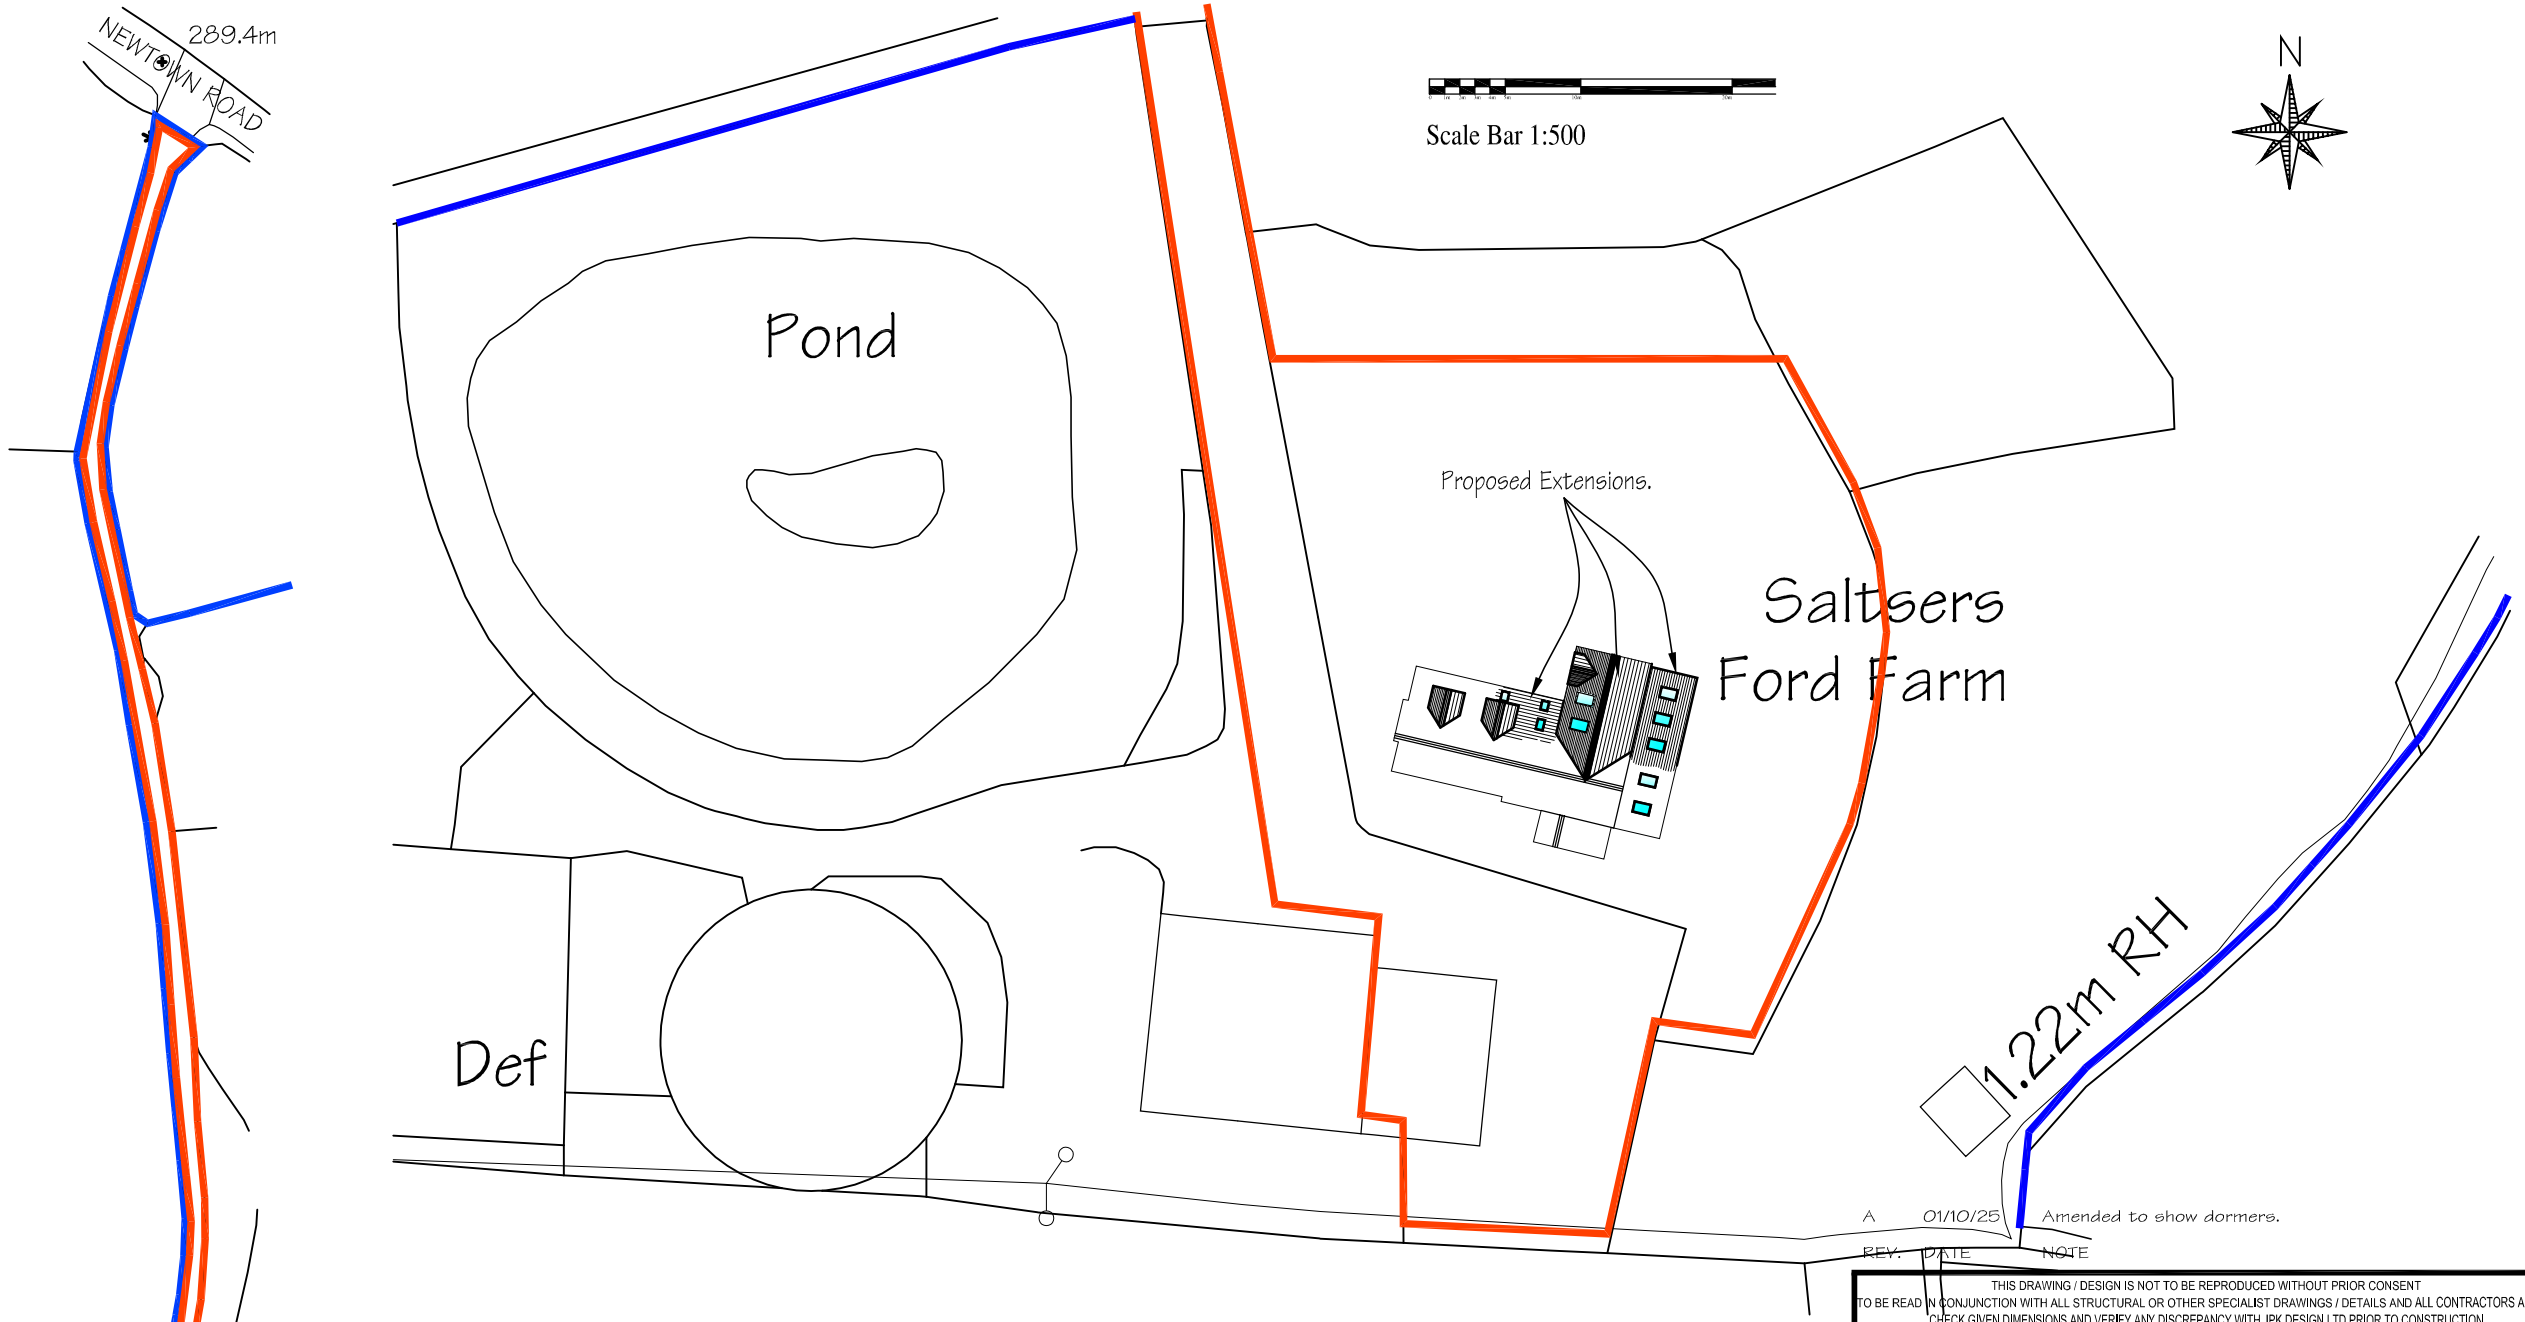


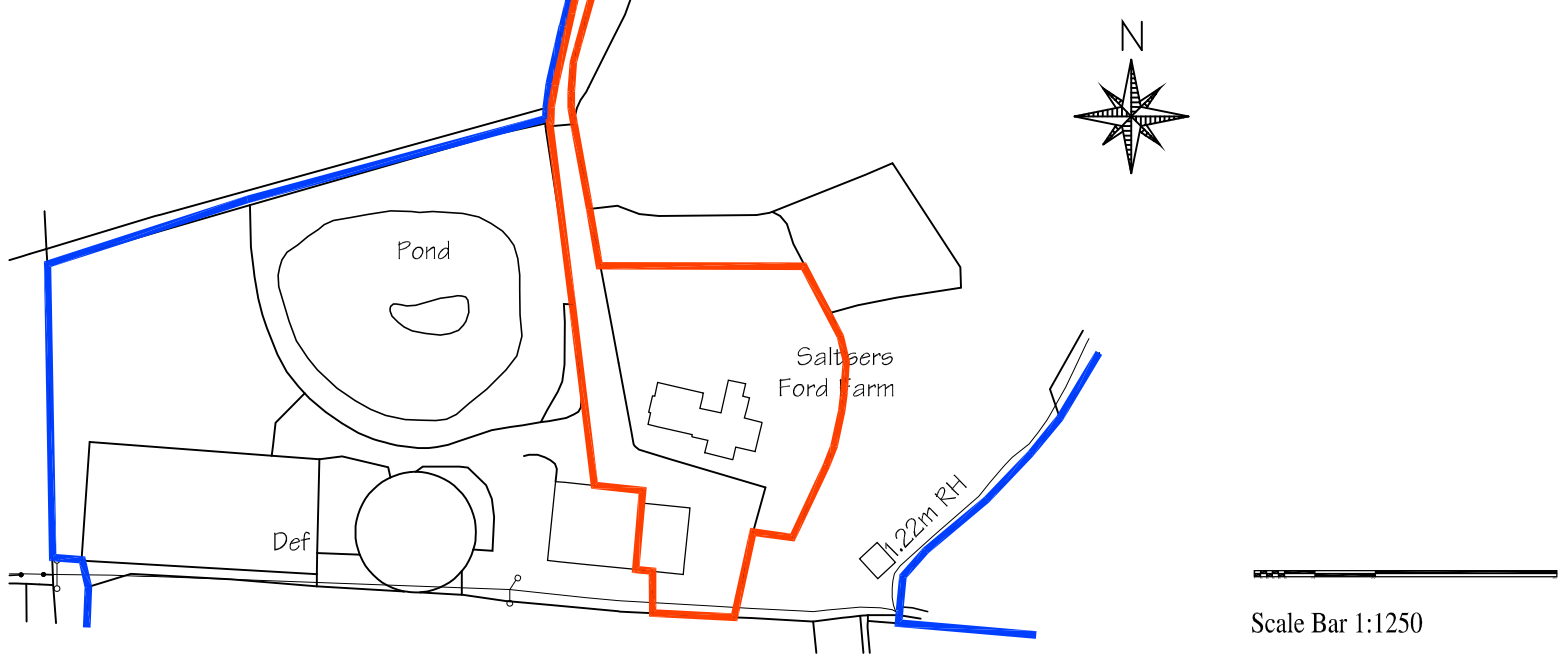

Ordnance Survey (c) Crown Copyright 2017. All rights reserved. Licence number 100022432

REV.	DATE	NOTE
A	01/10/25	Amended to show dormers.

THIS DRAWING / DESIGN IS NOT TO BE REPRODUCED WITHOUT PRIOR CONSENT
TO BE READ IN CONJUNCTION WITH ALL STRUCTURAL OR OTHER SPECIALIST DRAWINGS / DETAILS AND ALL CONTRACTORS ARE TO CHECK GIVEN DIMENSIONS AND VERIFY ANY DISCREPANCY WITH JPK DESIGN LTD PRIOR TO CONSTRUCTION
COMMENCEMENT OF WORKS PRIOR TO FULL PLANNING / BUILDING REGULATIONS APPROVAL IS AT CONTRACTORS OWN RISK

JPK DESIGN LTD
CONCEPT DESIGN REALISATION
Specialists in **Architectural Design**
JPK Design Ltd. 83 Dimsdale Parade East, Wolstanton
Newcastle, Staffordshire. ST5 8DP
t: 01782 622321 e: jason.knight@jpkdesign.co.uk

DRAWING TITLE
Location and Block Plan

PROJECT
Proposed Extensions and Alterations at Saltersford Farm,
Newtown Road, Biddulph, Staffs, ST8 7SW

CLIENT
Mr. Gary Aston

SCALE @A3	DRG. No.	A
1:1250; 1:500	JPK/24/5158/OS	
DATE: February 2024		
DRAWN BY: Dominik Betts-Nicholson		