

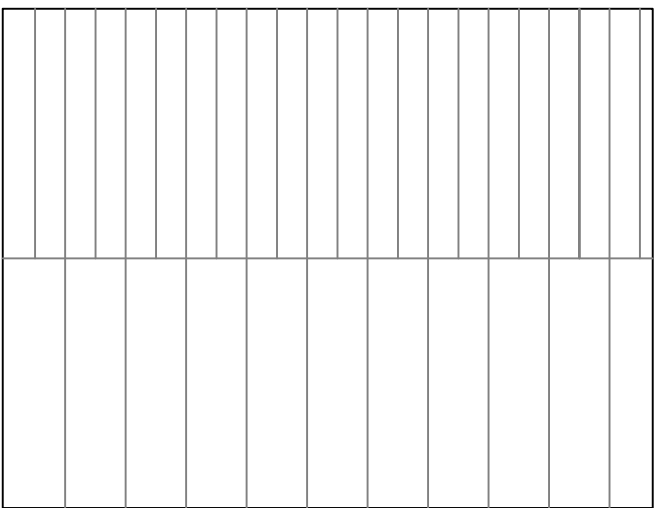


This drawing is copyright and should not be reproduced without permission.
The contractor is responsible for checking dimensions and levels and drainage inverts prior to commencing works - any discrepancy to be verified before proceeding - figured dimensions only to be worked to:
All work to be carried out in accordance with the current Building Regulations, British Standards/Codes of practice and statutory authority bye -laws and recommendations.

Revision	Comments	Date

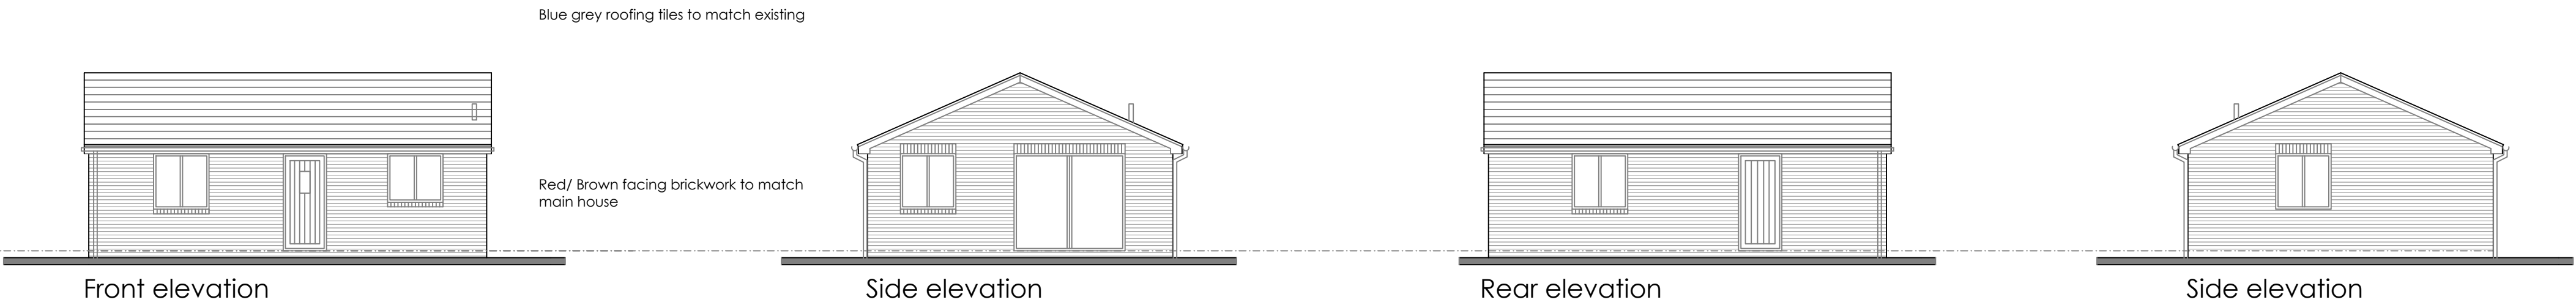

boundary line

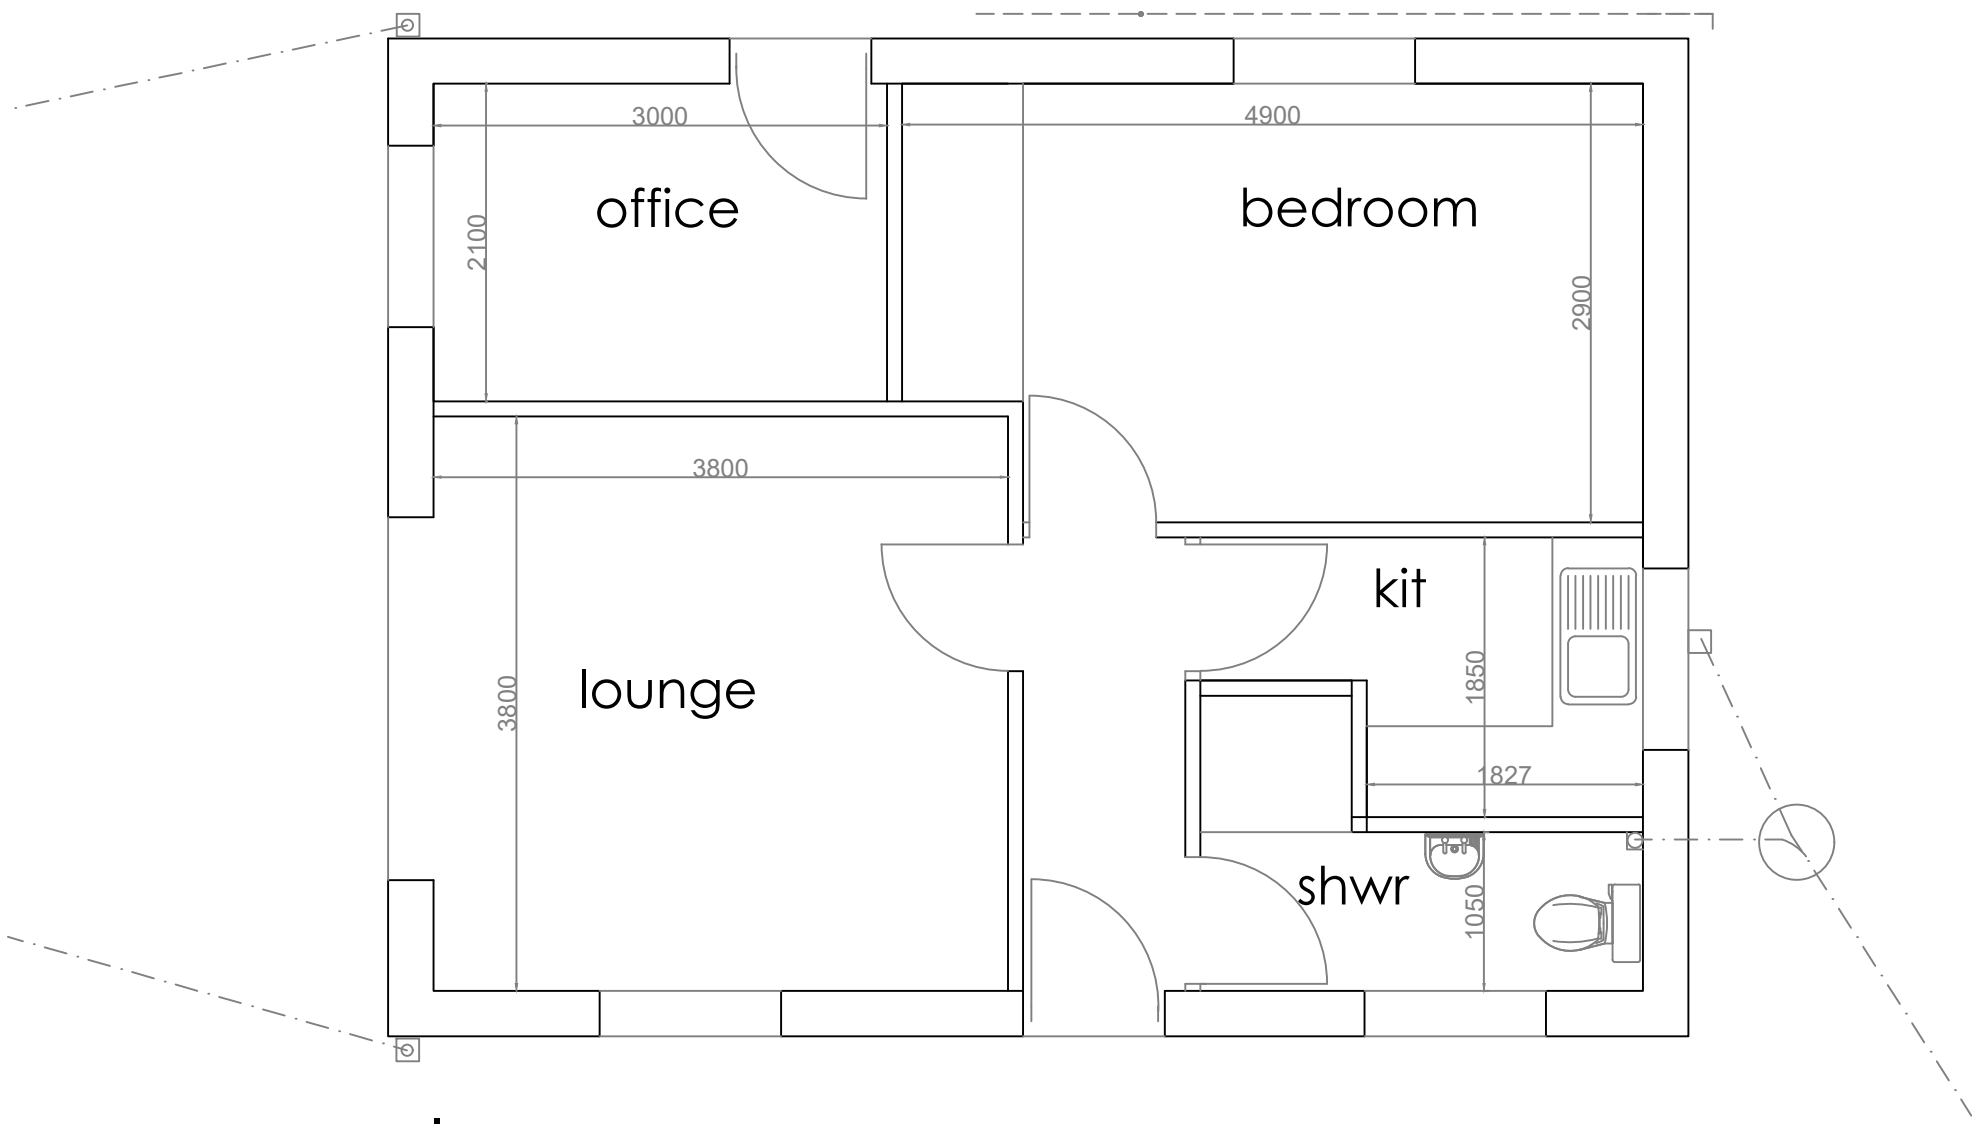

Robert Berry MCIAT
Architectural services

10 Truro Close, Congleton, Cheshire, CW12 3BD
t: 01260 279098 m: 07790 179093 e: robert.berry10@yahoo.co.uk

Client
Mr J Edmonds.

Project
Proposed change of use of
Granny Annexe at
The Twigg, Roughcote Lane,
Caverswall, Stoke On Trent, ST11 9ET

Title
Existing and proposed plans -
no changes

Scale @A1 1:50 1:100

Date Aug 2025

Dwg no 1621 /02 Rev