



Typical Gate Elevation

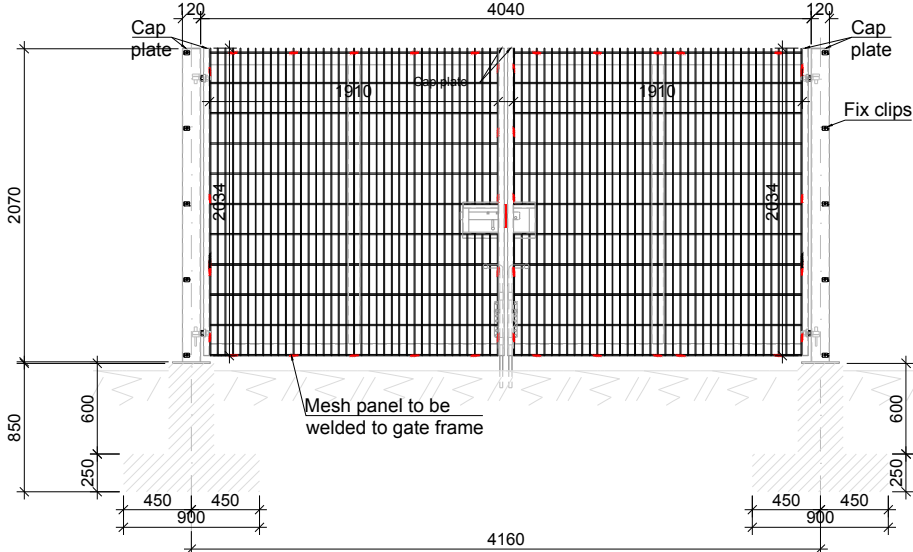


Gate plan view

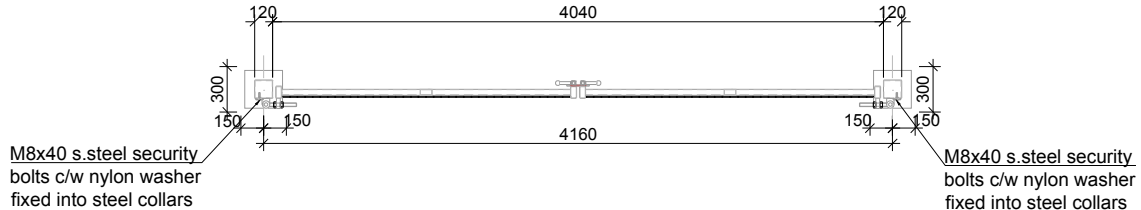

Note:

1. The dimensions of the gate and the fence are indicative!
The exact dimensions will be confirmed by the equipment supplier.
2. Colour and materials to be agreed with LPA prior to construction.

Typical Deer fencing installation elevation

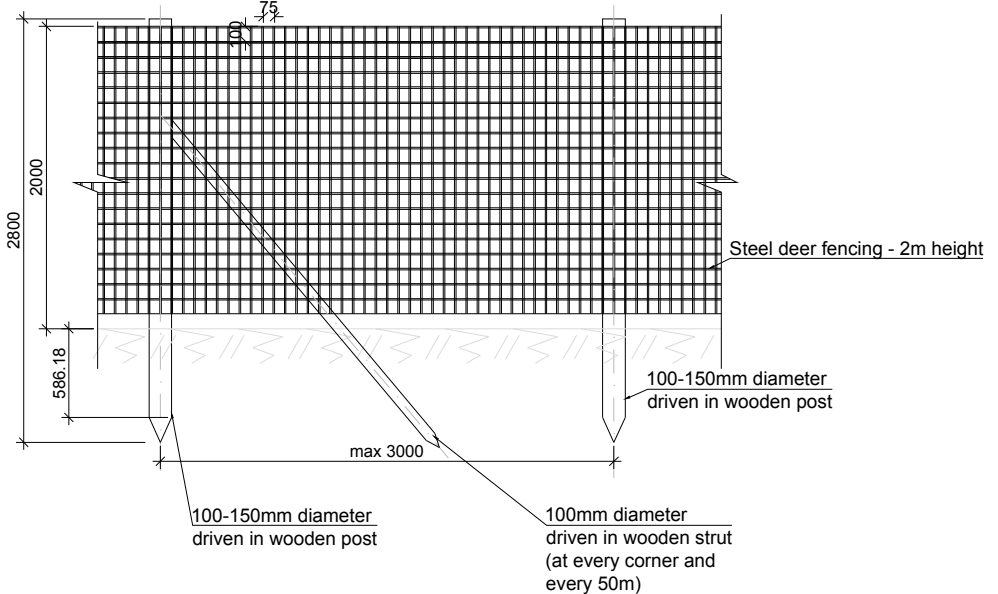

Project: New Buildings Solar					
Drawing name: Gate and Fence Details					
ID: 1115_08				Drawn: REN	
R 01	First Issue				21.03.2024
Revision		Description			Date
Discipline: Electrical		Phase: Preliminary Design		Format: A3	Scale: 1:50 Sheet No 01 / 01

Client:

REPD



Floor 6, Two Kingdom Street,
Paddington, London, W2 6BD

office@repd.co.uk
www.repd.co.uk



RENERGY LTD

14 B Filip Kutev str.
1407 Sofia, Bulgaria

info@renergy-bg.com
www.renergy-bg.com

This drawing may not be reproduced or be made available to third person or competing companies without Renergy permission. The reproduction, distribution and utilization of this document as well as the communication of its contents without explicit authorization is prohibited. Offenders will be held liable and can fines up to 50% of the project cost: variations in design can occur to site conditions.