


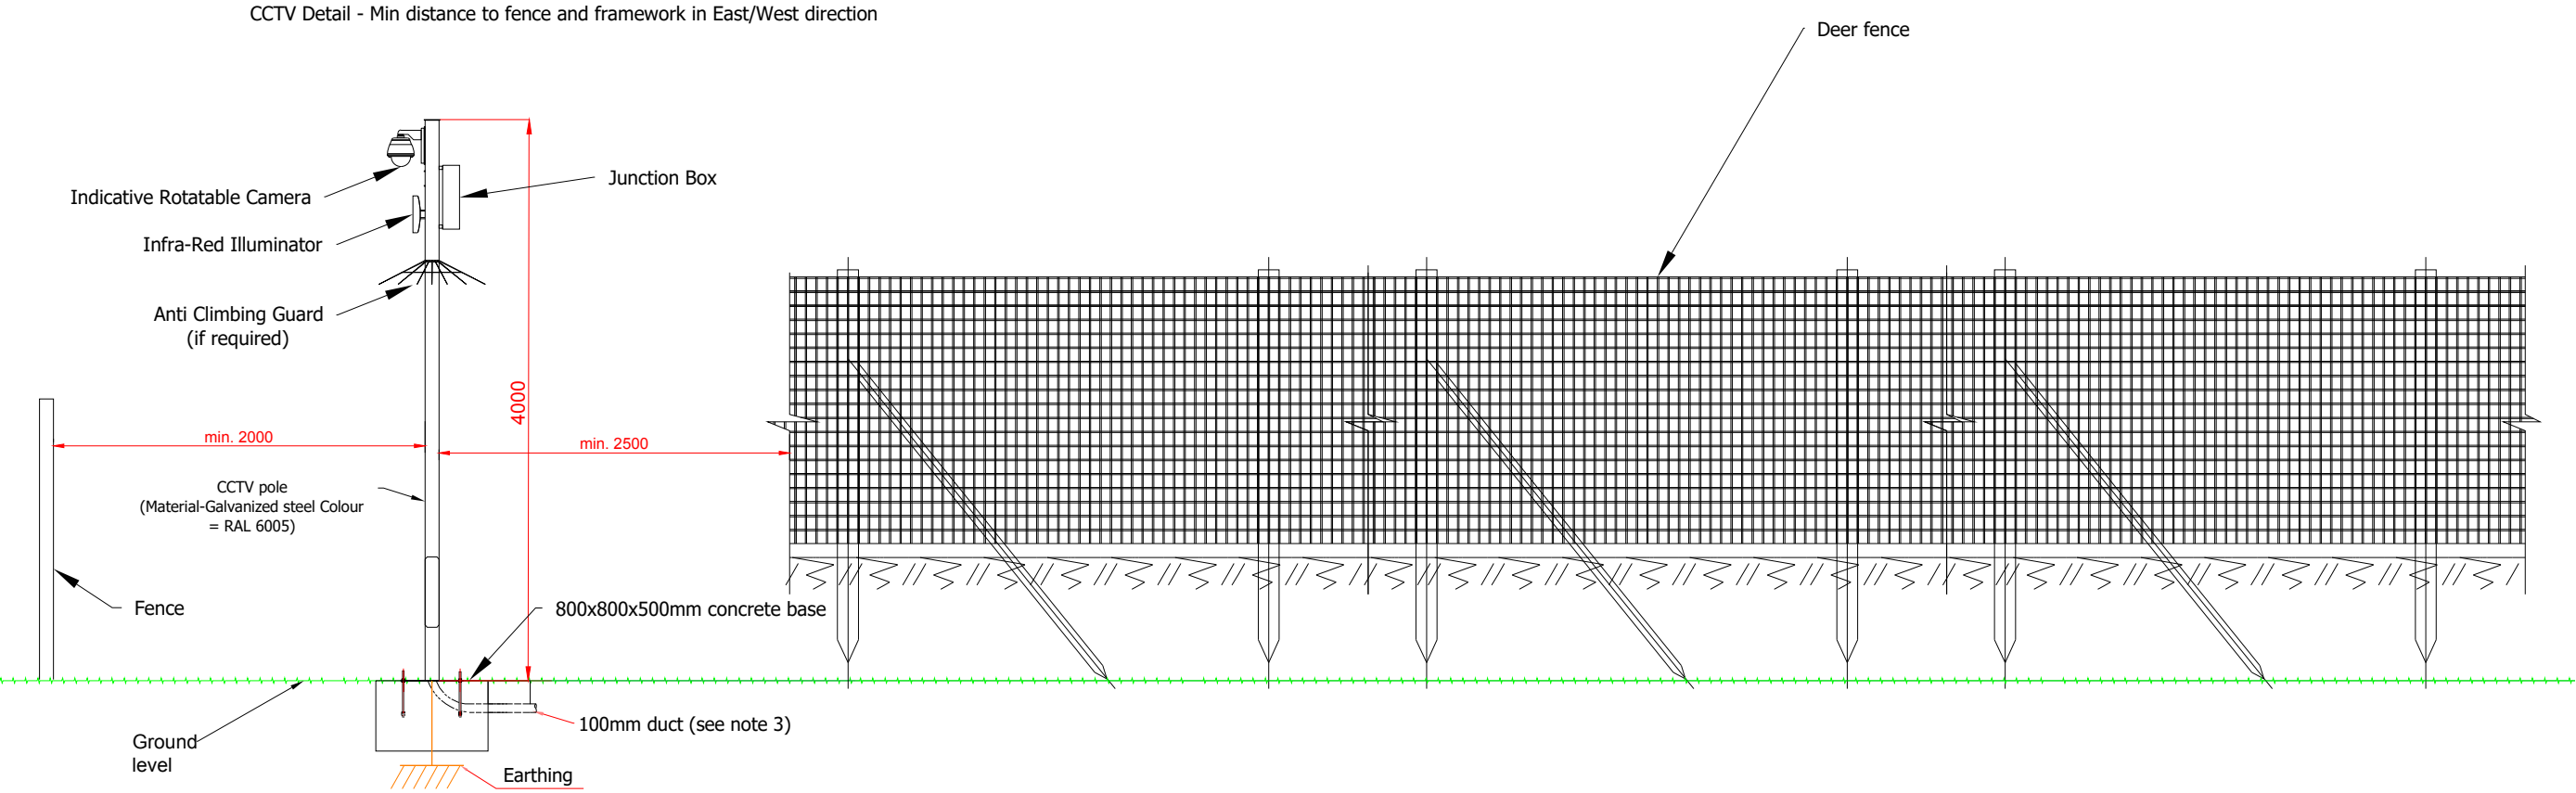

- Notes:
1. All dimensions are in mm.
 2. Insert root base into the hole ensuring that it is level and that the four studs protrude 60-70mm above the concrete foundation.
 3. 100mm Ø duct to be installed for cable entry.
 4. Pour concrete ensuring that it is a mix of C35 to table 6 BS 8110 and then tamp down well.
 5. Leave the concrete to cure for a minimum of 72 hours prior to attempting to erect the column.
 6. When fitting the column, ensure that the concrete base is in complete contact with the underside of the column and grout accordingly.
 7. CCTV Pole to be erected at least 2m from the fence line.
 8. Spacing between cameras is dependant on specification of the cameras used and specialist contractor design.
 9. Colour and materials to be agreed with LPA prior to construction.
 10. The dimensions of the CCTV pole, mounting structure and the fence are indicative! The exact dimensions will be confirmed by the equipment supplier.



Project: New Buildings Solar				
Drawing name: CCTV Detail				
ID:	1115_09			Drawn: REN
R 01	First Issue			21.03.2024
Revision	Description			Date
Discipline:	Electrical	Phase:	Preliminary Design	Format: A3 Scale: 1:50 Sheet No 01 / 01

Client:



REPD

Floor 6, Two Kingdom Street,
Paddington, London, W2 6BD

office@repd.co.uk
www.repd.co.uk



RENERGY LTD

14 B Filip Kutev str.
1407 Sofia, Bulgaria

info@renergy-bg.com
www.renergy-bg.com

This drawing may not be reproduced or be made available to third person or competing companies without Renergy permission. The reproduction, distribution and utilization of this document as well as the communication of its contents without explicit authorization is prohibited. Offenders will be held liable and can fines up to 50% of the project cost: variations in design can occur to site conditions.