



396500

397000

397500

398000

398500





396500

397000

397500

398000

398500

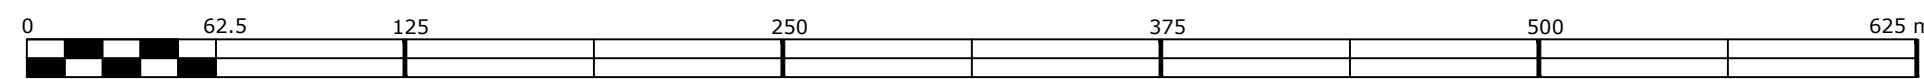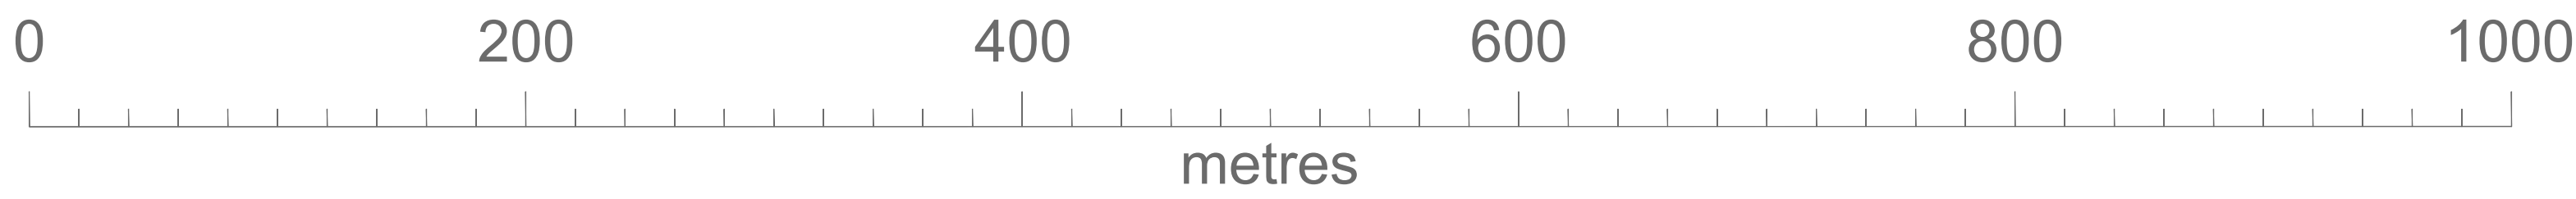

Project: New Buildings Solar				
Drawing name: Location plan				
ID: 1115_01		Drawn: REN		
R 06	Site boundary modification	03.06.2025		
R 05	Site boundary modification	19.02.2025		
R 04	Red line modification	12.09.2024		
R 03	Red line amendment	13.08.2024		
R 02	First issue	21.03.2024		
Revision	Description	Date		
Discipline	Phase	Format	Scale	Sheet
Electrical	Preliminary Design	A0	1:2500	01 / 01

Client: REPO


 Floor, 2: Two Kingdom Street,
 London, Great Britain, SE1 6BD
office@repd.co.uk
www.repd.co.uk


RENERGY
 engineering

RENERGY LTD
 28 E Samokov str,
 1113 Sofia, Bulgaria
office@renergybg.com
www.renergybg.com