


Copyright of this drawing is vested in the Architect and it must not be copied or reproduced without consent. Figured dimensions only are to be taken from the drawing and not from the text. The Architect shall not be responsible for checking all dimensions relative to the work. Hewitt&Carr Architects Ltd are to be advised of any variation between drawing and the construction. **CONTRACTORS ARE ADVISED TO CLARIFY DIMENSIONS WITH THE ARCHITECT PRIOR TO SETTING OUT.**

Rev./ Drawn / Comments

Date

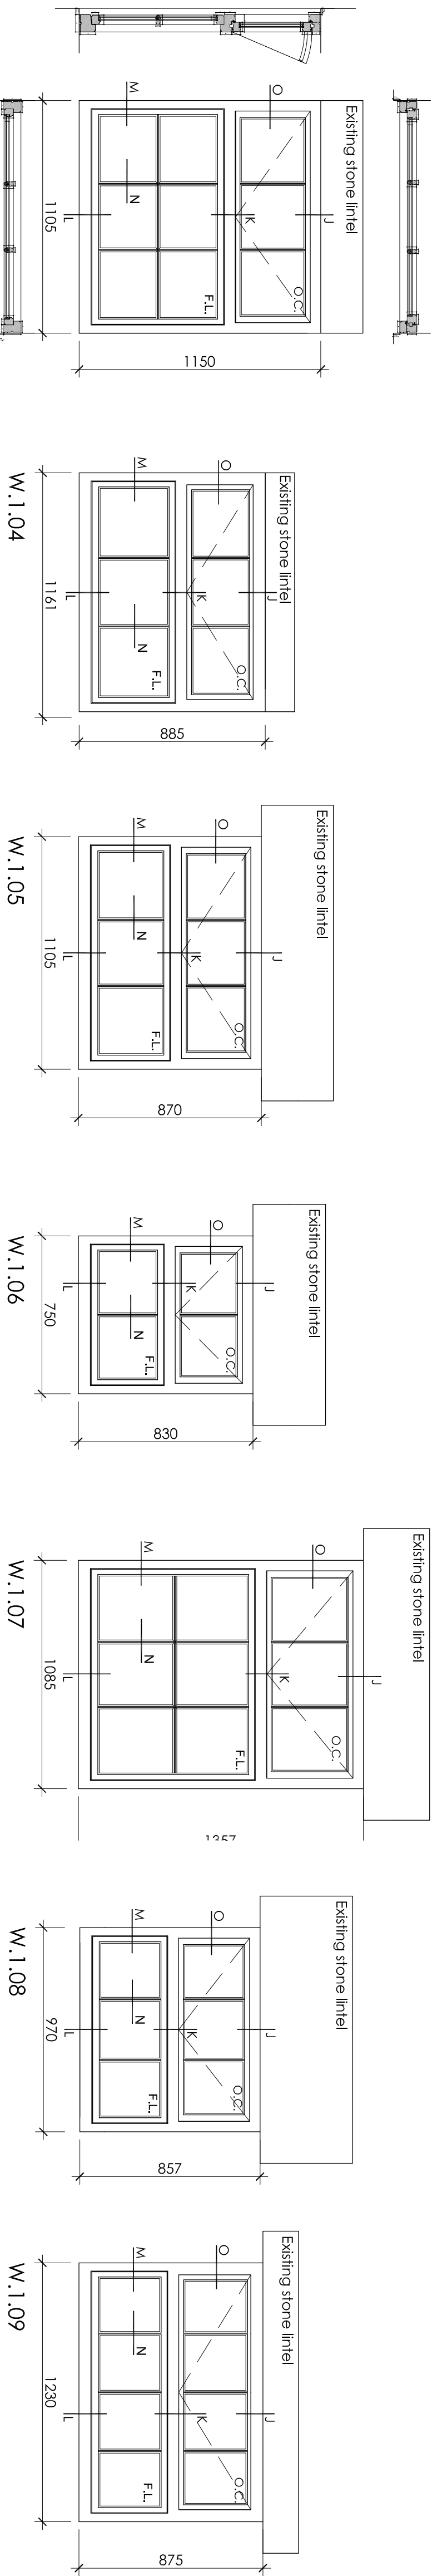

W.1.01

Hopper Window - Upper opening light 1:20

Hopper Window - Upper opening light 1:20


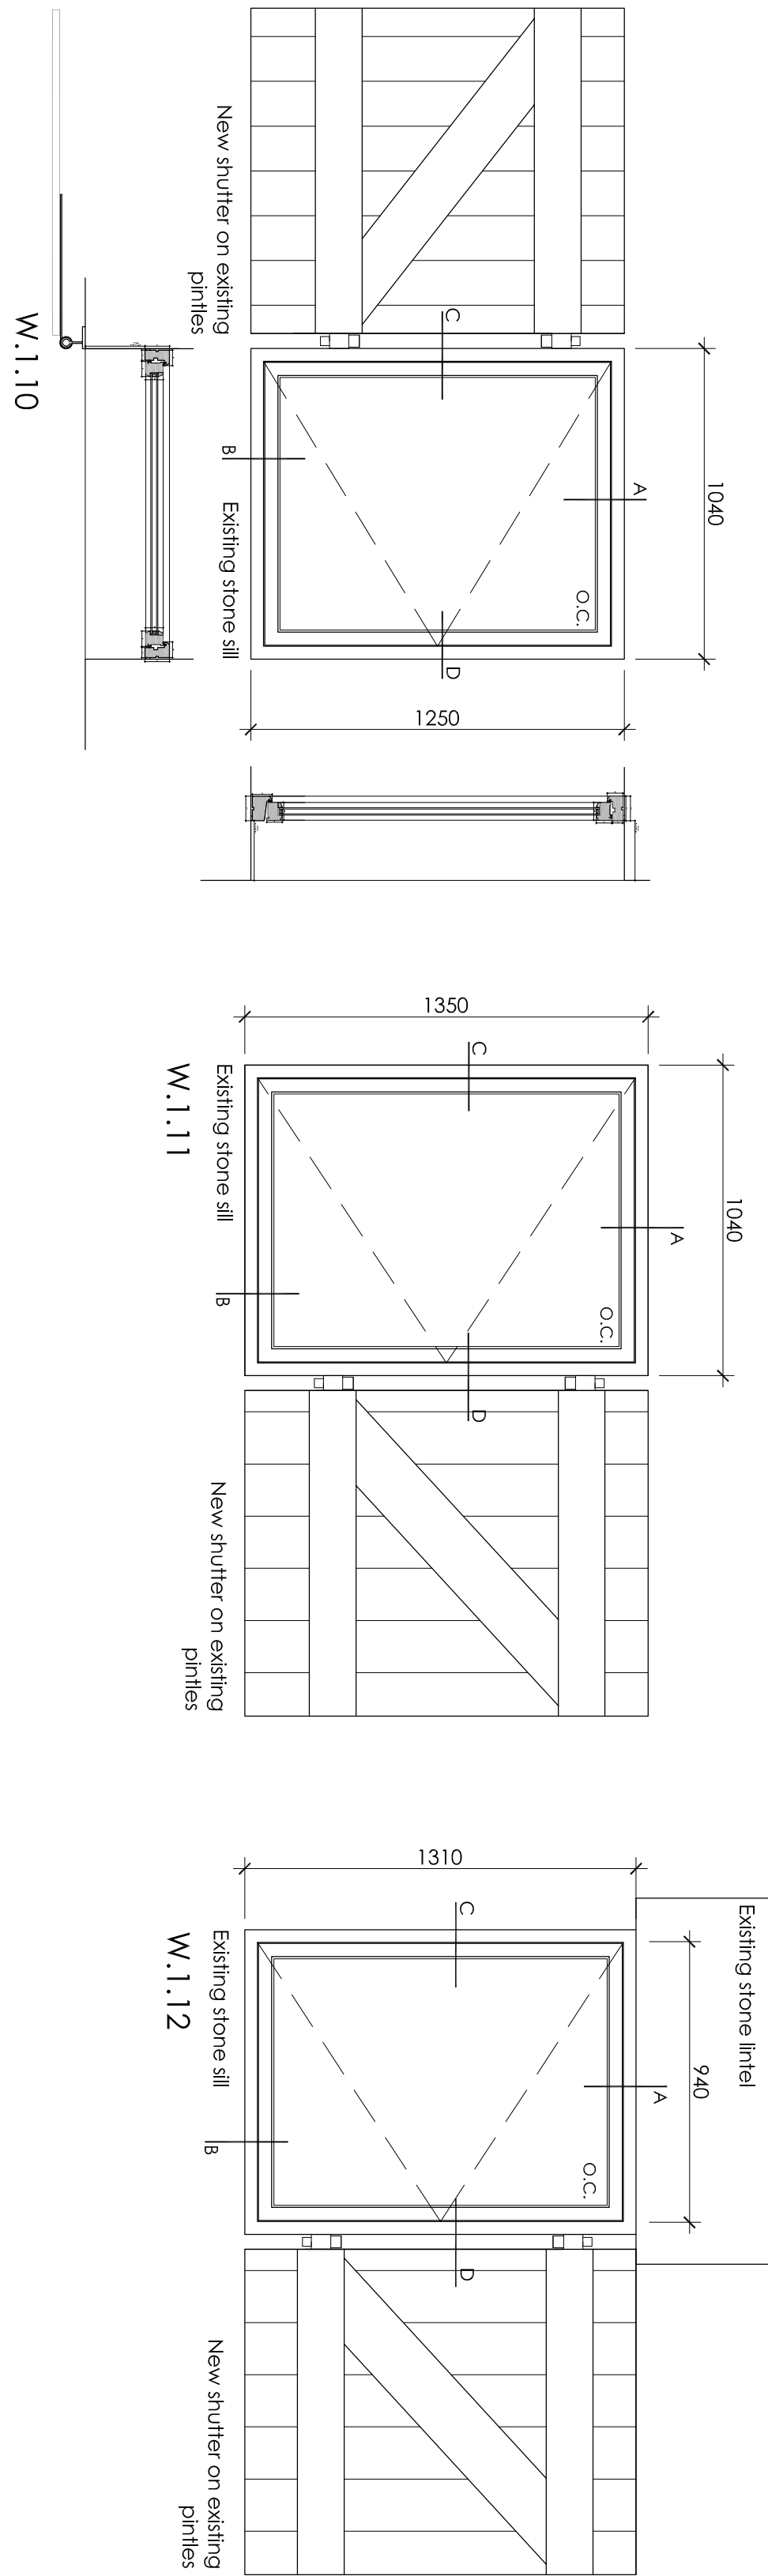


W.1.10


Opening Casement 1:20

Opening Casement 1:20

Opening Casement 1:20

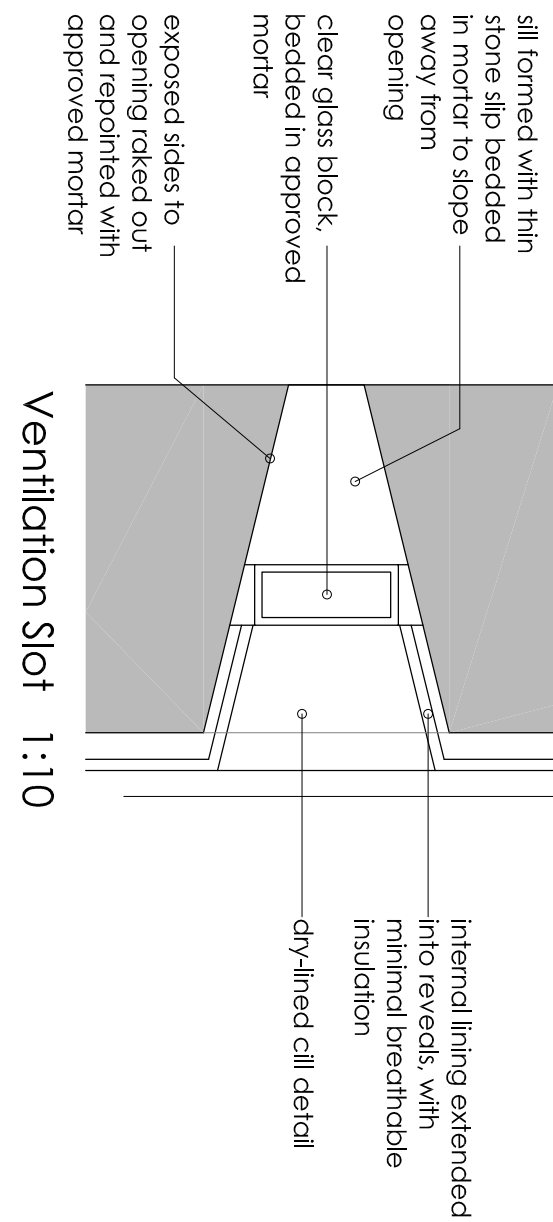


Ventilation Slot 1:10

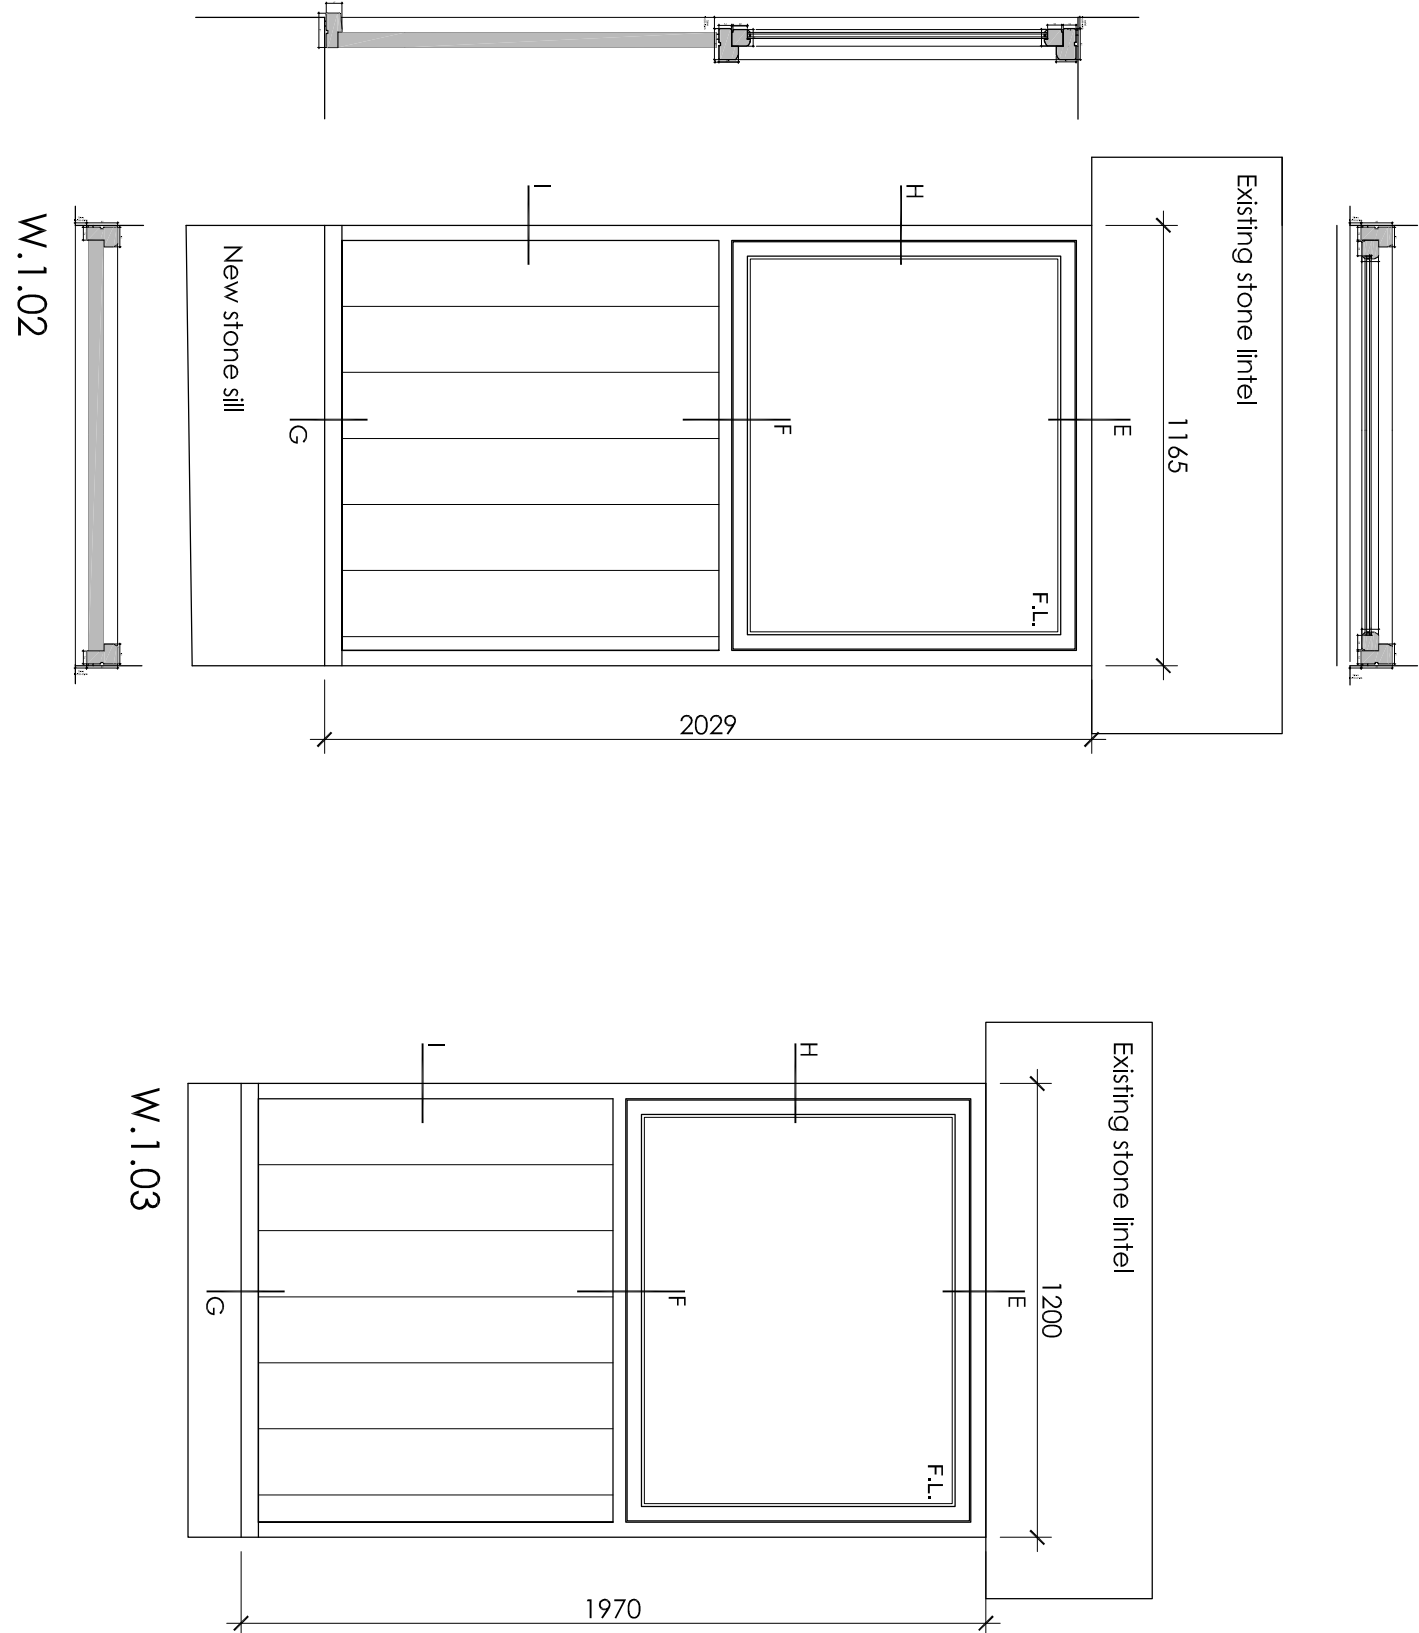


W.1.02

Half timbered stable-type window 1:20

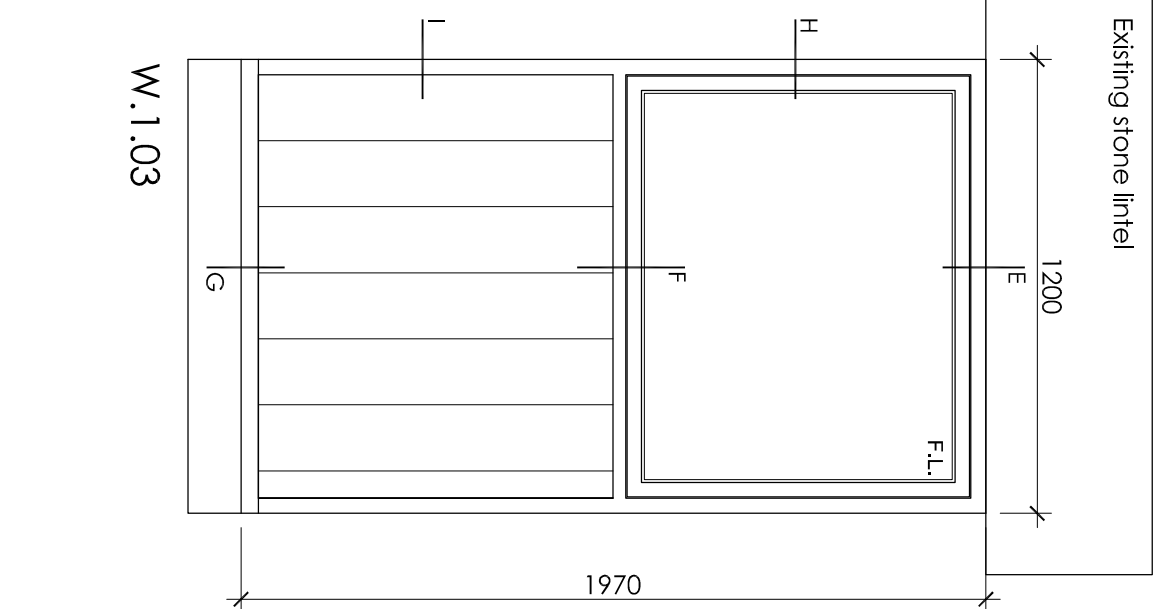


W.1.03

Half timbered stable-type window 1:20

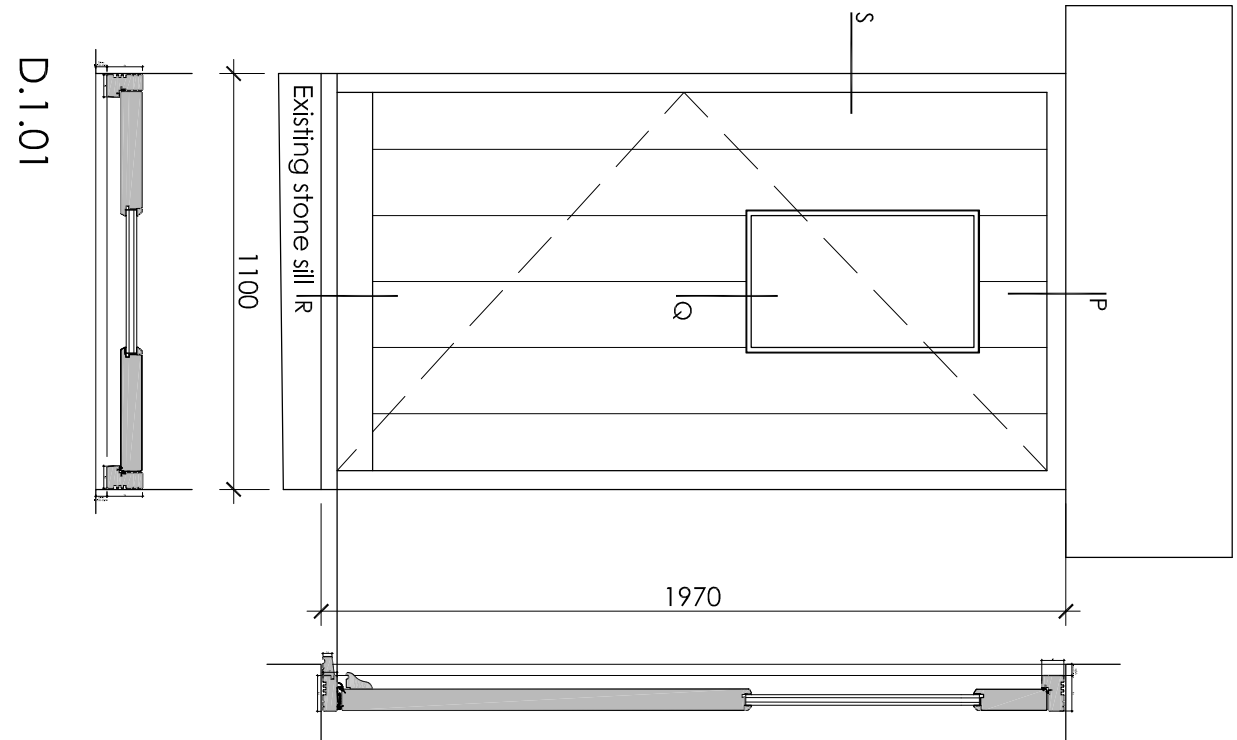

D.1.01

Timber door with glass vision panel 1:20

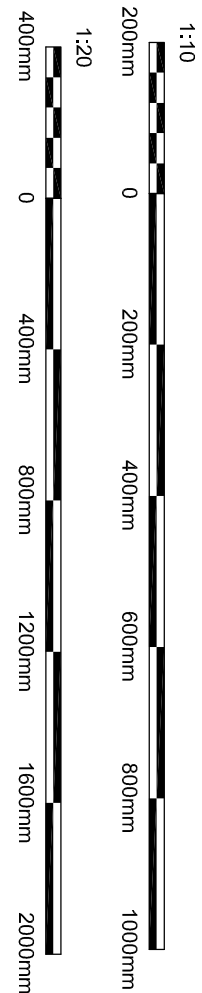

Drawings to be read in conjunction with 00101 PL10115E, PL10116E and AC3102.

New softwood hopper windows to receive 14mm Heritage slimline double glazed units with max. 20mm true glazing bars and 8mm sight line, utilising floor glass held in place with insised oil putty.

All other openings to receive 24mm double glazed units utilising floor glass with timber beads internally. Set back a minimum 200mm within the reveal to minimise external reflection and appearance.

Additional hidden support steel lintels/pieces may be required to strengthen & support damaged/inadequate lintels, or stone lintels to be replaced with new stone lintels to match existing only if necessary. All with Conservation Officers prior agreement.

Windows to be fitted with butt hinges complete with traditional window stay and casement fasteners. All joinery to be primed and finished in paint colour - RAL 7032 Pebble Grey

Dimensions of openings are indicative only and must be checked on site prior to ordering. Window details may require further clarification from window manufacturer, and details approved by Conservation Officer, prior to window manufacture.

Shutters to be assessed for suitability and repaired in like-for-like materials/profiles, wherever appropriate, or recycled utilising existing joinery, if required.

F.L. - Window with fixed casement.

O.C. - Window with opening casement.

Hewitt&Carr Architects

A: The Studio 17A Hob Street 1 Cheadle Street Cheshire ST10 1AA
T: 07803 2562991 07971 396376
E: enquiries@hccarchitects.co.uk
W: www.hccarchitects.co.uk

Client
Mr T Boote

Project
Conversion of Listed Barn into
single dwelling at Catswall Farm,
Huntley Lane, Denford, ST13 7JX

The
Barn A

Joinery Details

Status
Planning Conditions

Date
June 2025

Scale @A1 - As Stated

Drawn
KEW

Checked

Project No.
00101 AC(3)01

Drawing No.

Rev