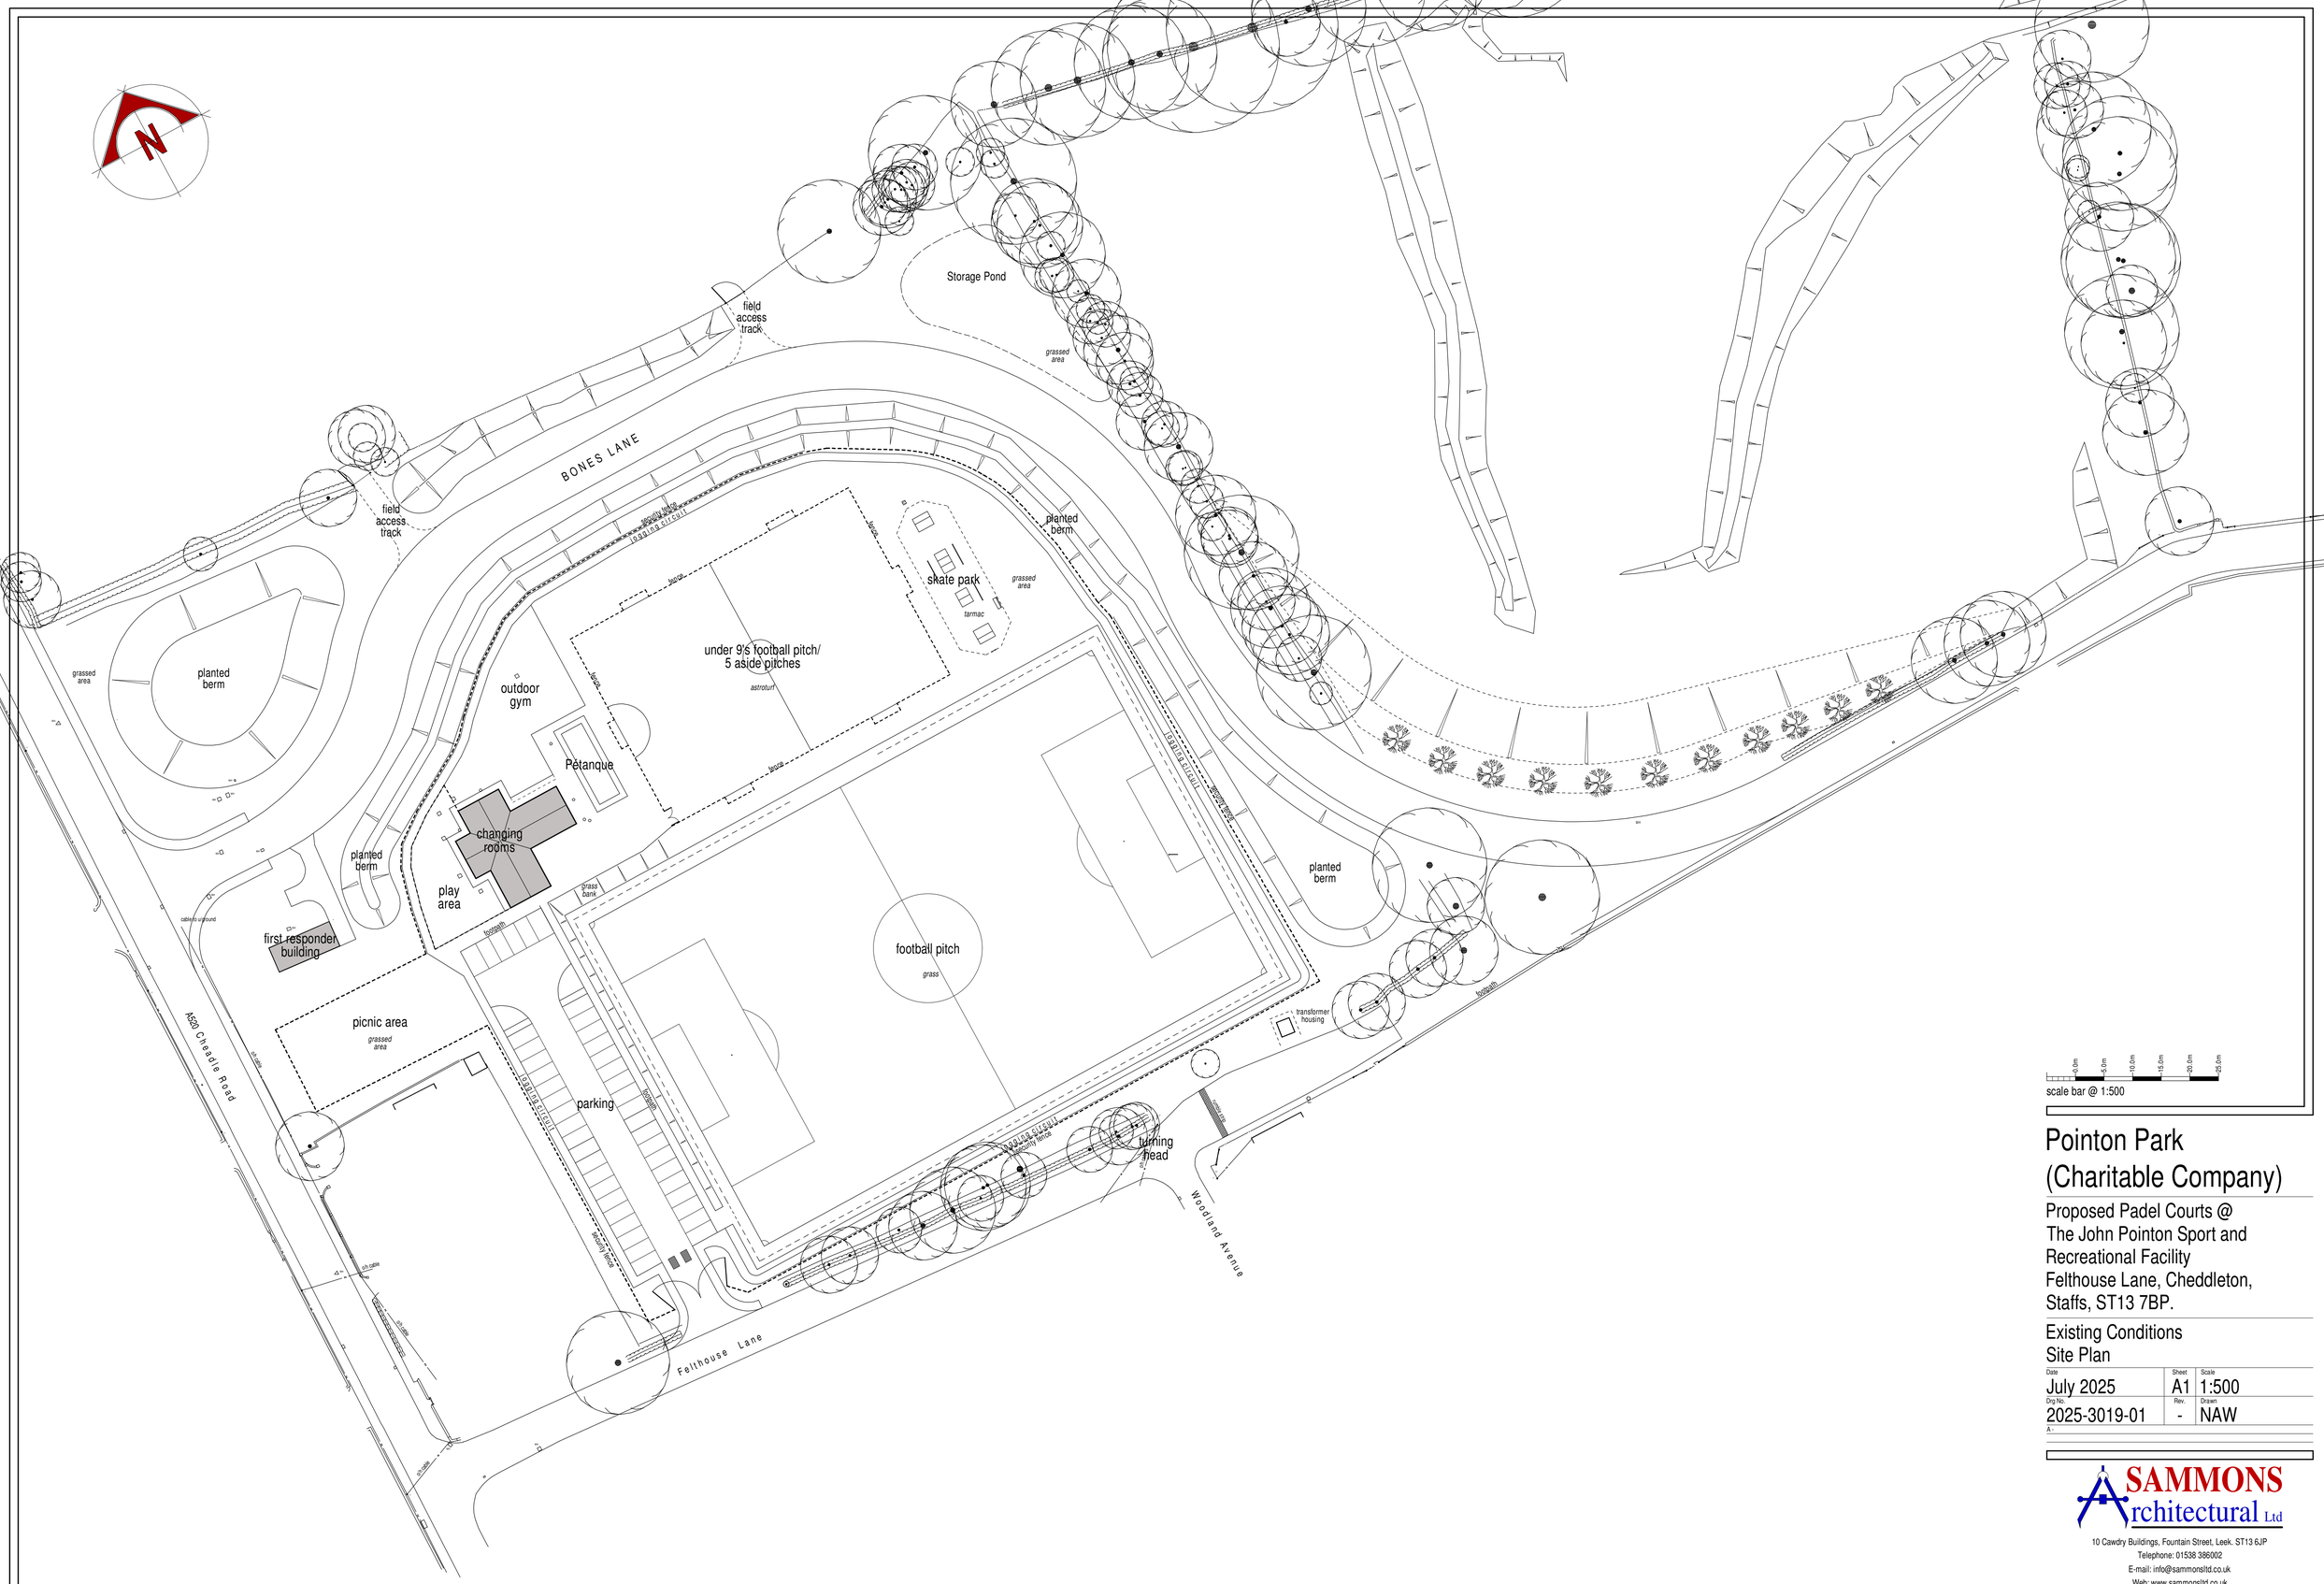

Pointon Park (Charitable Company)

Proposed Padel Courts @
The John Pointon Sport and Recreational Facility
Felthouse Lane, Cheddleton, Staffs, ST13 7BP.

Existing Conditions
Site Plan

Date	Sheet	Scale
July 2025	A1	1:500
Drg No.	Rev.	Drawn
2025-3019-01	-	NAW

A -

SAMMONS Architectural Ltd
10 Cawdry Buildings, Fountain Street, Leek. ST13 6JP
Telephone: 01538 386002
E-mail: info@sammonsltd.co.uk
Web: www.sammonsltd.co.uk

This drawing is copyright.
All dimensions must be checked prior to commencement.