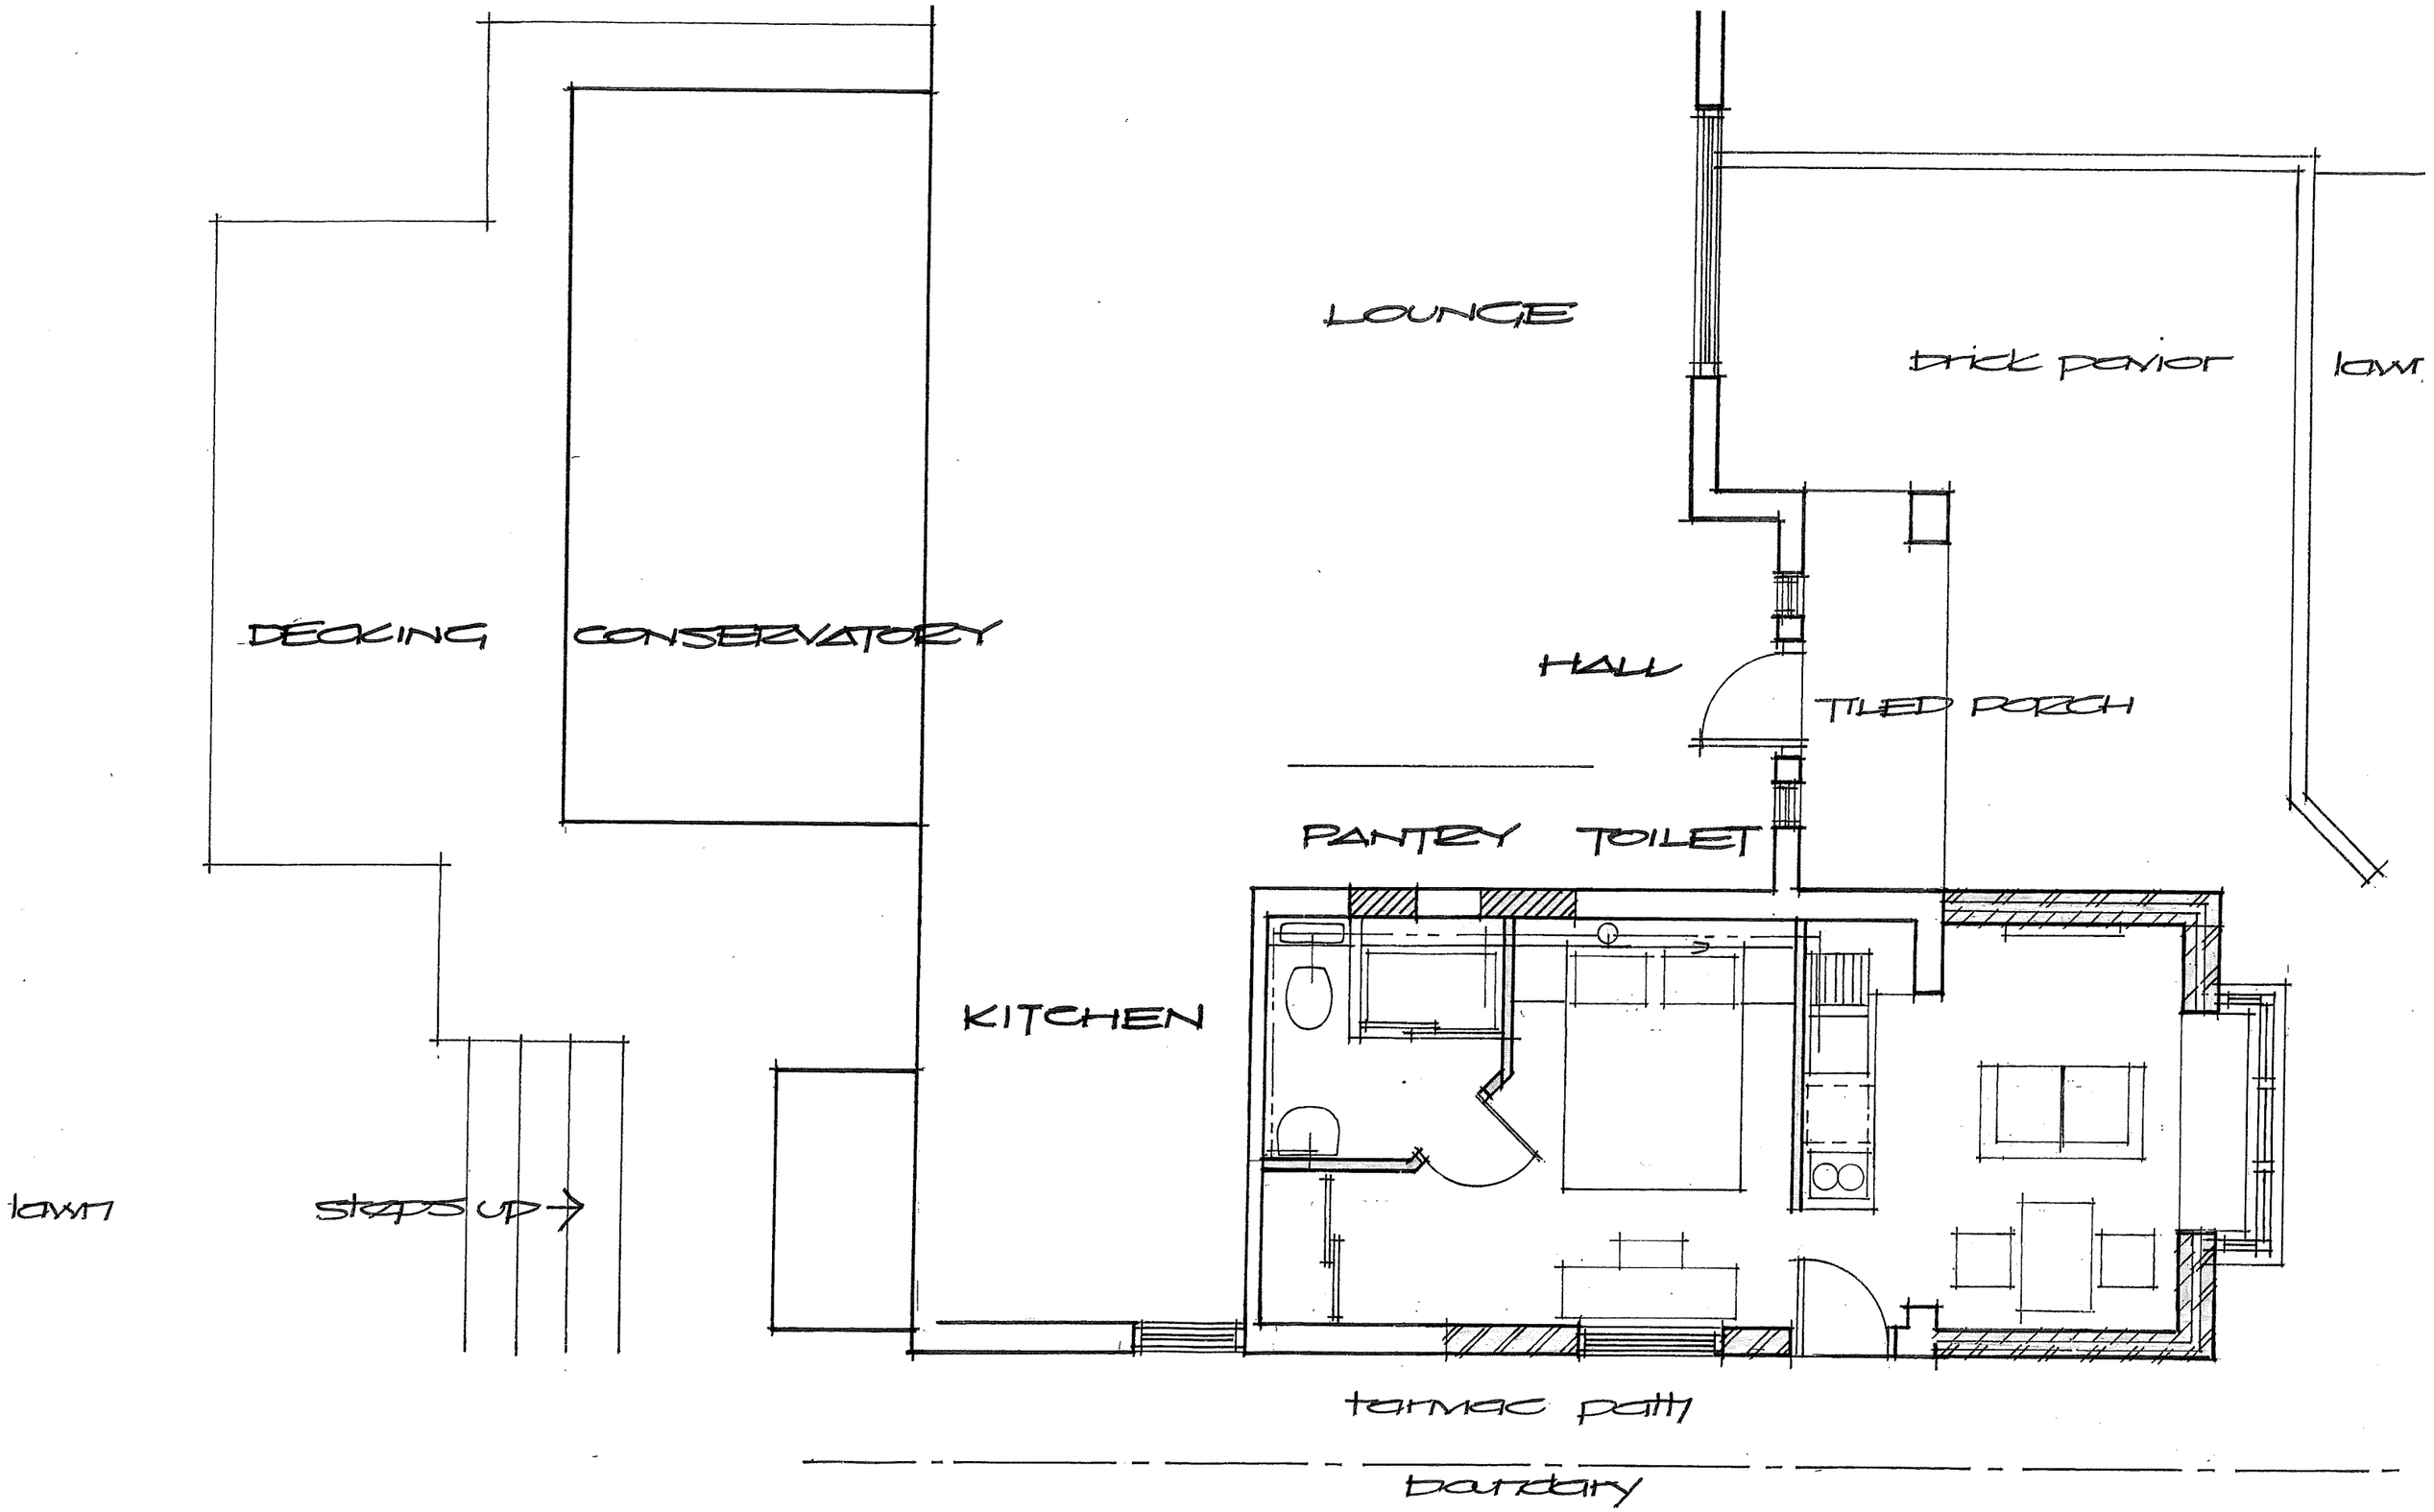


GROUND FLOOR PLAN AS PROPOSED

Scale = 1:50 DRG /07.