


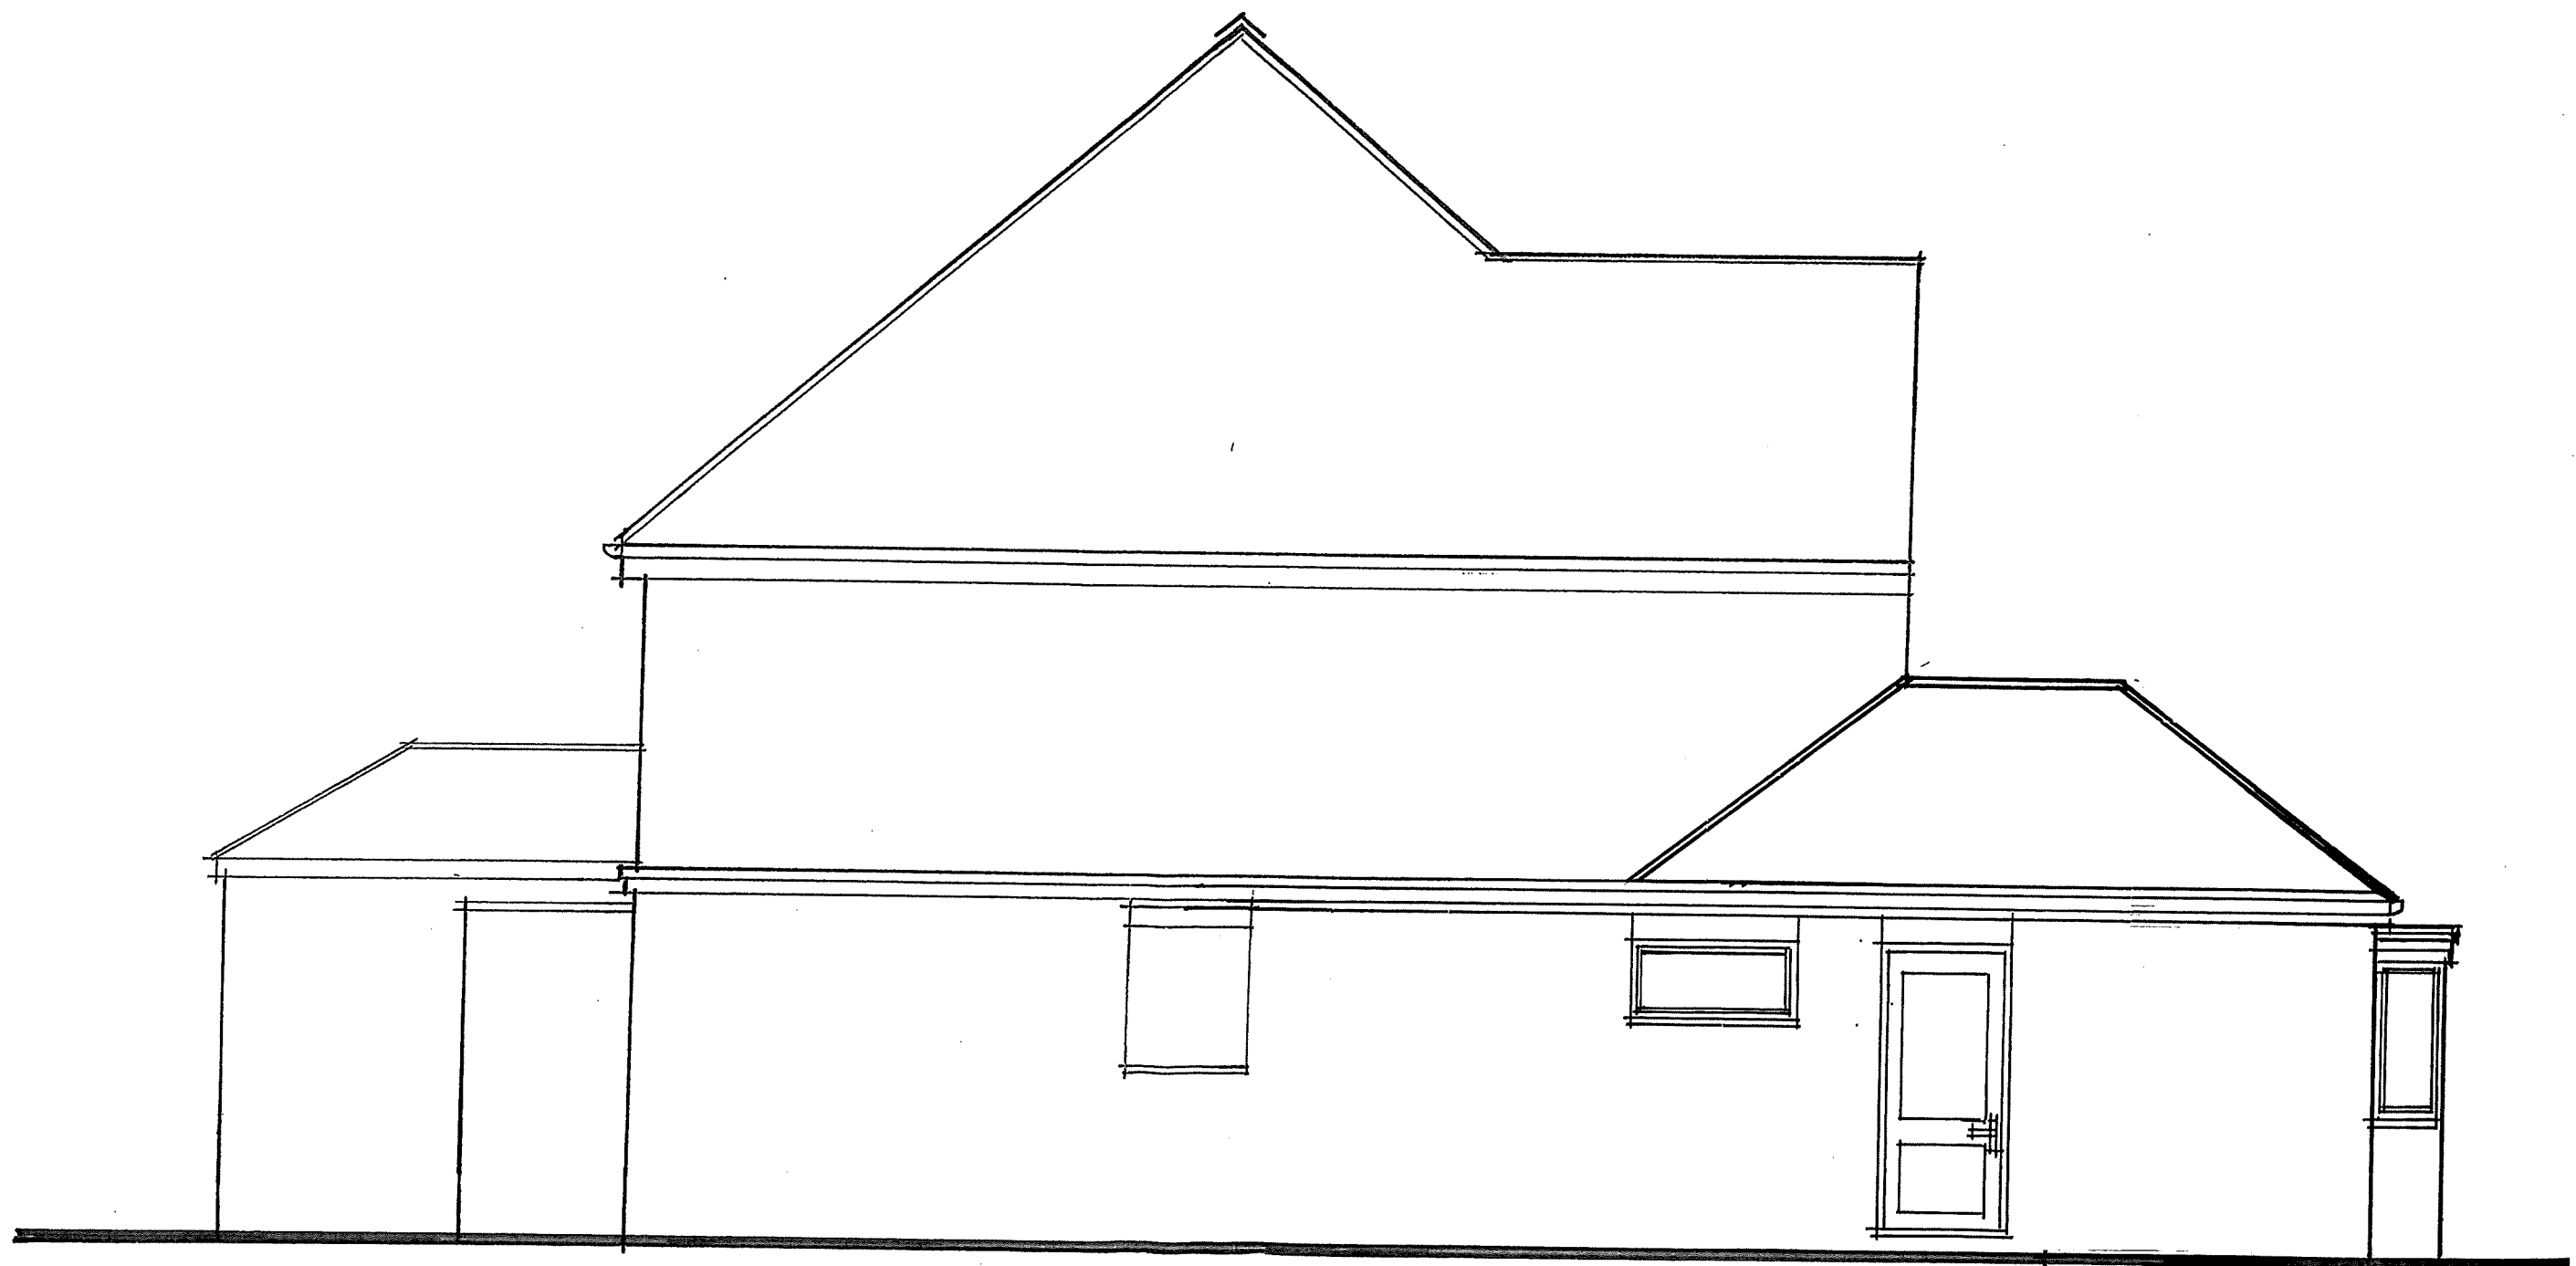

SIDE ELEVATION AS PROPOSED

Scale = 1:50

DRG/08.