

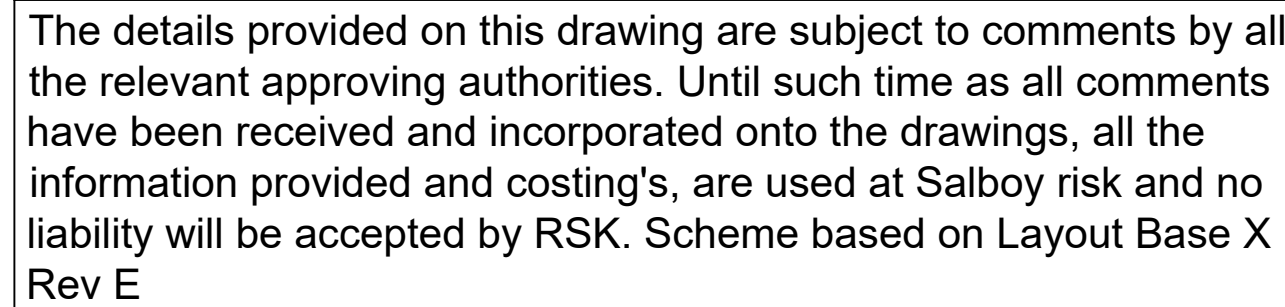
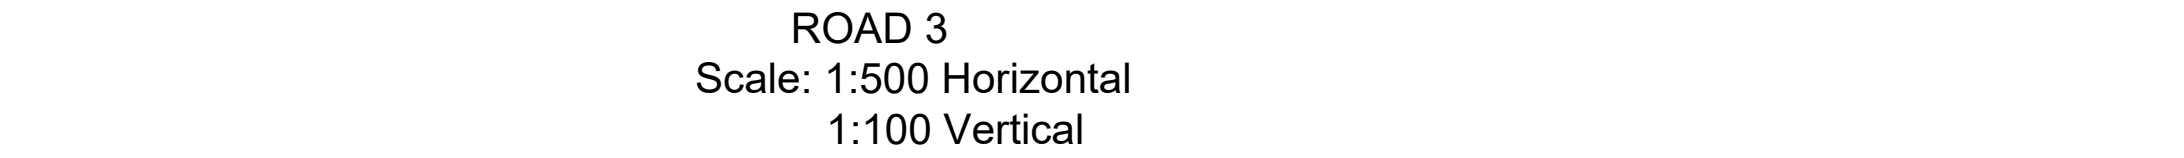


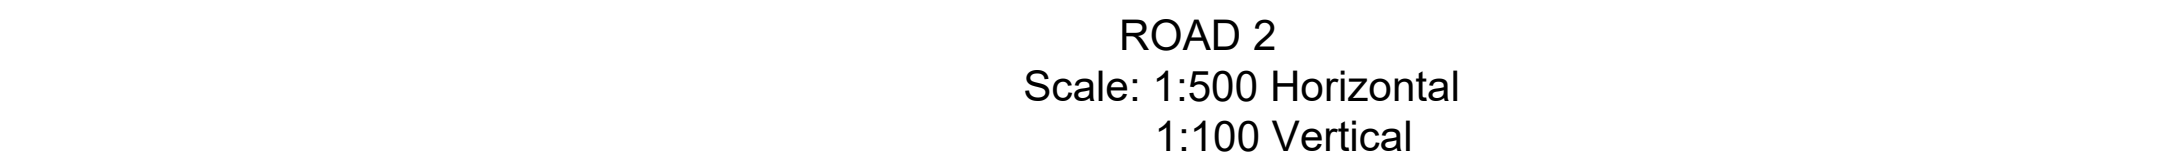

CIVIL / STRUCTURAL DESIGN RISK MANAGEMENT Abnormal or unusual residual risks associated with the design outcomes shown on this drawing are:-	
RSK LDE LTD has followed its Design Risk Management process for Hazard Elimination and Risk reduction in developing the designs shown on this drawing. Abnormal or unusual residual risks may be shown above where it is considered that such risk may not normally be expected by competent persons engaged on work of this nature or type.	
Notes 1. This drawing is to be read in conjunction with the standard details, the layouts, schedules and specifications for the development. 2. A +1% gradient represents a rise of 1m in 100m. 3. Left and right hand channels are on the left and right hand side respectively, when standing at zero channel and looking along the road. 4. Pipe sizes are stated in millimetres and levels are shown in metres A.O.D. 5. All pipes to have flexible joints with granular bedding (Class S) unless stated otherwise. Where 150mm concrete bed and surround is specified the concrete must be surmounted at the joint positions by the insertion of a 'flexcell' collar. 6. All sewer connections are to be SOFFIT TO SOFFIT unless noted otherwise. 7. All vitrified UPVC pipes to be EXTRA STRENGTH to B.S. 65, 1991. 8. Existing levels to be confirmed on site prior to commencement of works. 9. All concrete pipes to be CLASS 'M'. 10. Refer to adoptable drainage notes on RSK drawing 10-01 for further information. Drawing Subject to change following comments from Highways & Severn Trent	

P1	28.09.25	First Issue		JP	MAR
Rev	Date	Amendment		Drawn	Chief

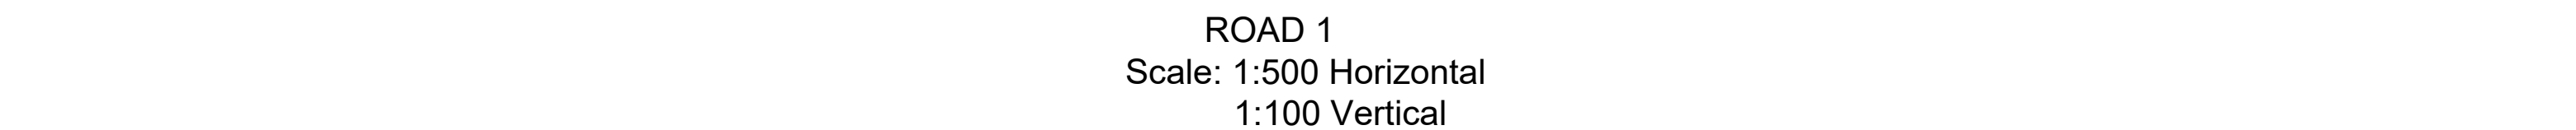

14 Beecham Court,
Brentford Business Park,
Wigan,
WNG 6PS
United Kingdom

Tel: +44 (0) 1942 493255
Email: info@rsk.co.uk
Web: www.rsk.co.uk

Client	
--------	--



SALBOY

Project Title	
---------------	--

Daisy Bank Farm Tea

Status	
--------	--

DETAILED DESIGN

Drawing Title	
---------------	--

Longitudinal Sections

Drawn	Date	Checked	Date	Approved	Date
JP	SEP 25	MAR	SEP 25	MAR	SEP 25
Scale		Orig Size		Dimensions	
H1:500, V:1:100		A0			
Project No. 882930			File Name 40-02		
Drawing No. 882930				Rev 40-02 P1	
Project No.	Orig.	Vol./Sys.	Lev./Loc.	Title	Draw. No.

