
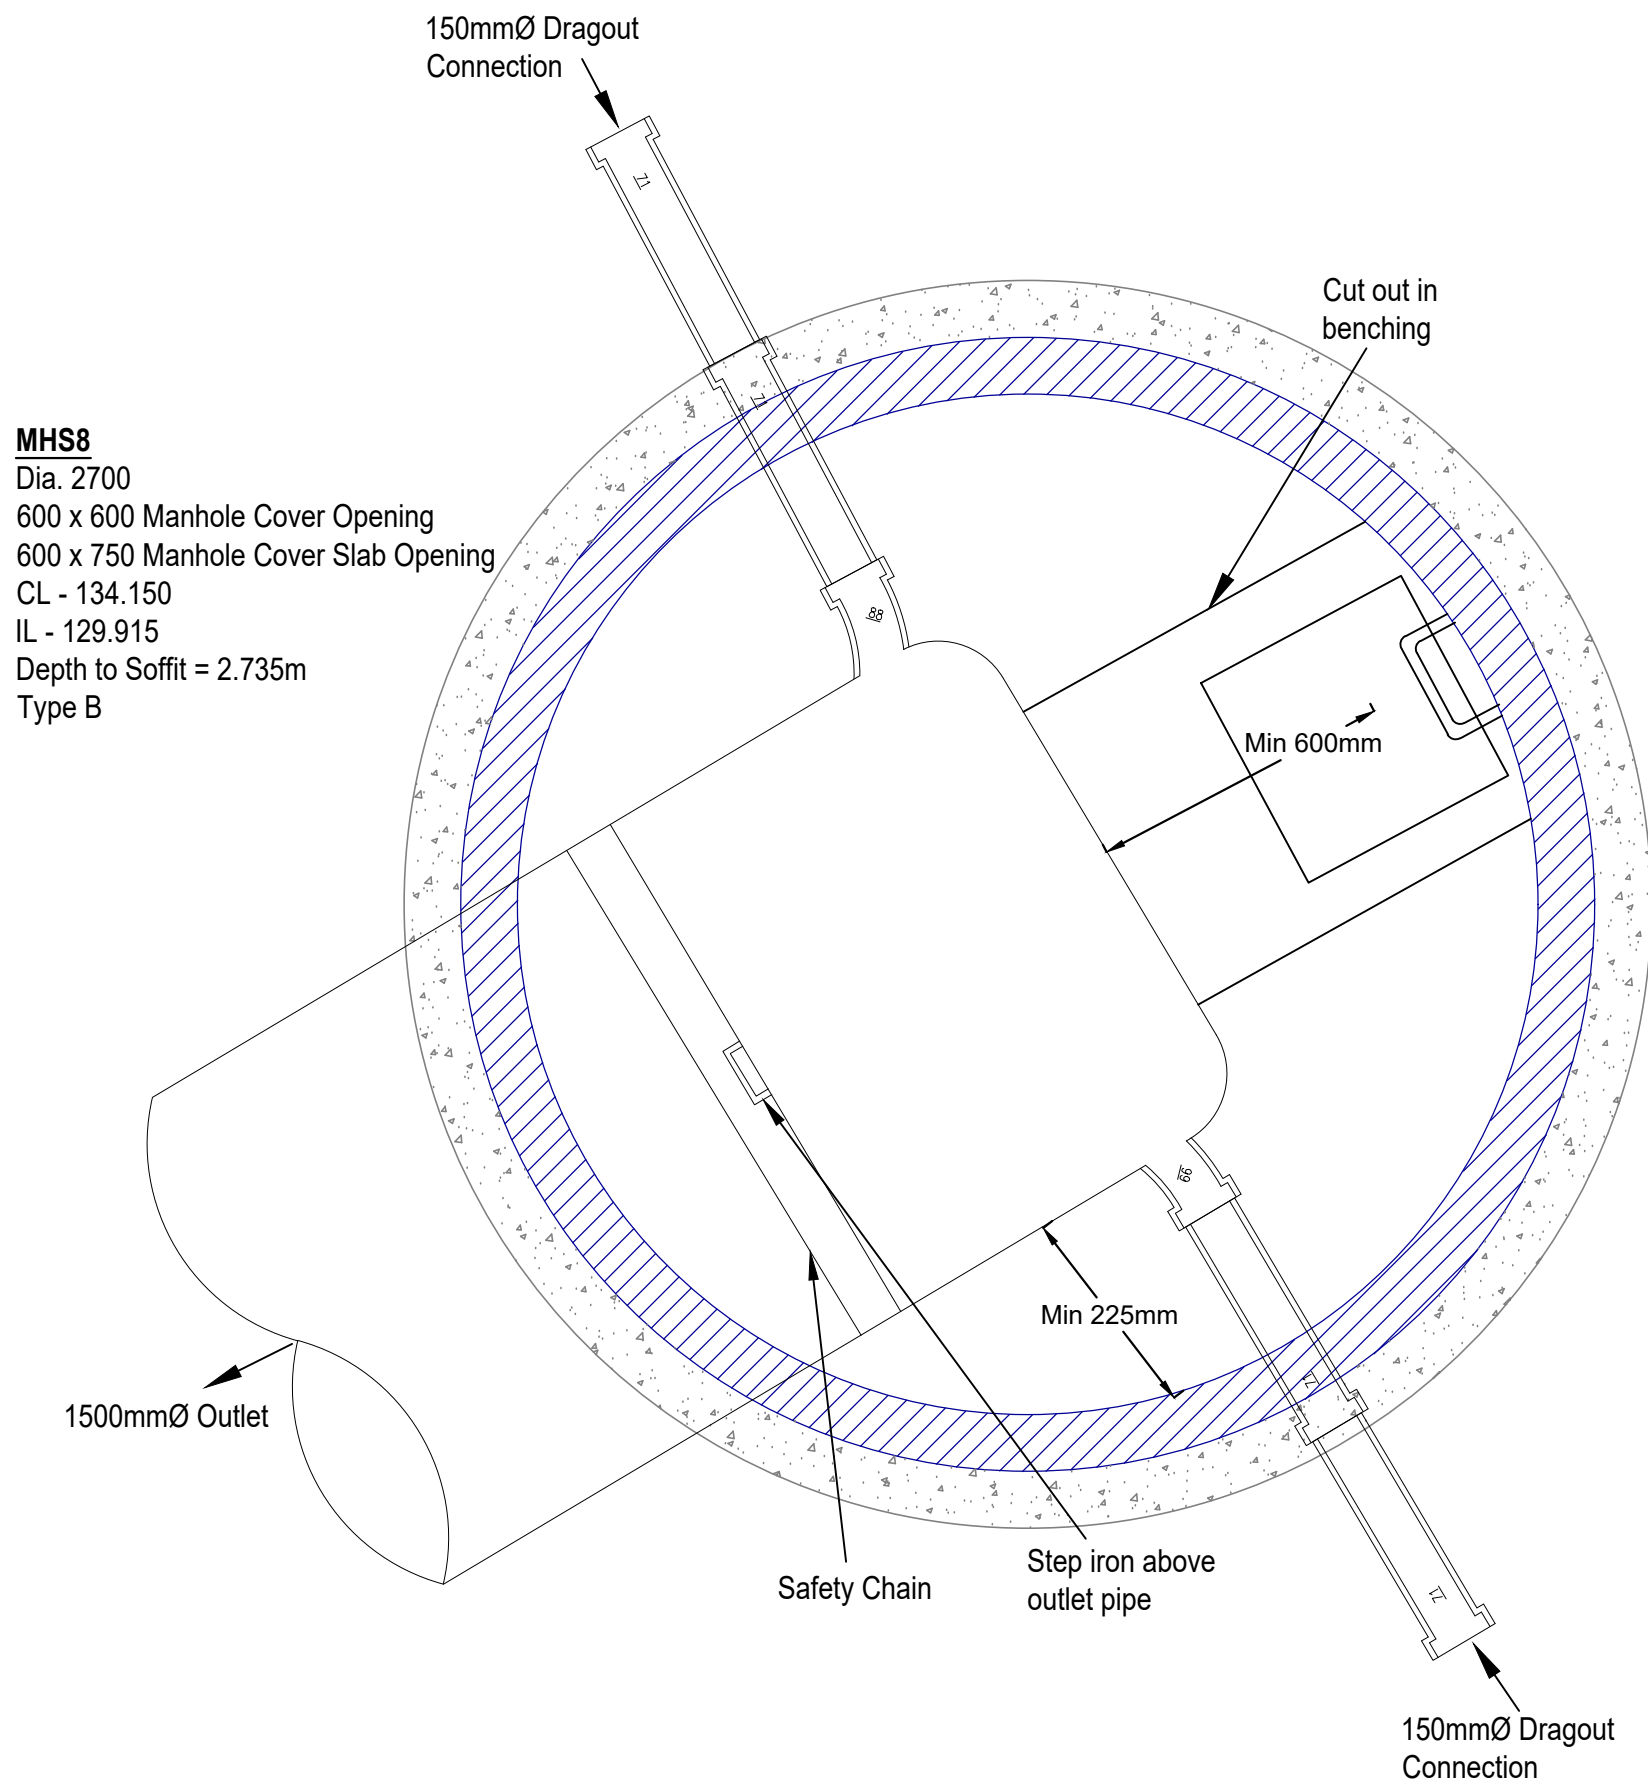
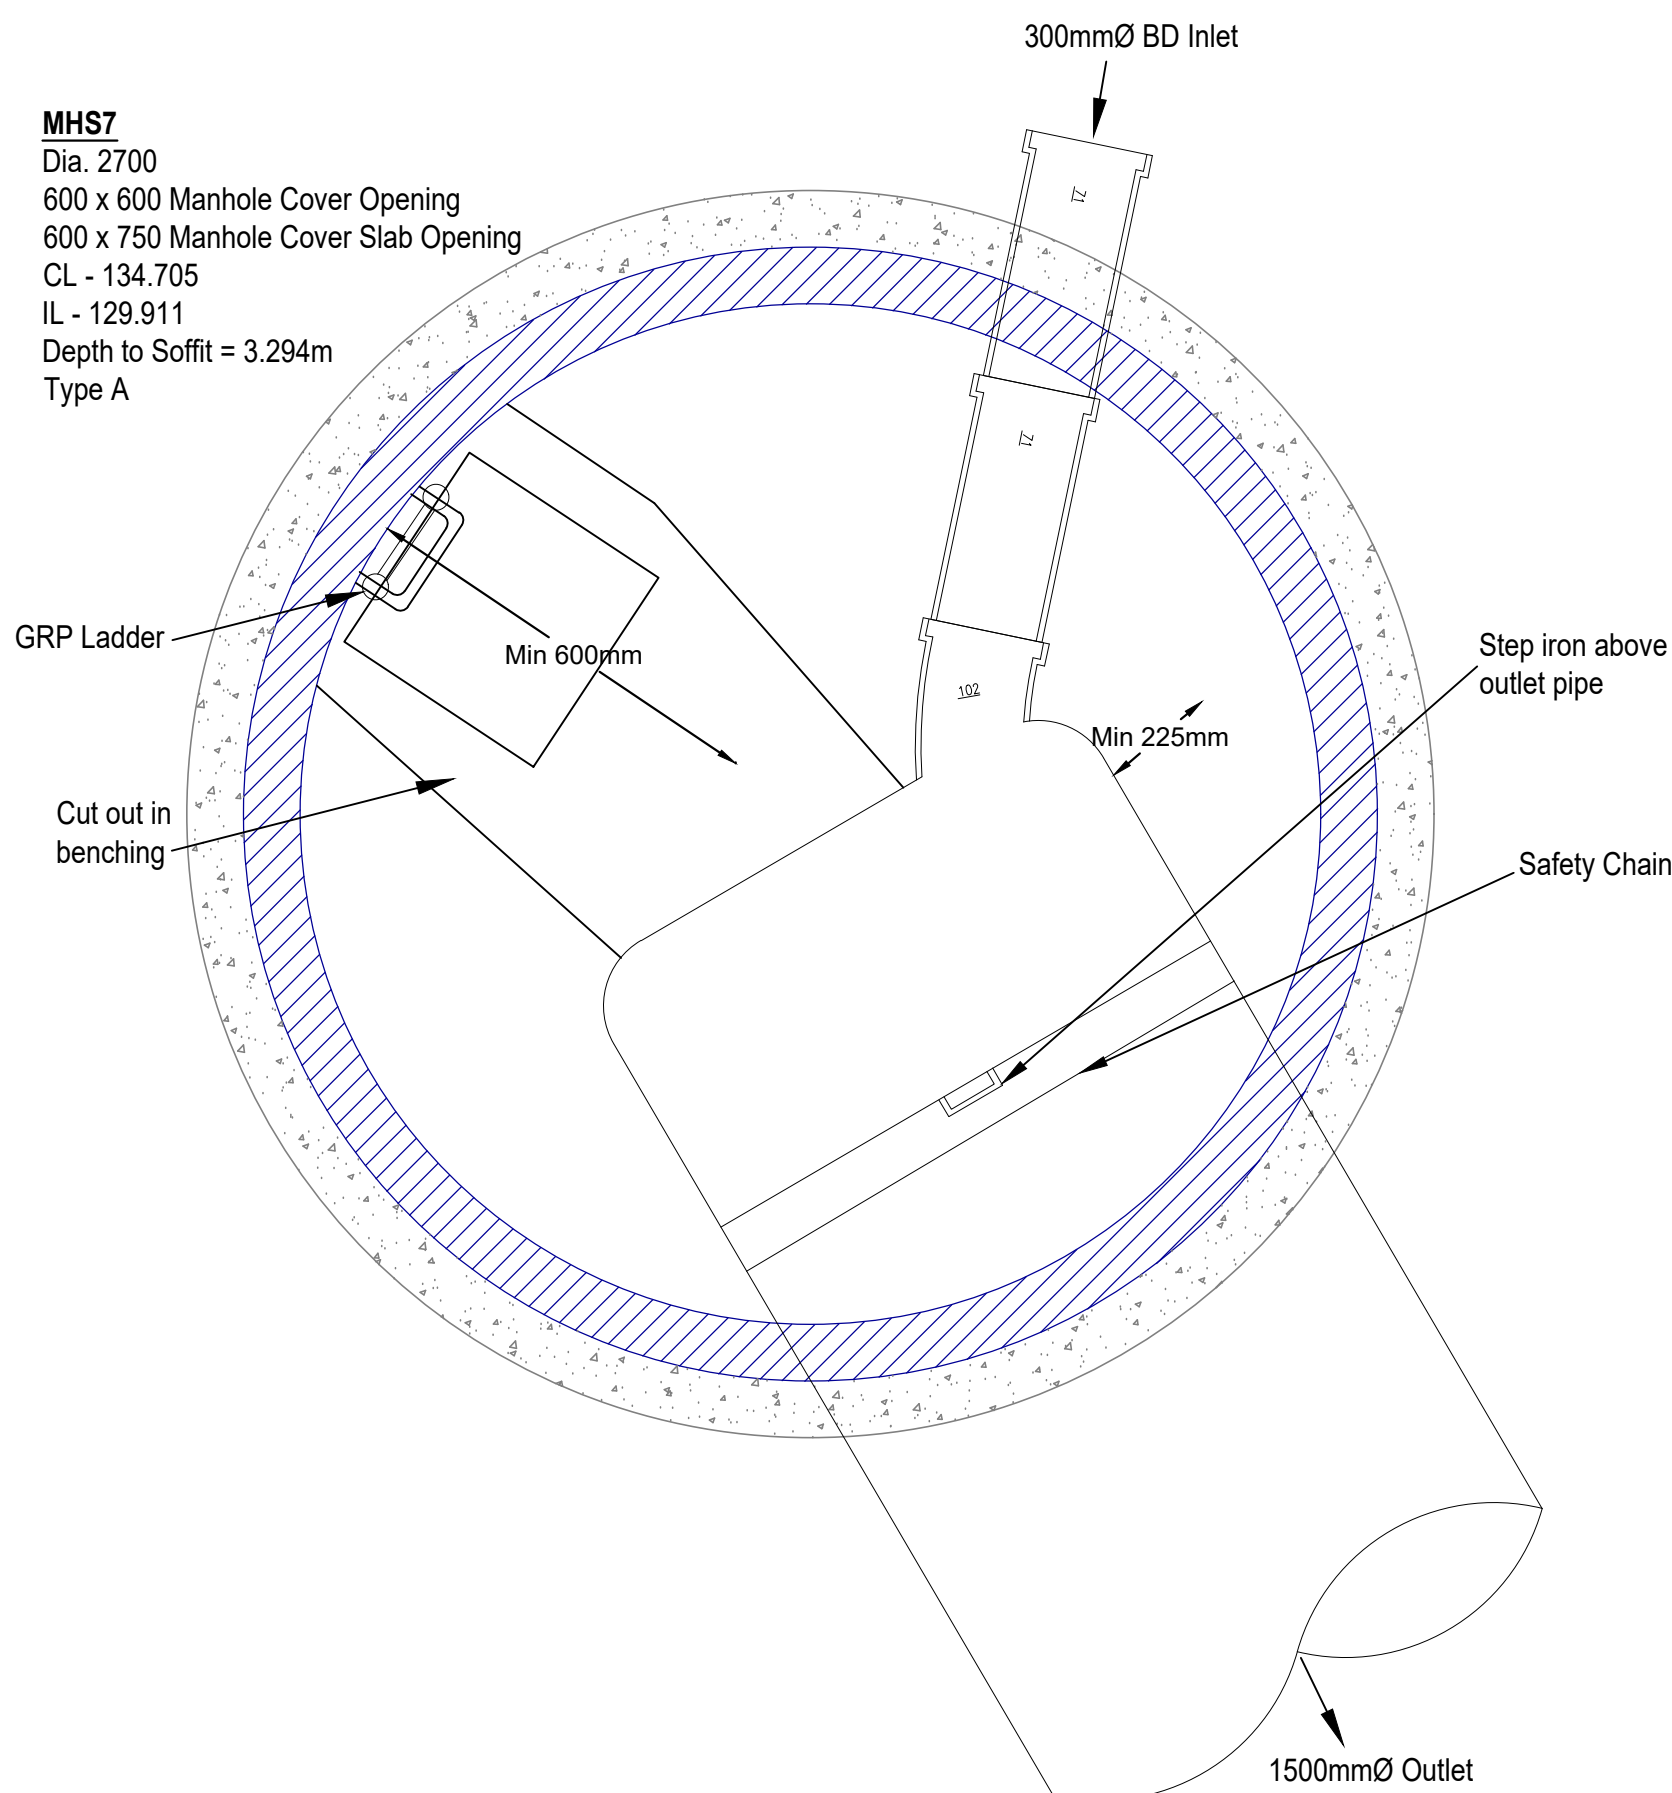
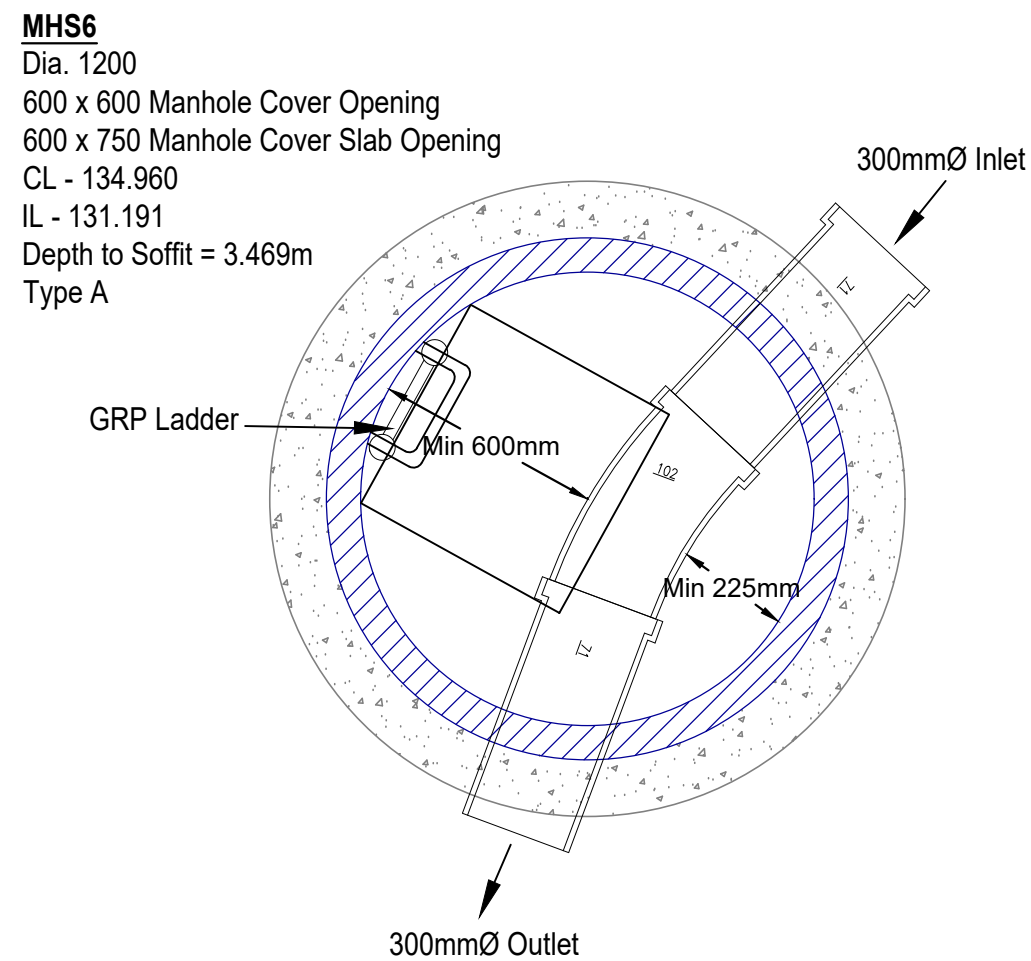
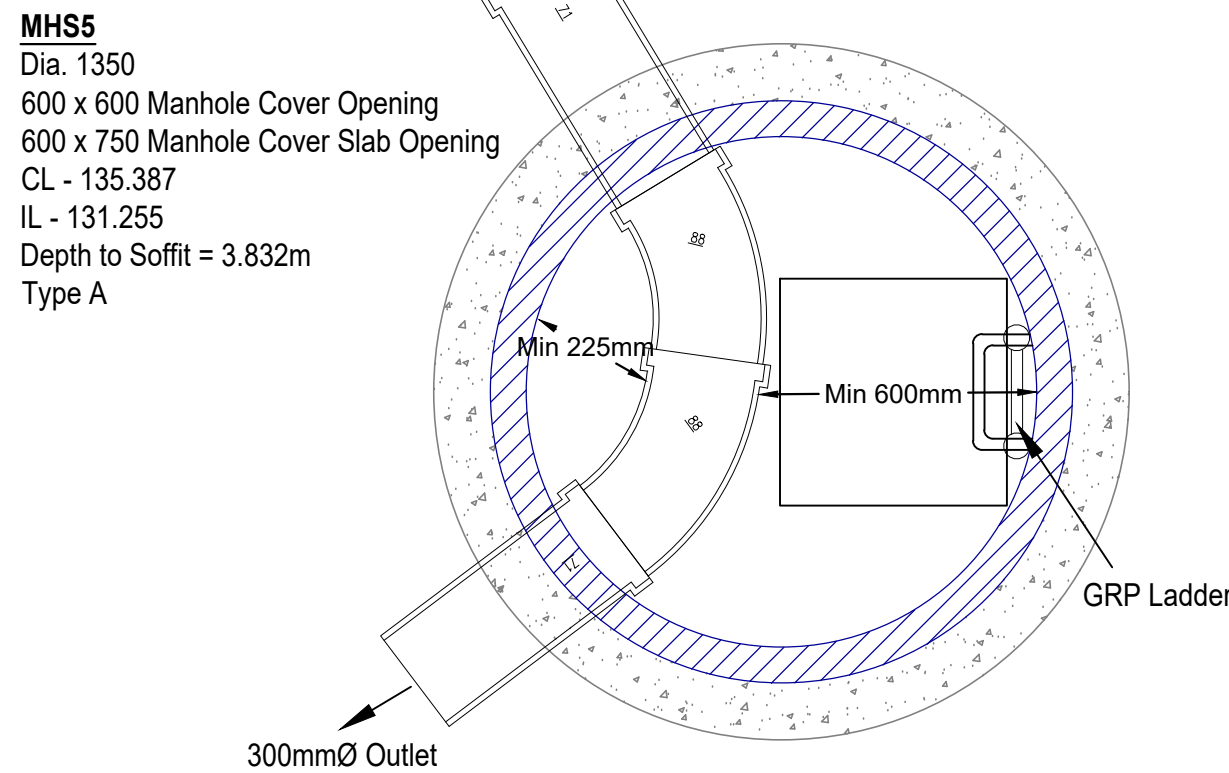
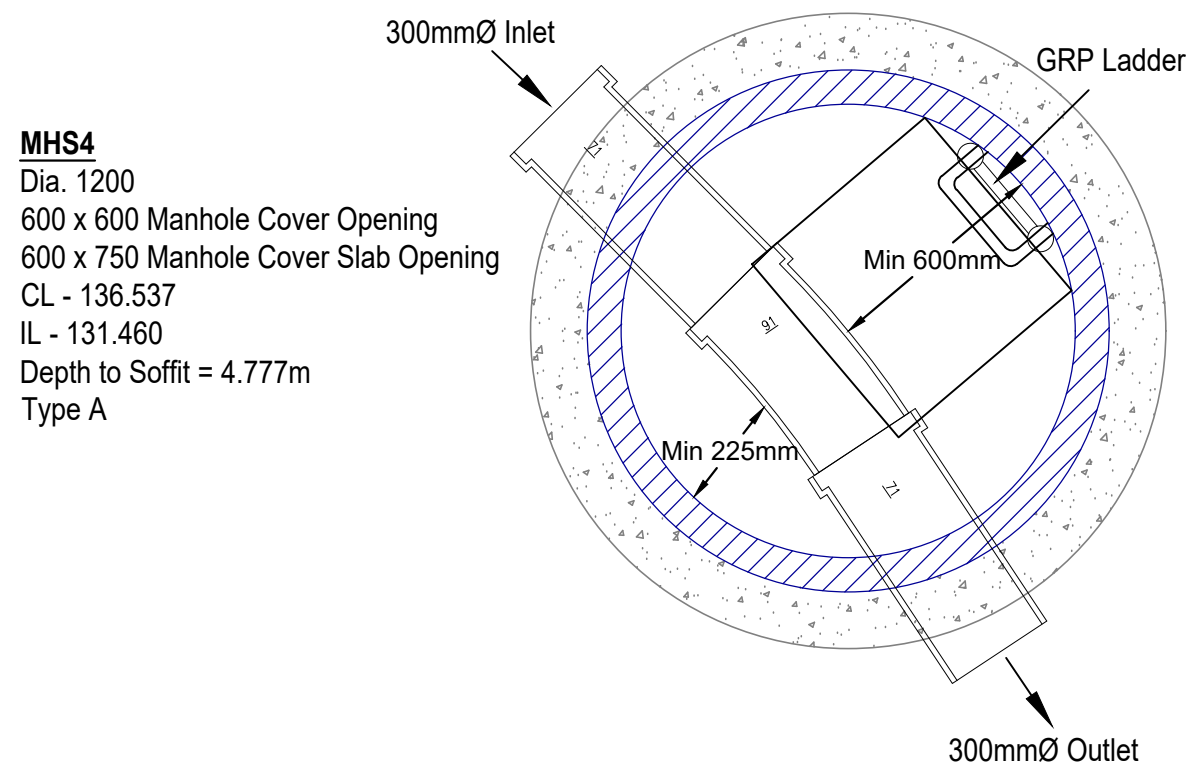
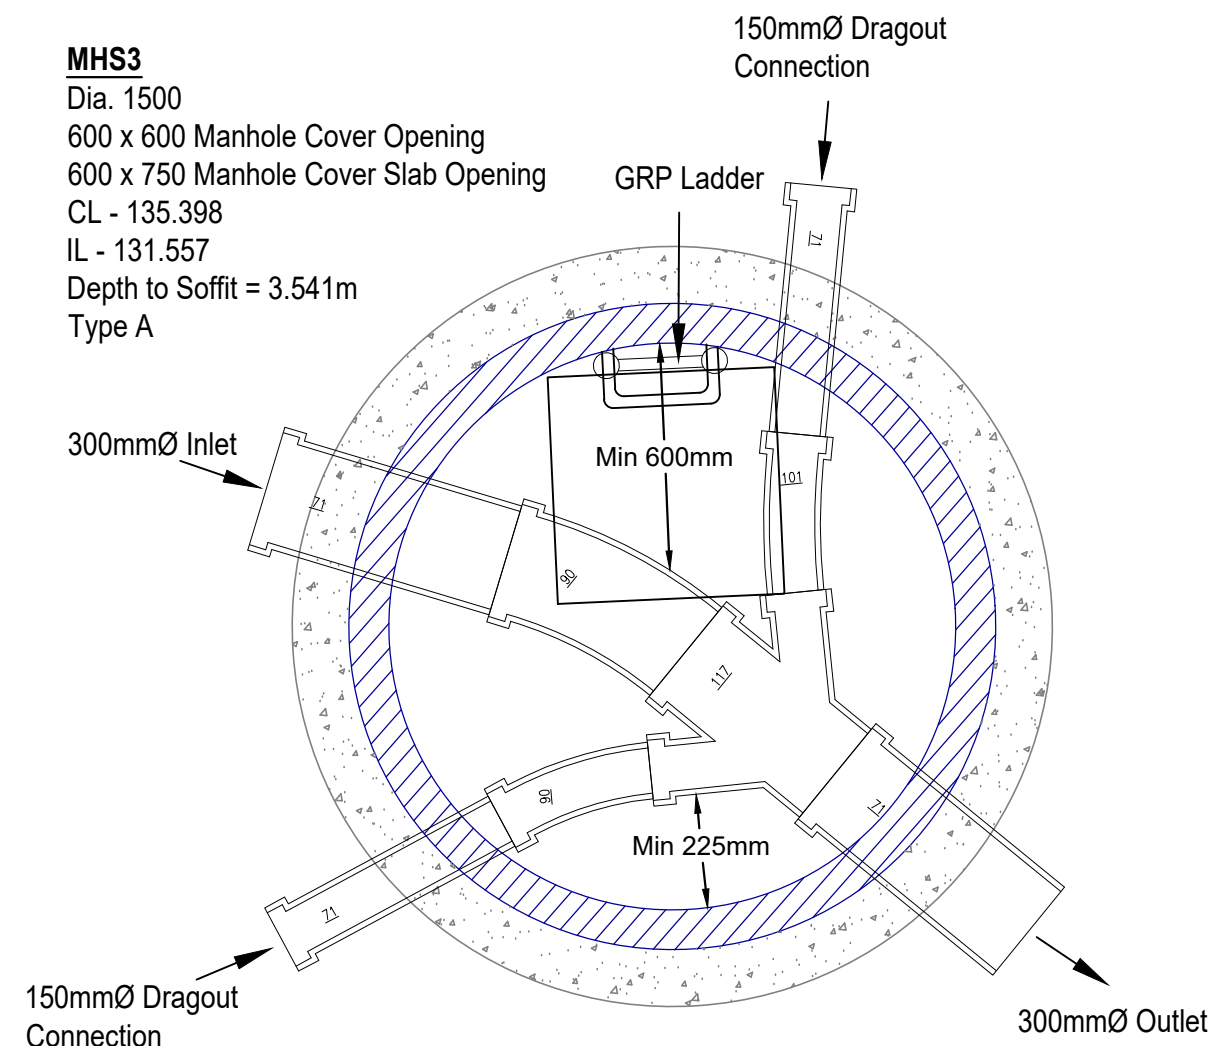
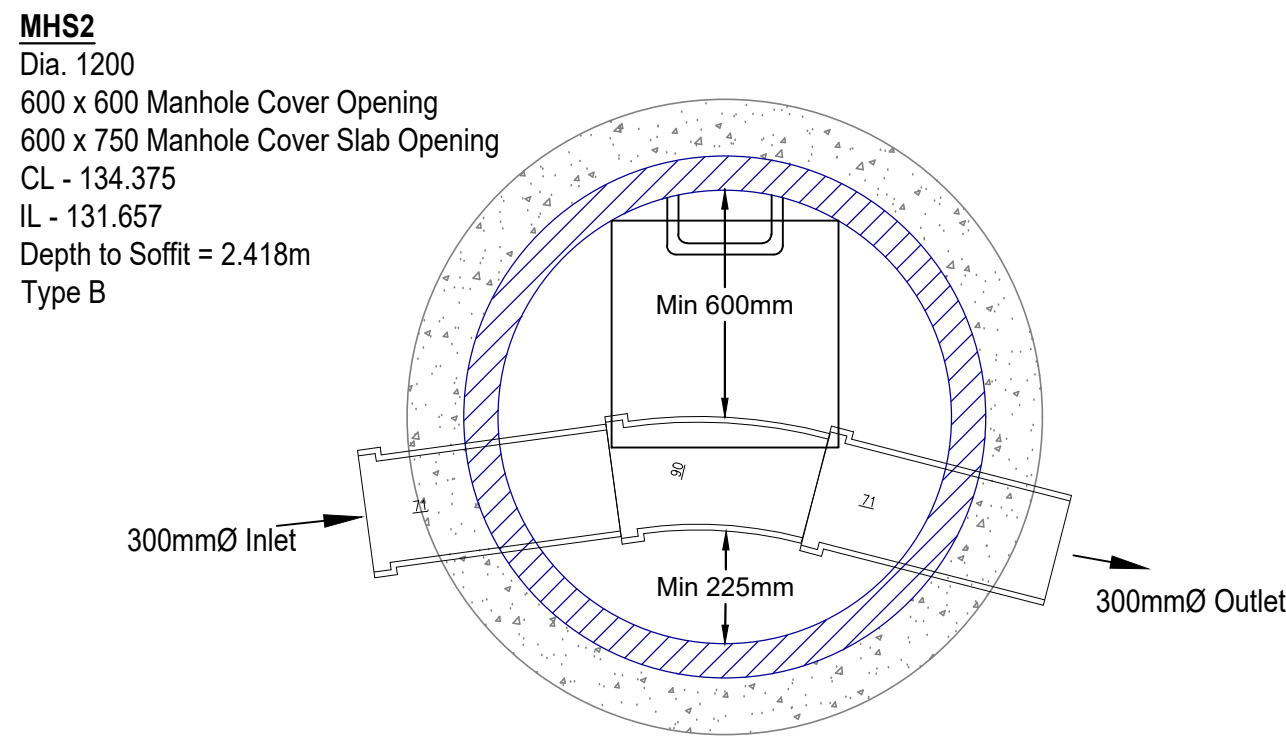


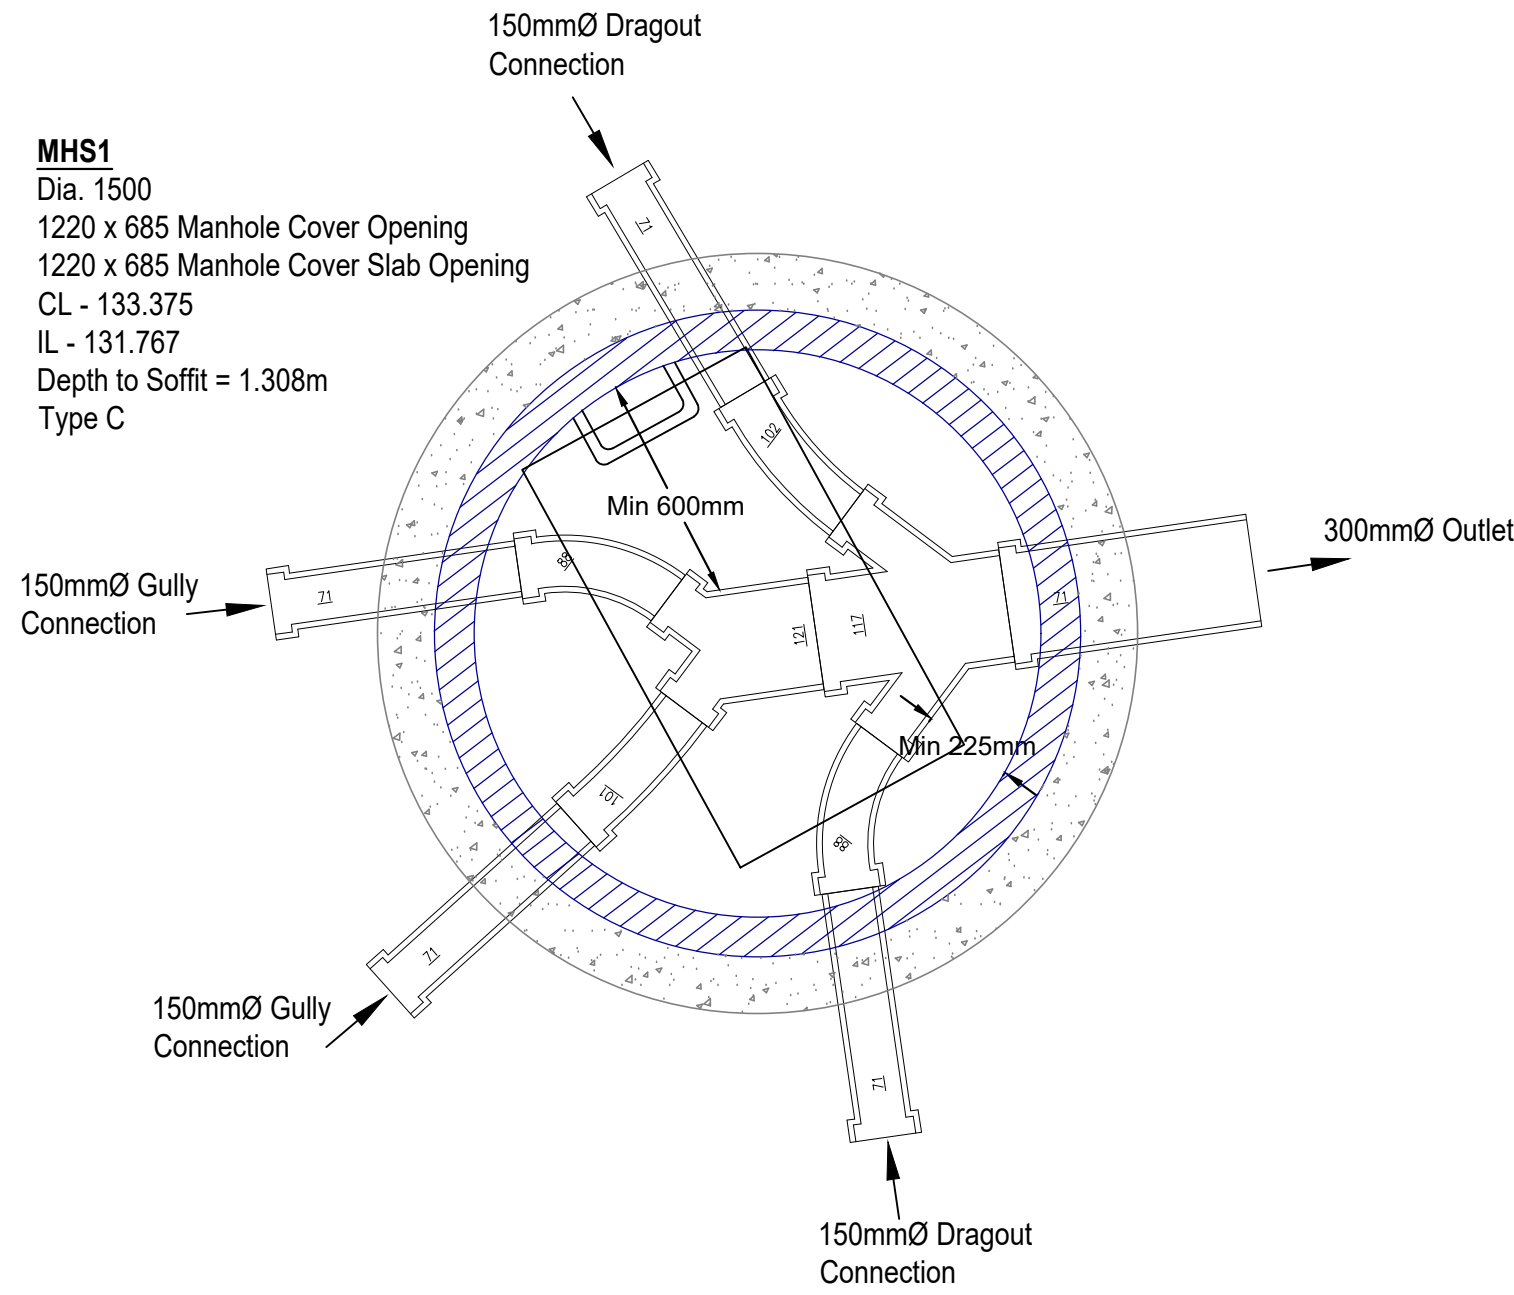

## CIVIL / STRUCTURAL DESIGN RISK MANAGEMENT

Abnormal or unusual residual risks associated with the design outcomes shown on this drawing are:-

RSK LDE LTD has followed its Design Risk Management process for Hazard Elimination and Risk reduction in developing the designs shown on this drawing.  
Abnormal or unusual residual risks may be shown above where it is considered that such risk may not normally be expected by competent persons engaged on work of this nature or type.

### Notes

- This drawing is to be read in conjunction with all relevant Architect's and Engineer's drawings.
- All levels quoted are in metres A.O.D.
- Concrete surround to chambers is shown indicatively for completeness. The Contractor shall satisfy himself that ground conditions at each manhole location are suitable such that the concrete surround is not required. RSK bears no responsibility for the Contractor's assessment of ground conditions.

ROCKER PIPES TO BE INSTALLED  
AT EACH ENTRY POINT INTO  
MANHOLE CHAMBER. ROCKER  
PIPES TO BE IN ACCORDANCE  
WITH DESIGN AND CONSTRUCTION  
GUIDANCE STANDARD DETAILS

STEEL LADDER TO BE INSTALLED  
FOR DEPTHS TO BENCHING  
GREATER THAN 3.0M

Note: The drainage works are subject to Technical  
Approval from Severn Trent and may therefore change

|   |   |             |                       |          |      |
|---|---|-------------|-----------------------|----------|------|
|   |   |             |                       |          |      |
| P1   | 26.09.25   | First Issue |                       | CB       | MAR  |
| Rev   | Date   | Amendment   | Drawn                 | Chkd     | Appd |
| <div><div><div><div><div><div><b>LDE</b></div><div></div></div></div><div><div><div><b>CIVILS</b>   <b>STRUCTURES</b>   <b>HYDROLOGY</b></div><div><b>an RSK company</b></div></div></div></div><div><div>14 Beecham Court,<br/>Pemberton Business Park,<br/>Wigan,<br/>WN3 6PR<br/>United Kingdom</div><div><div>Tel: +44 (0) 1942 493255<br/>Email: <a href="mailto:info@rsk.co.uk">info@rsk.co.uk</a><br/>Web: <a href="http://www.rsk.co.uk">www.rsk.co.uk</a></div></div></div></div></div> |   |             |                       |          |      |
| Client   | <div><div><div><div><div><div></div><div><b>SALBOY</b></div></div></div></div></div></div> |             |                       |          |      |
| Project Title   | Daisy Bank Farm<br>Tean   |             |                       |          |      |
| Status   | Detailed Design   |             |                       |          |      |
| Drawing Title   | SW MH 1-20 Details<br>Sheet 1 of 2   |             |                       |          |      |
| Drawn   | Date   | Checked     | Date                  | Approved | Date |
| CB   | SEPT 25   | MAR         | SEPT 25               |          |      |
| Scale   | Orig Size   |             | Dimensions            |          |      |
| 1:20   | A1   |             |                       |          |      |
| Project No.<br>882930   |   |             | File Name<br>40-09-01 |          |      |
| Drawing No. <span>882930</span> <span>LDE</span> <span></span> <span></span> <span>DR</span> <span>D</span> <span>40-09</span> <span>P1</span>   |   |             |                       |          |      |
| Project No.   | Orig.   | Vol./Sys.   | Lev./Loc.             | Type     | Role |
|   |   |             |                       |          |      |
| Draw. No.   |   |             |                       |          |      |
|   |   |             |                       |          |      |
| Scale 1:20   |   |             |                       |          |      |
| <div><div>0</div><div>200</div><div>400</div><div>600</div><div>800</div><div>1000mm</div></div>   |   |             |                       |          |      |